



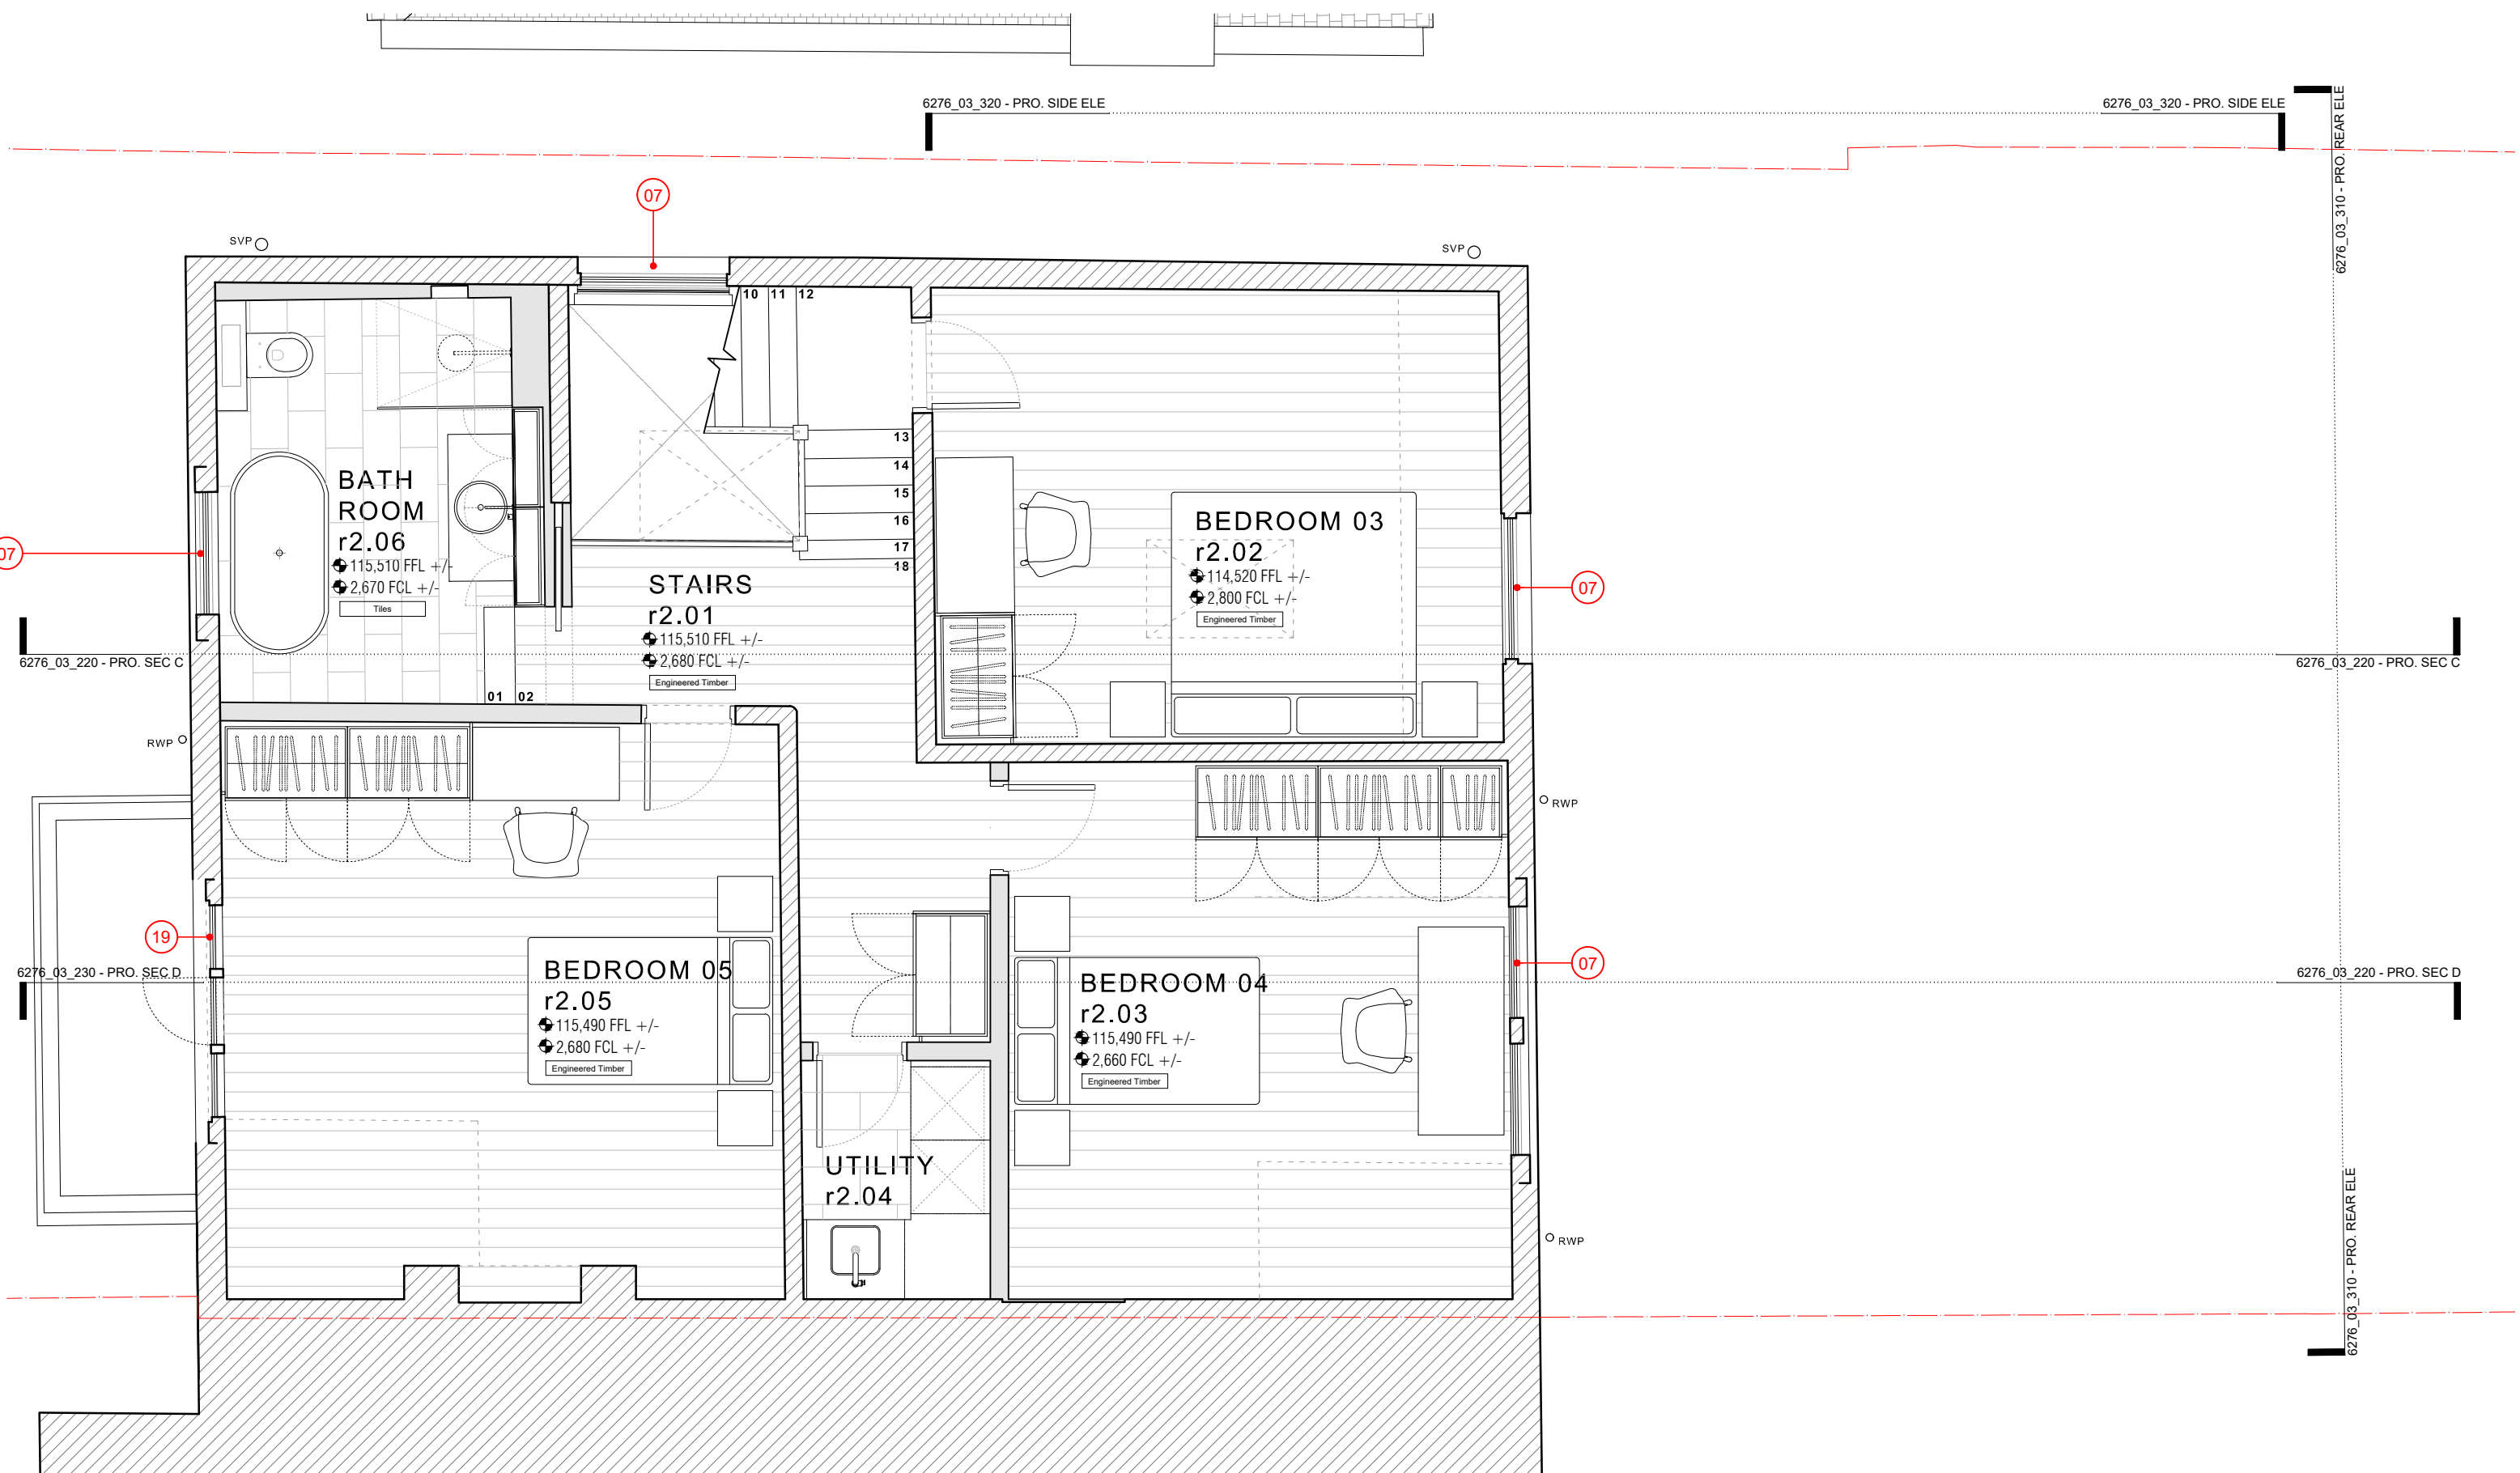

- NOTES**
- 07 Proposed new double glazed painted timber sash window with profiles to match existing
 - 19 Proposed new double glazed painted timber doors to existing front terrace to match existing

Rev	Date / Info

 

MARTYN CLARKE ARCHITECTS 78 CROUCH HILL LONDON N6 9EE 0207 263 7121 www.mccarchitects.co.uk		
Project	Aaron & Michele Davies 39 Southwood Avenue London, N6 5SA	Project No. 6276
Date Scale / Format	November 2022 1:50 @ A3	Drawing No. 6276_03_130
Drawing Name Revision	PROPOSED SECOND FLOOR PLAN -	PLANNING