


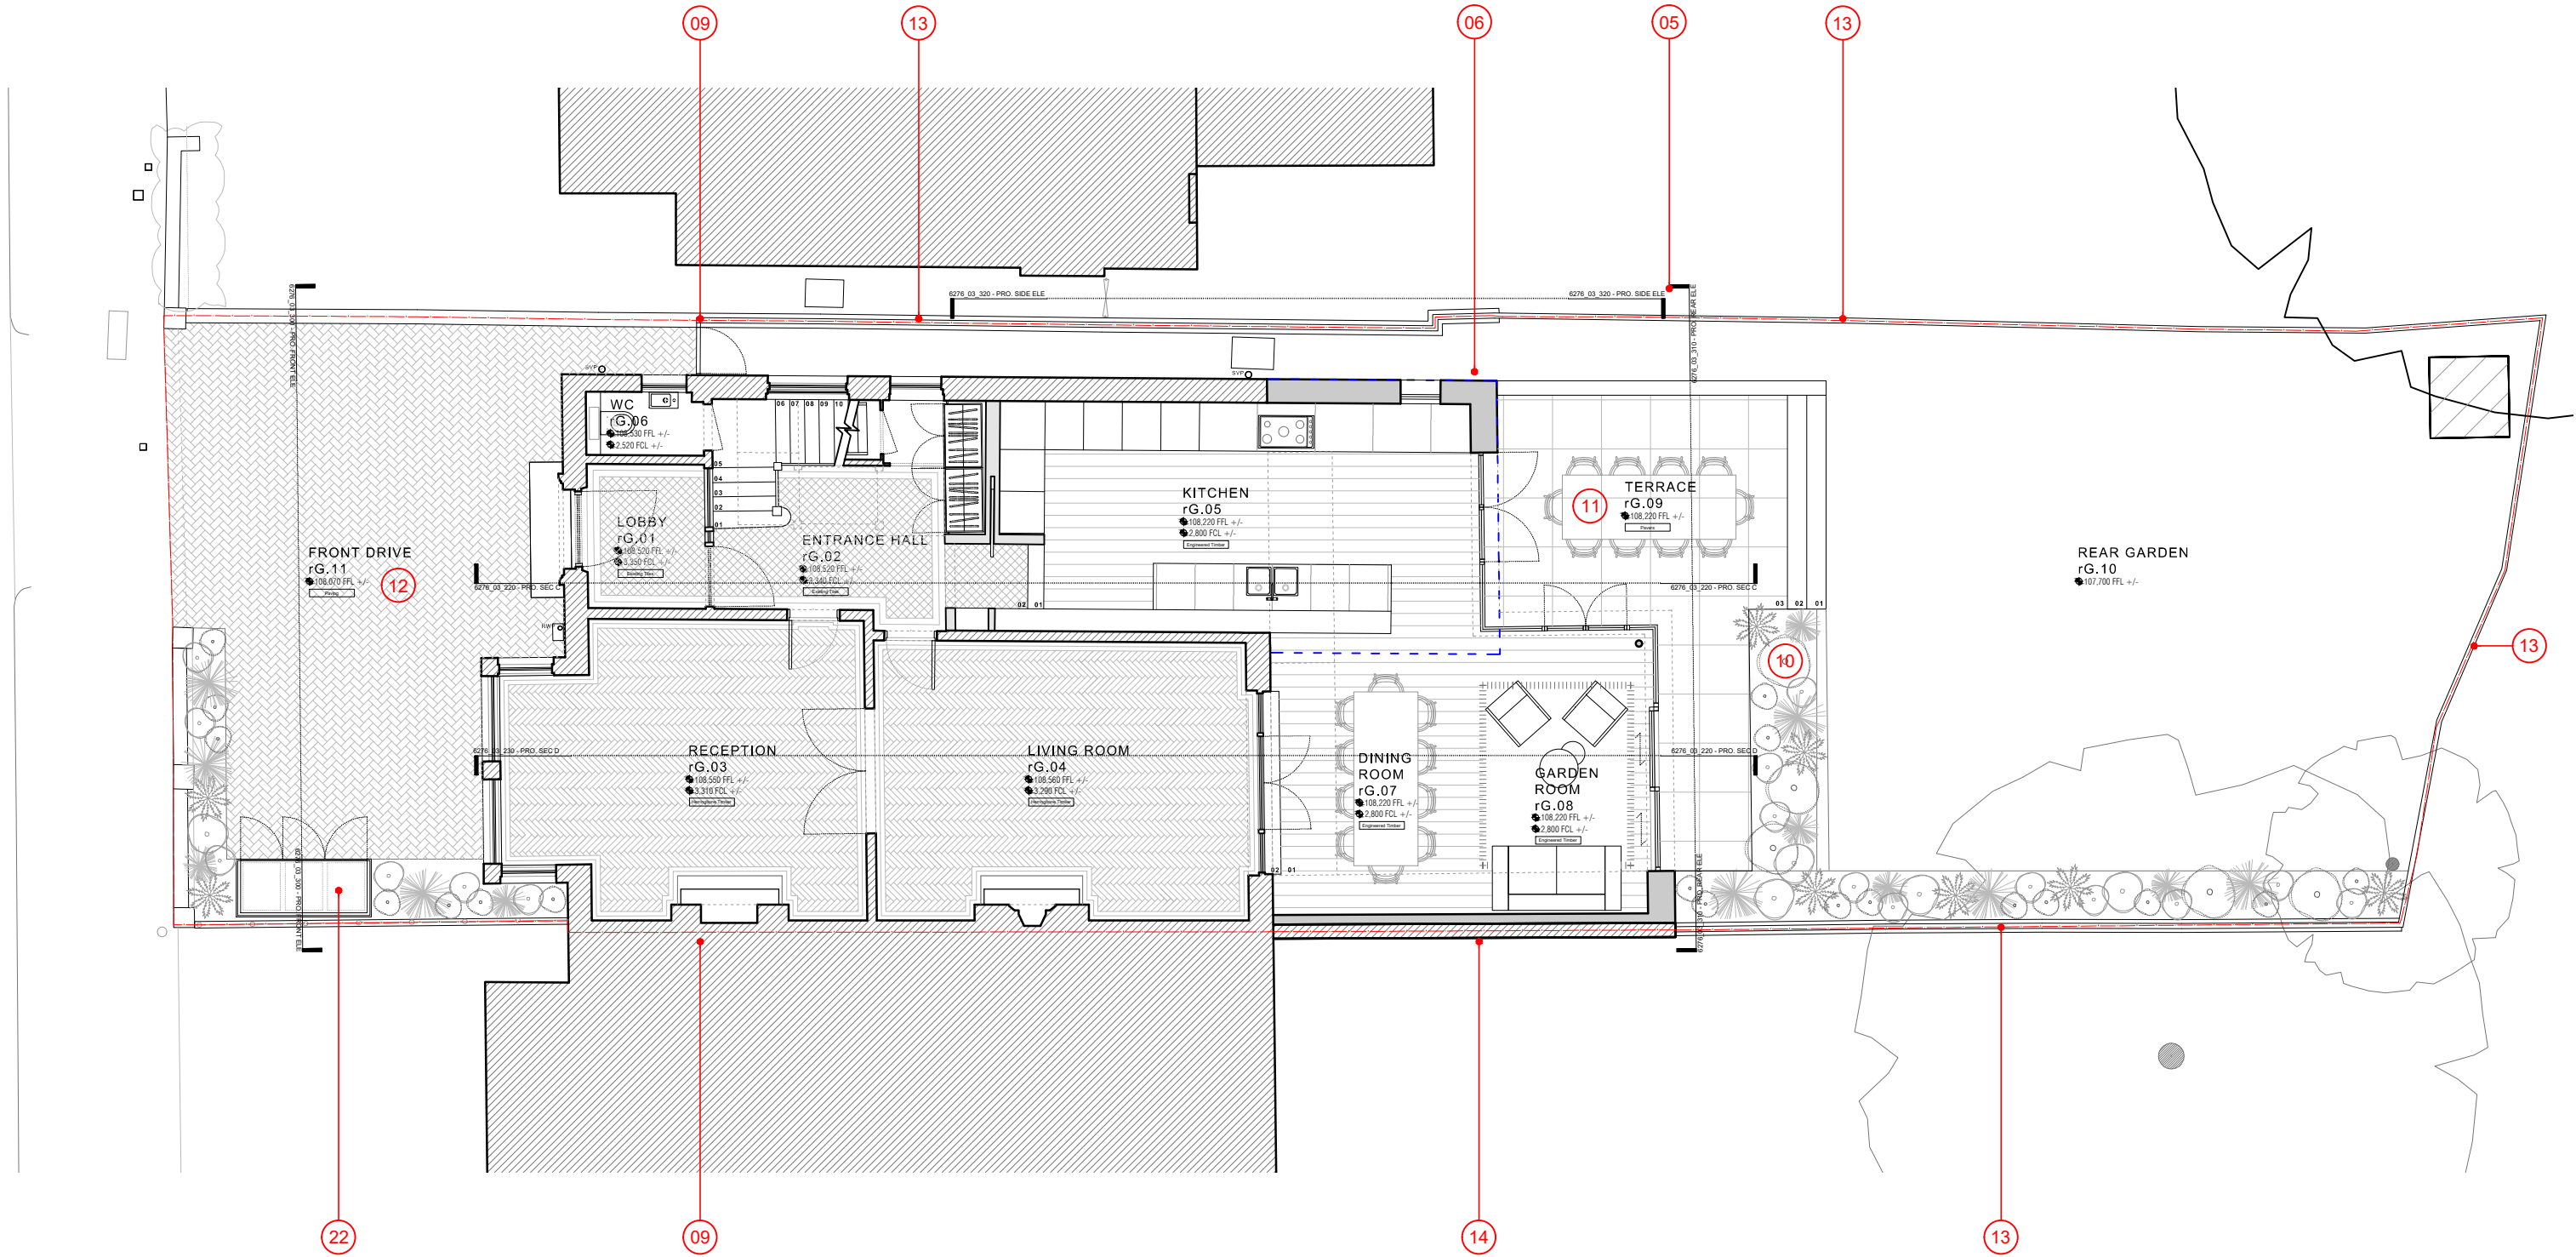

NOTES

- 06

Line of existing rear extension shown dashed in blue
- 09

Proposed new painted timber door and security screen
- 10

Proposed new planter bed
- 11

Proposed new permeable hard landscaping to rear garden patio
- 12

Proposed new permeable hard landscaping to front driveway
- 13

Proposed new 2m high timber fence along the boundary
- 14

Existing 3.5m high retaining wall to boundary with No.41
- 22

Proposed new slatted timber bin store

Rev	Date / Info
-----	-------------



MARTYN CLARKE ARCHITECTS		
Project	Aaron & Michele Davies 39 Southwood Avenue London, N6 5SA	Project No. 6276
Date	November 2022	Drawing No.
Scale / Format	1:100 @ A3	6276_03_150
Drawing Name	PROPOSED SITE PLAN	PLANNING
Revision	-	