


- KEY
- APPLICATION BOUNDARY
 - SPOT HEIGHTS (AOD)
 - FINISH FLOOR LEVEL (AOD)
 - PROPOSED TREES/PLANTING
 - MAIN ENTRANCE POINTS
 - LIFT ACCESS

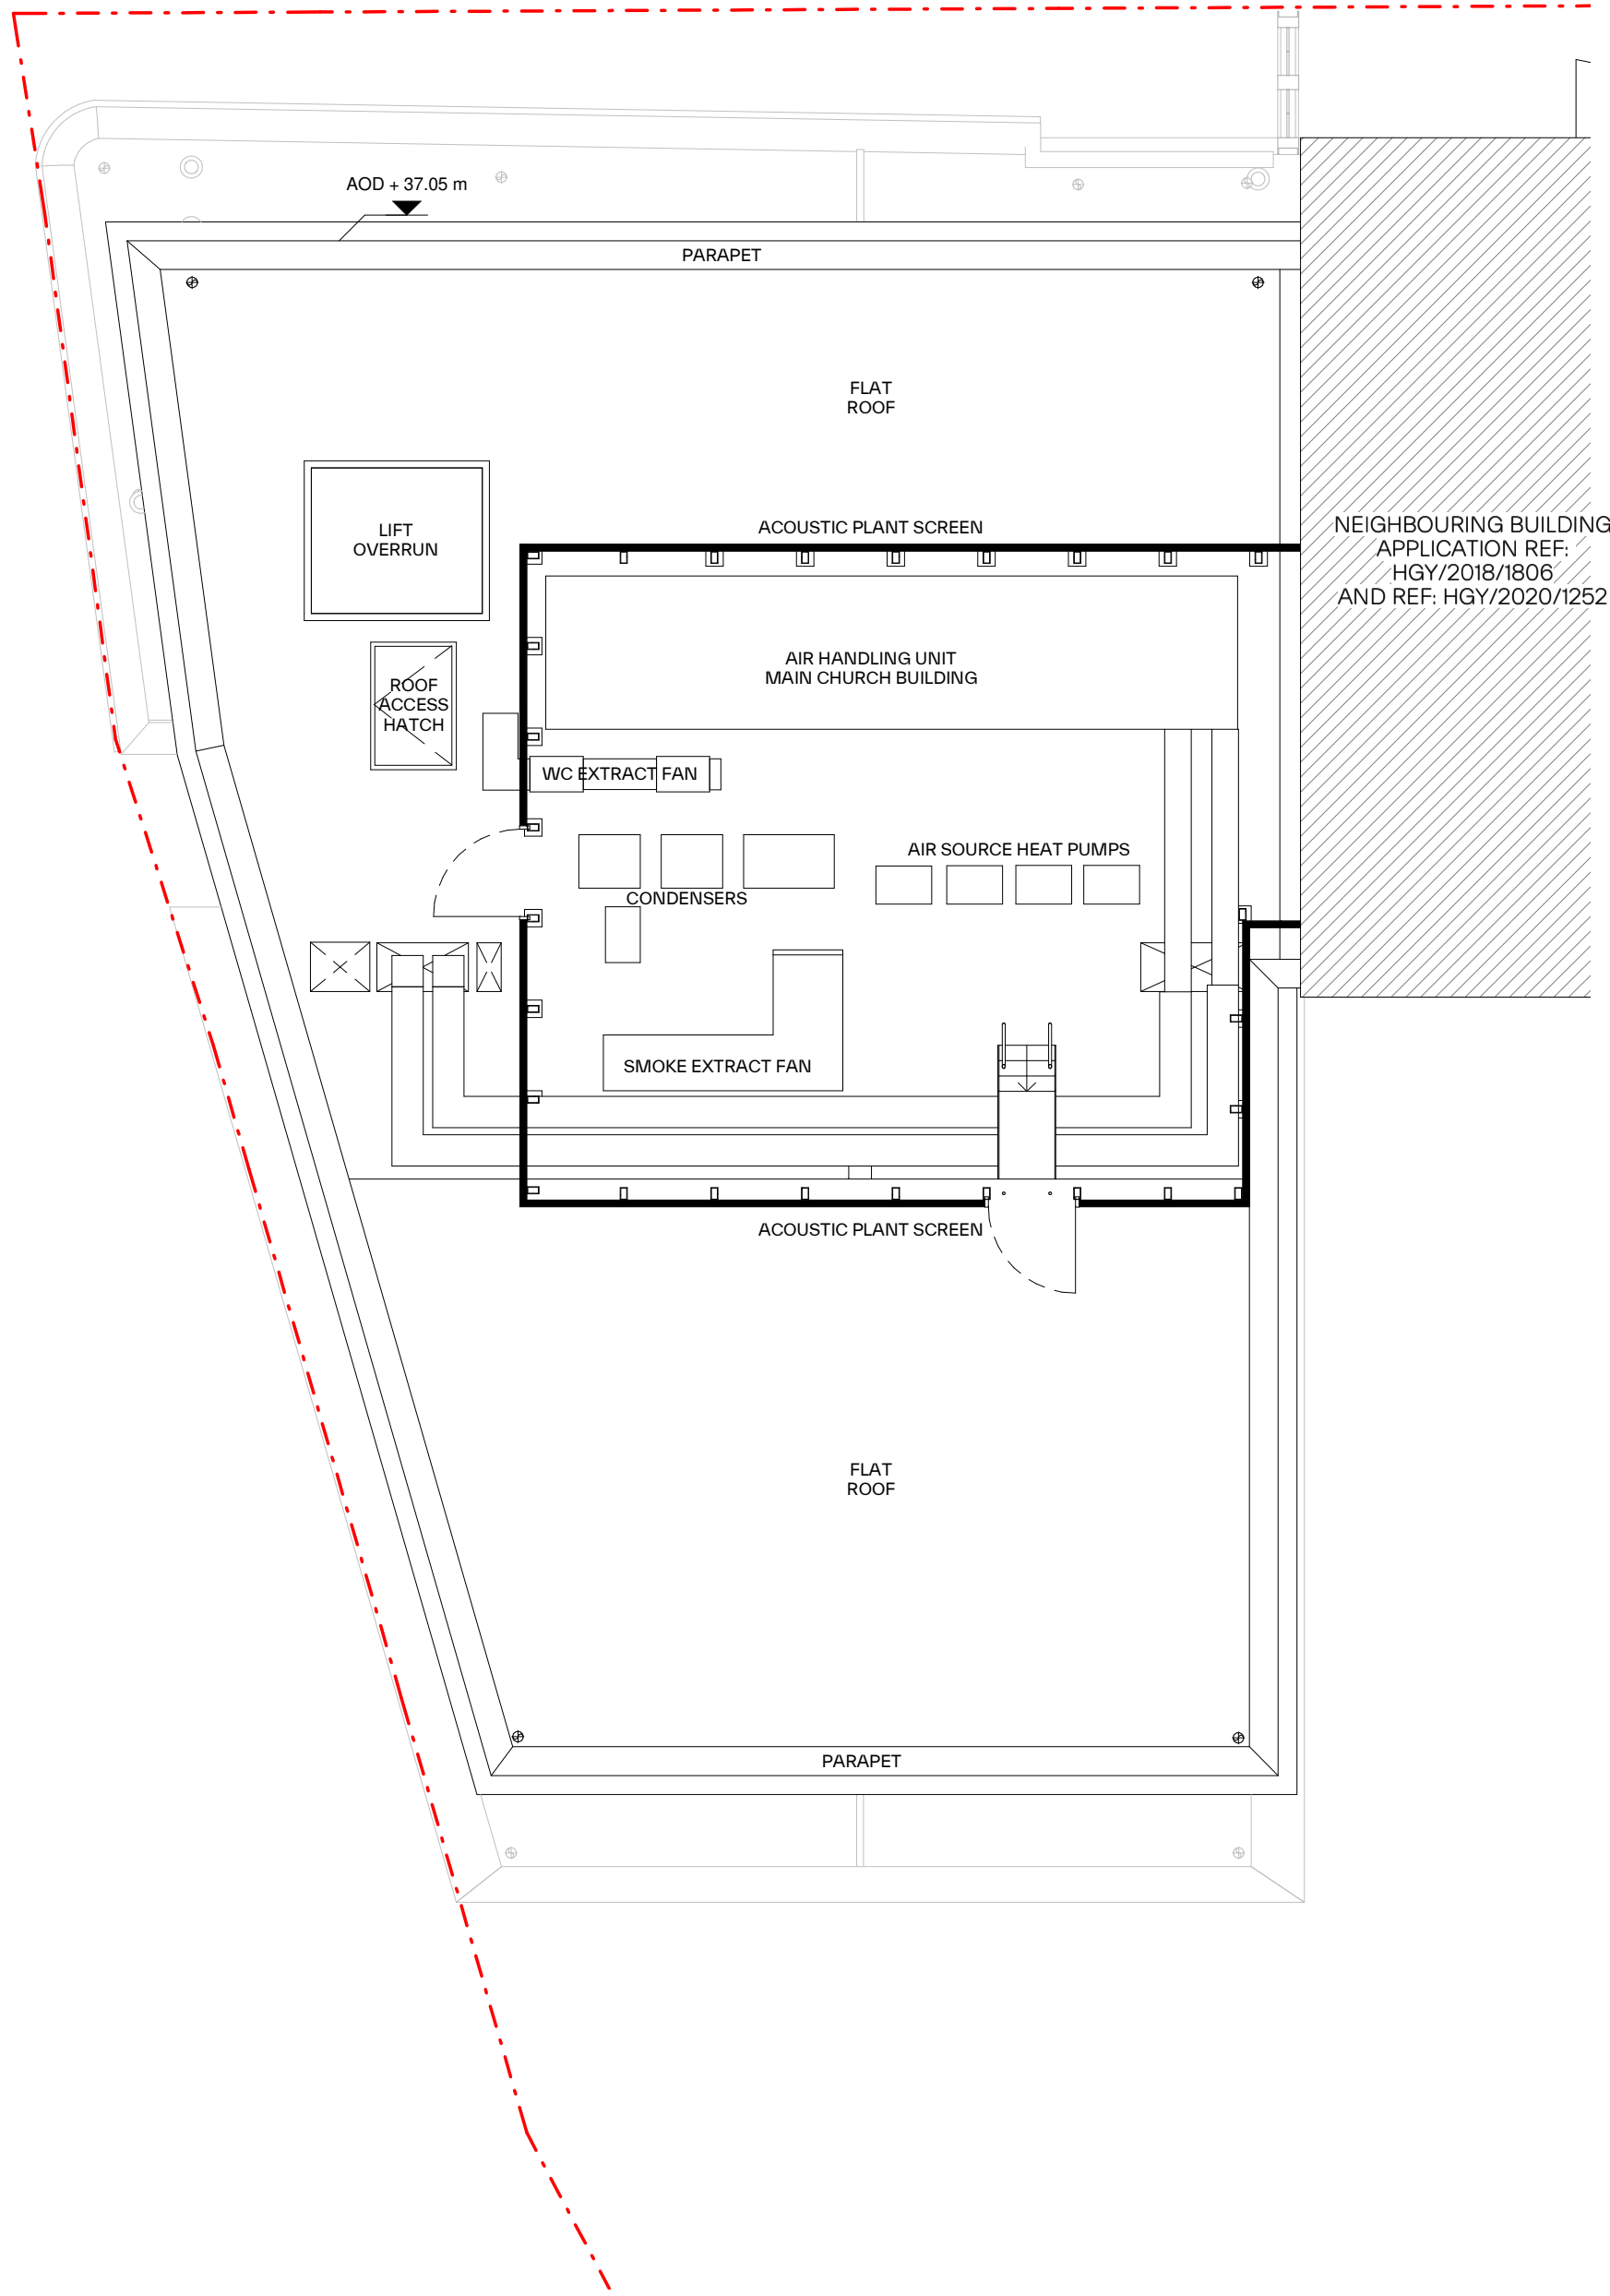

1 Proposed Roof Plan
1 : 100

P04 - NMA 02	JPMM/WS	03/11/22
P03 - NMA SUBMISSION (WITH AMENDMENTS)	MM	19/10/20
P02 - NMA SUBMISSION (WITH AMENDMENTS)	MM	16/10/20
P01 - NMA SUBMISSION		21/09/20

Rev	Note	Dr/Ch/App	Date
-----	------	-----------	------



PROJECT INFORMATION
AI - 2456
Derby Hall Church
433-435 West Green Road, Haringey
London, N15 3PJ

DRAWING INFORMATION
Proposed Plan - Roof
STATUS: PRELIMINARY
SCALE: 1:100 @ A1

DRAWING NUMBER
DHC-AI-00-RF-DR-A-00-104 REV: P04