





1 Proposed North Elevation
1 : 100

This document is © Architecture Initiative Ltd. All dimensions are to be checked onsite prior to commencement of works. Architecture Initiative to be notified of any discrepancies. Do not scale from this drawing.



- KEY
- APPLICATION BOUNDARY
 - APPROVED PLANNING APPLICATION OUTLINE
 - SPOT HEIGHTS (AOD)
 - EXISTING SPOT HEIGHTS (AOD)
 - FACING BRICKWORK
 - DARK FACING BRICKWORK
 - SOLDIER COURSE BRICKWORK
 - EXISTING STONE WORK - PAINTED
 - METAL PANELED CLADDING
 - EXISTING GRANITE RETAINED
 - SOLID ACOUSTIC SCREEN

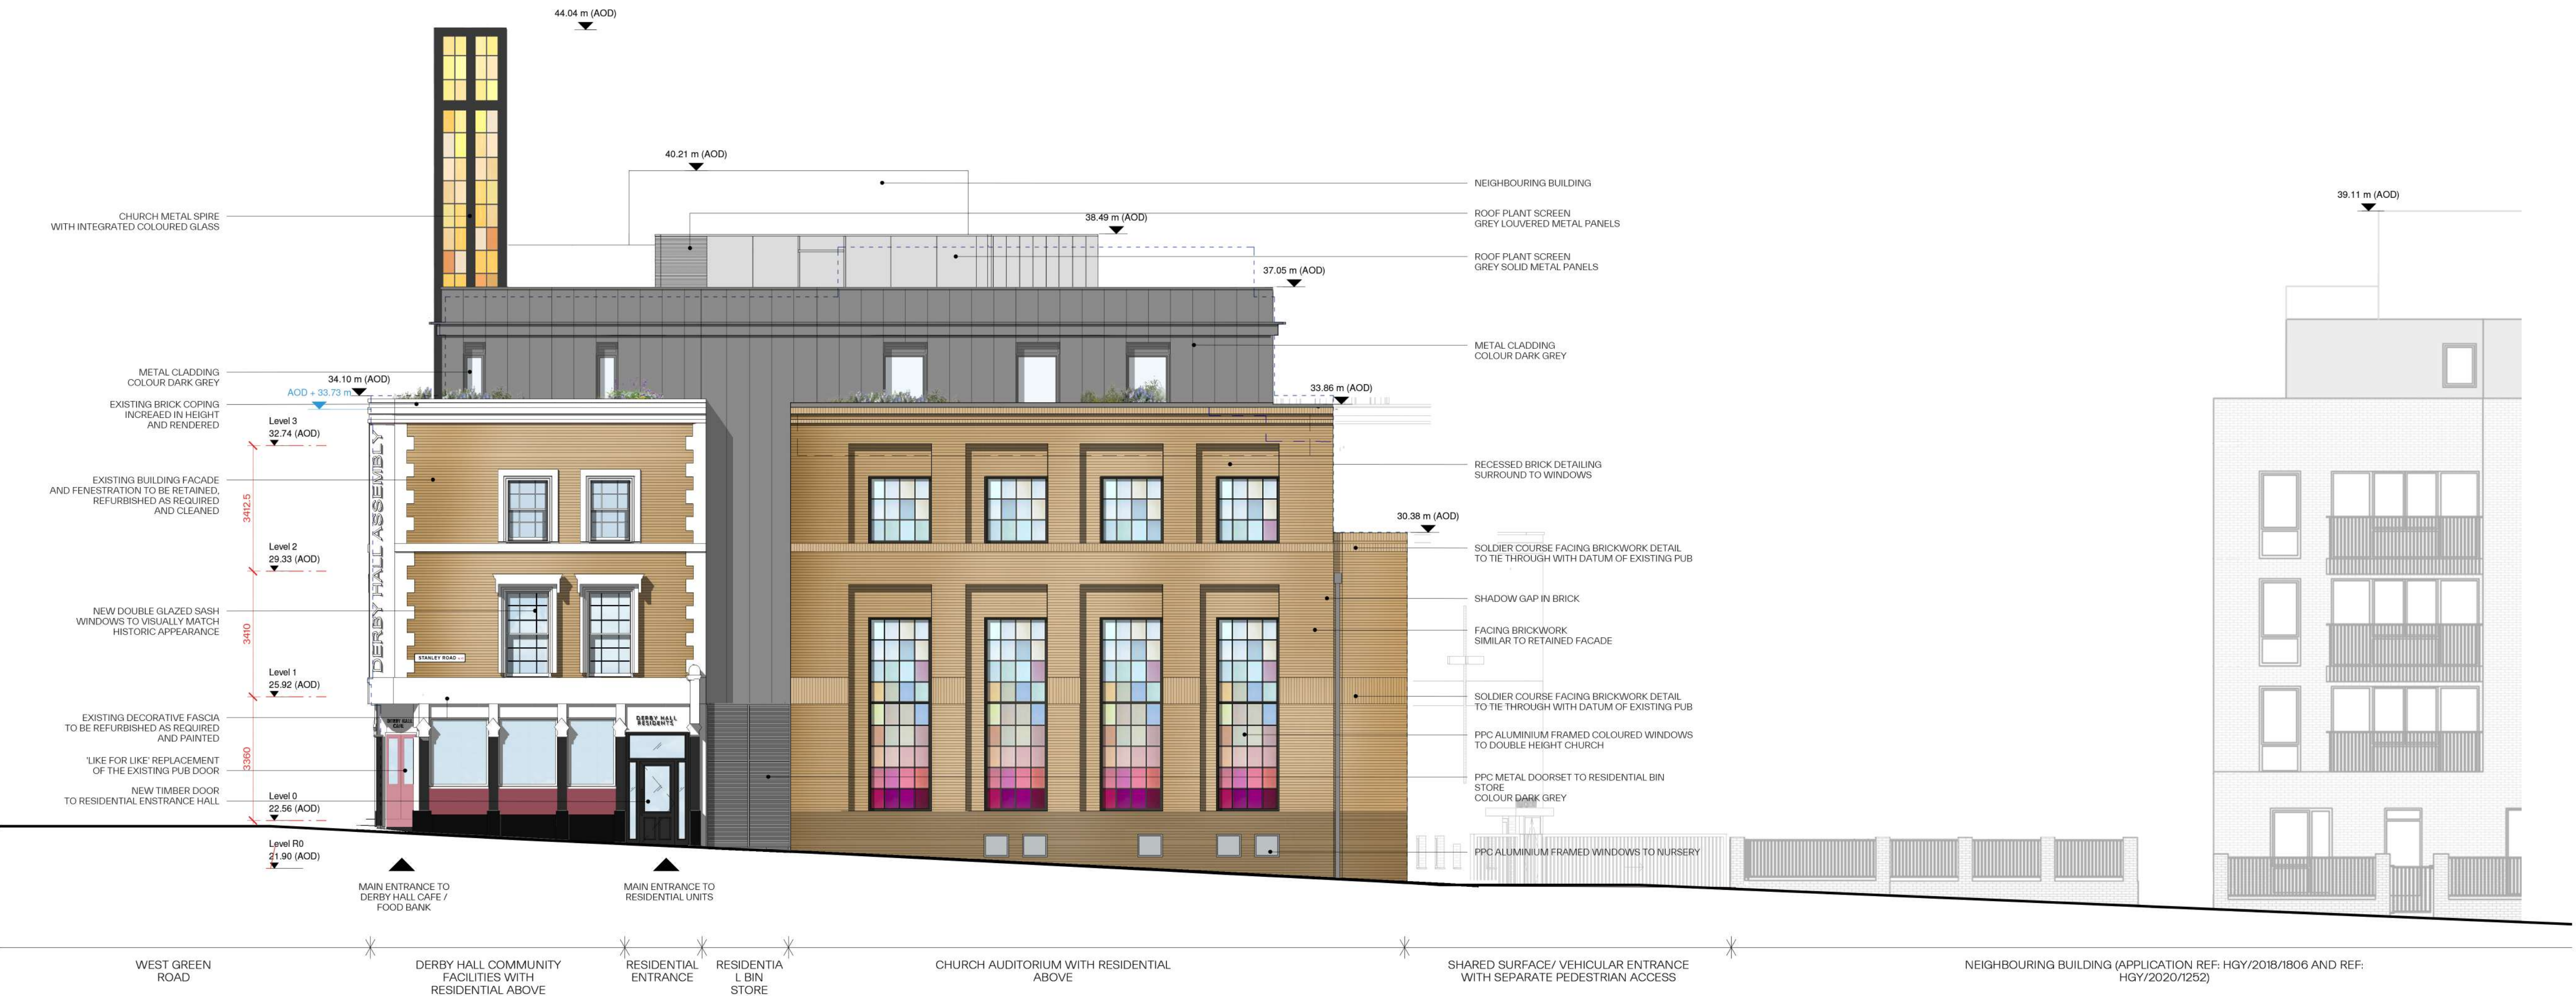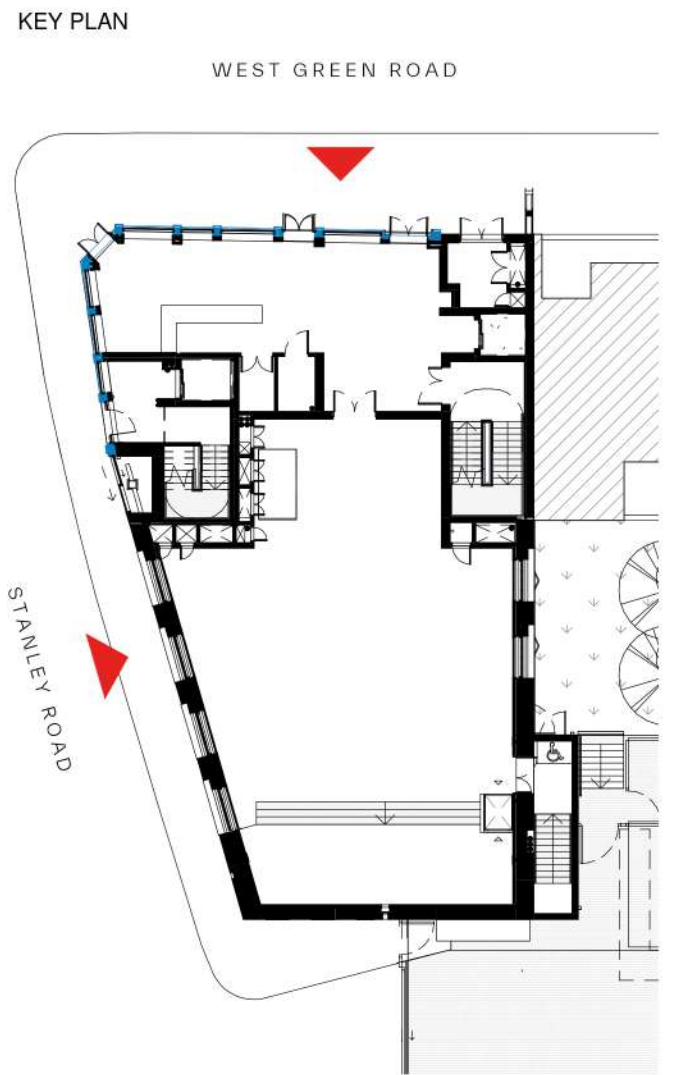

2 Proposed West Elevation
1 : 100

P04 - NMA 02	JP/MM	03/11/22
P03 - NMA SUBMISSION (WITH AMENDMENTS)	MM	21/10/20
P02 - NMA SUBMISSION (WITH AMENDMENTS)	MM	16/10/20
P01 - NMA SUBMISSION		21/09/20
Rev	Note	Dir/Ch/App
		Date



PROJECT INFORMATION	
AI - 2456	
Derby Hall Church	
433-435 West Green Road, Haringey	
London, N15 3PJ	
DRAWING INFORMATION	
Proposed Elevation - North and West	
STATUS PRELIMINARY	
SCALE As indicated	
@ AI	
DRAWING NUMBER	
DHC-AI-00-ZZ-DR-A-00-200	REV: P04