



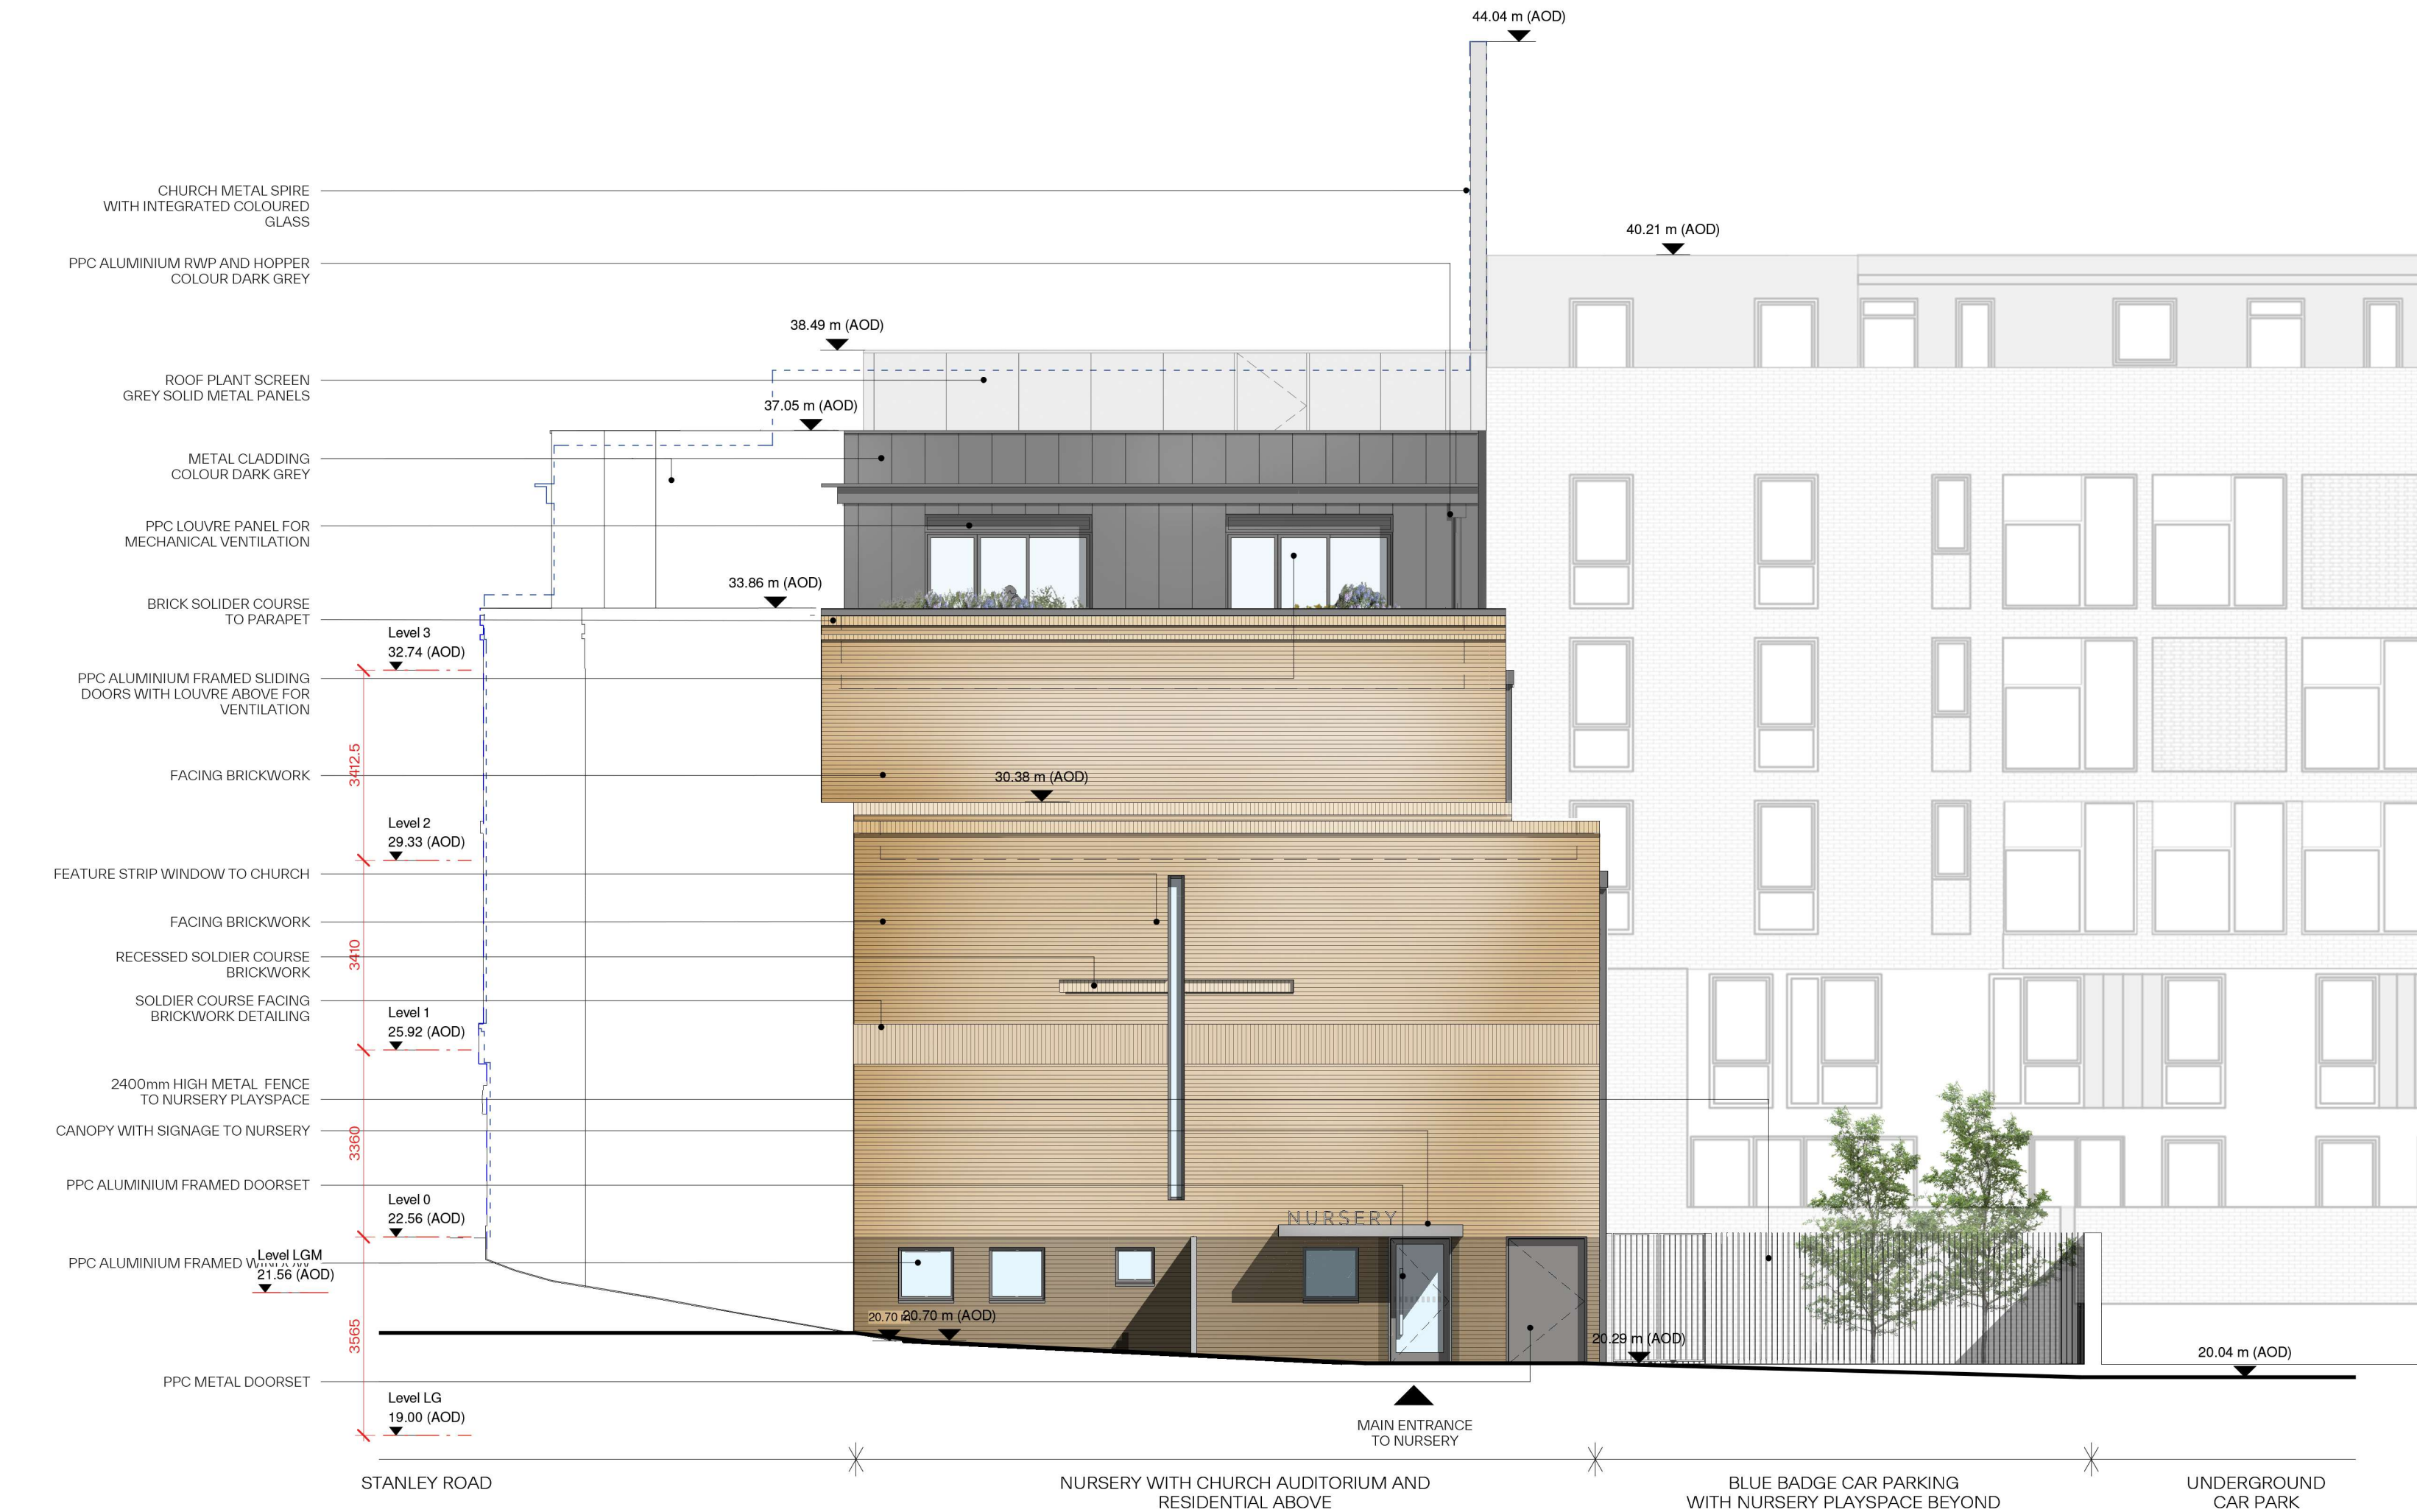

KEY

- APPLICATION BOUNDARY
- APPROVED PLANNING APPLICATION OUTLINE
- SPOT HEIGHTS (AOD)
- EXISTING SPOT HEIGHTS (AOD)
- FACING BRICKWORK
- DARK FACING BRICKWORK
- SOLDIER COURSE BRICKWORK
- EXISTING STONE WORK - PAINTED
- METAL PANELED CLADDING
- EXISTING GRANITE RETAINED
- SOLID ACOUSTIC SCREEN

KEY PLAN

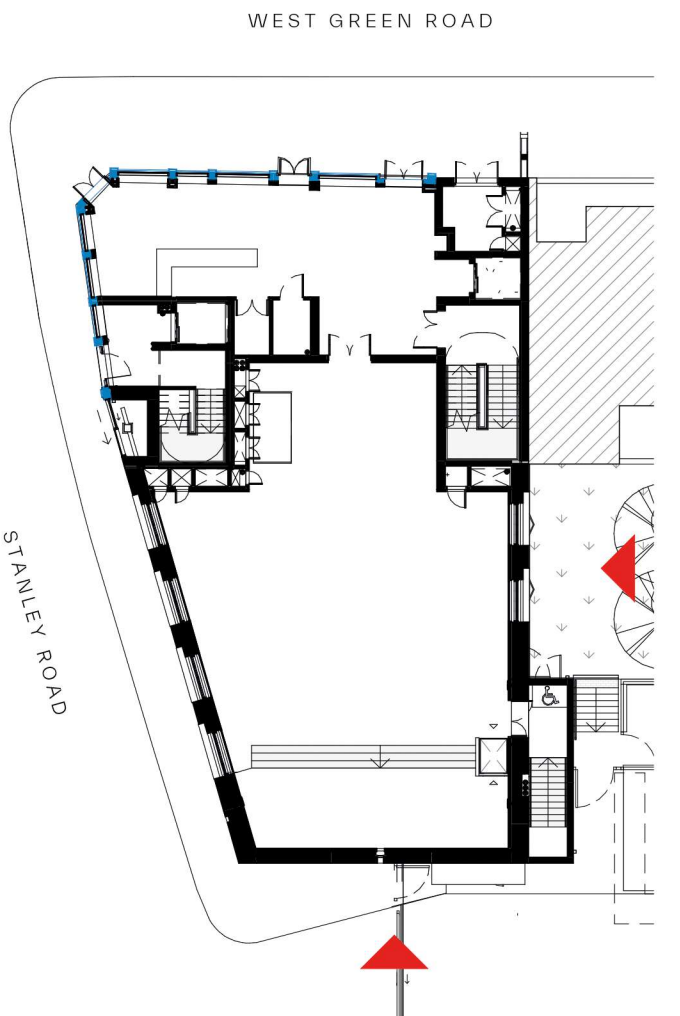

1 Proposed South Elevation
1 : 100



2 Proposed East Elevation
1 : 100

P05 NMA 02	JP/MM	03/11/22
P04 NMA SUBMISSION (WITH AMENDMENTS)	MM	21/10/20
P03 NMA SUBMISSION (WITH AMENDMENTS)	MM	19/10/20
P02 NMA SUBMISSION (WITH AMENDMENTS)	MM	16/10/20
P01 NMA SUBMISSION		21/09/20

Rev	Note	Dir/Ch/App	Date
-----	------	------------	------



PROJECT INFORMATION	
AI - 2456	
Derby Hall Church	
433-435 West Green Road, Haringey	
London, N15 3PJ	
DRAWING INFORMATION	
Proposed Elevation - South and East	
STATUS PRELIMINARY	
SCALE As indicated	
@ A1	
DRAWING NUMBER	
DHC-AI-00-ZZ-DR-A-00-201	REV: P05