



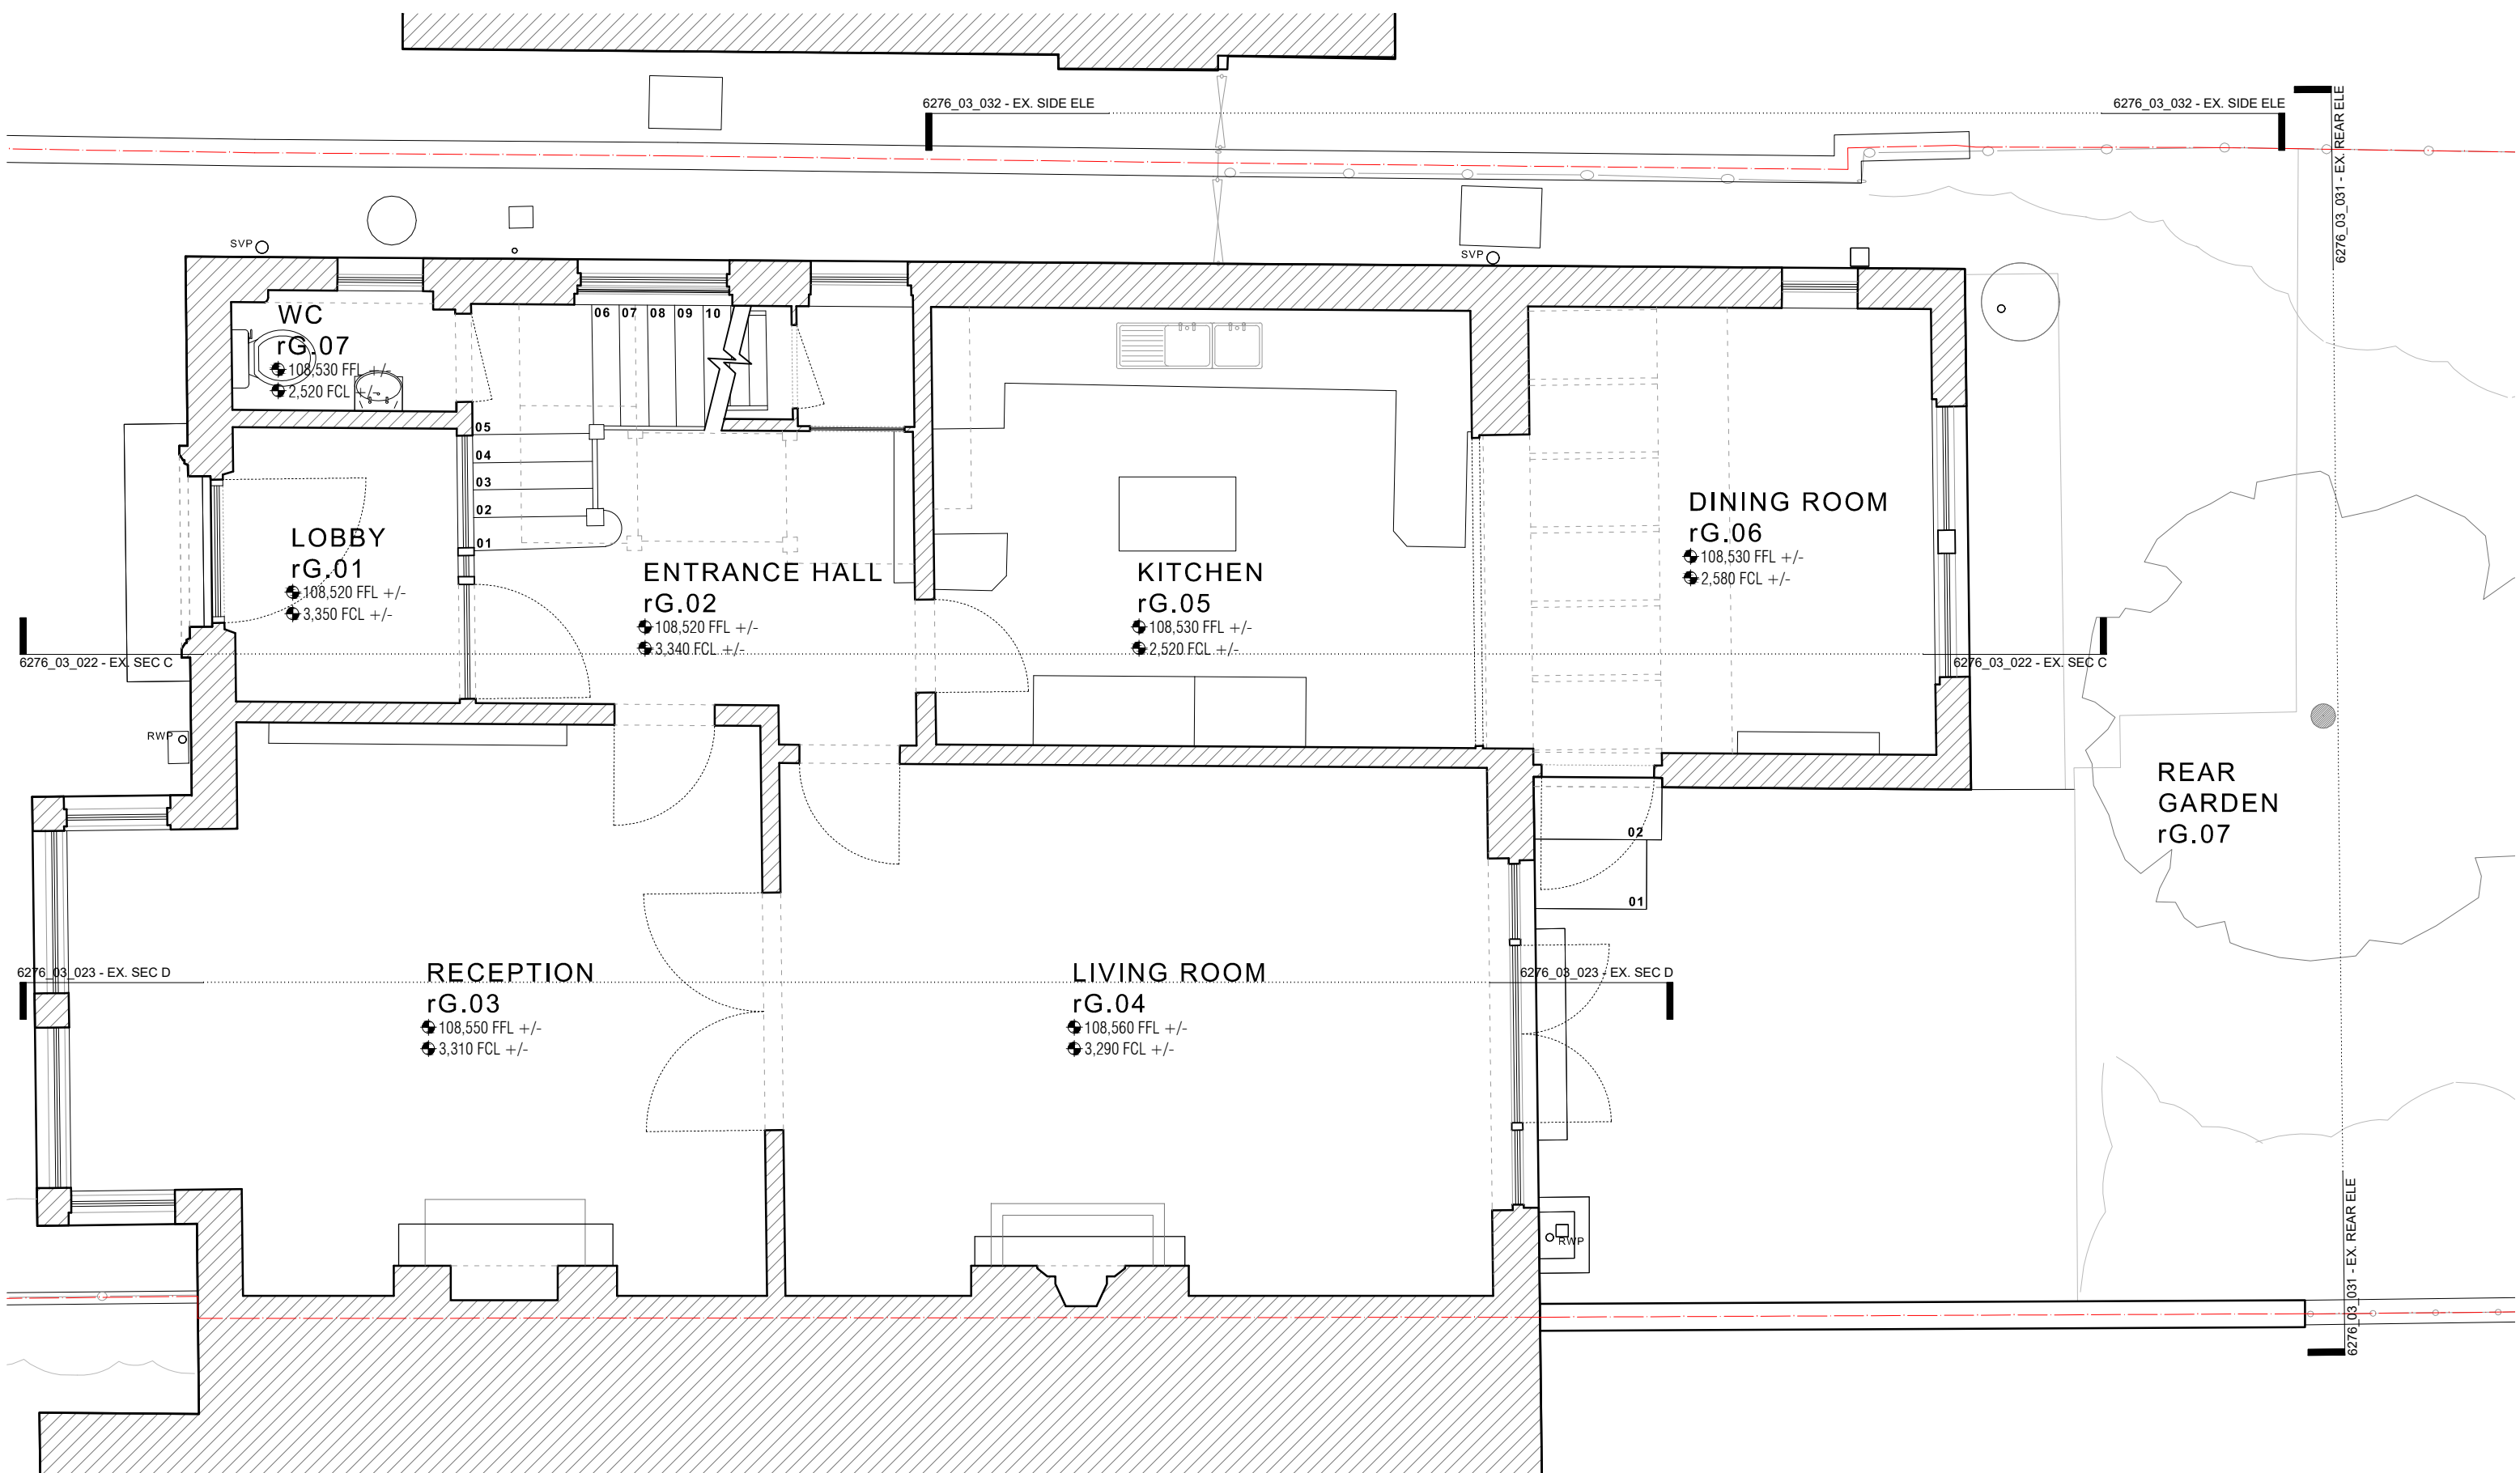

NOTES

Rev	Date / Info

 

MARTYN CLARKE ARCHITECTS 78 CROUCH HILL LONDON N6 9EE 0207 263 7121 www.mcarchitects.co.uk		
Project	Aaron & Michele Davies 39 Southwood Avenue London, N6 5SA	Project No. 6276
Date	November 2022	Drawing No.
Scale / Format	1:50 @ A3	6276_03_011
Drawing Name	EXISTING GROUND FLOOR PLAN	PLANNING
Revision	-	