



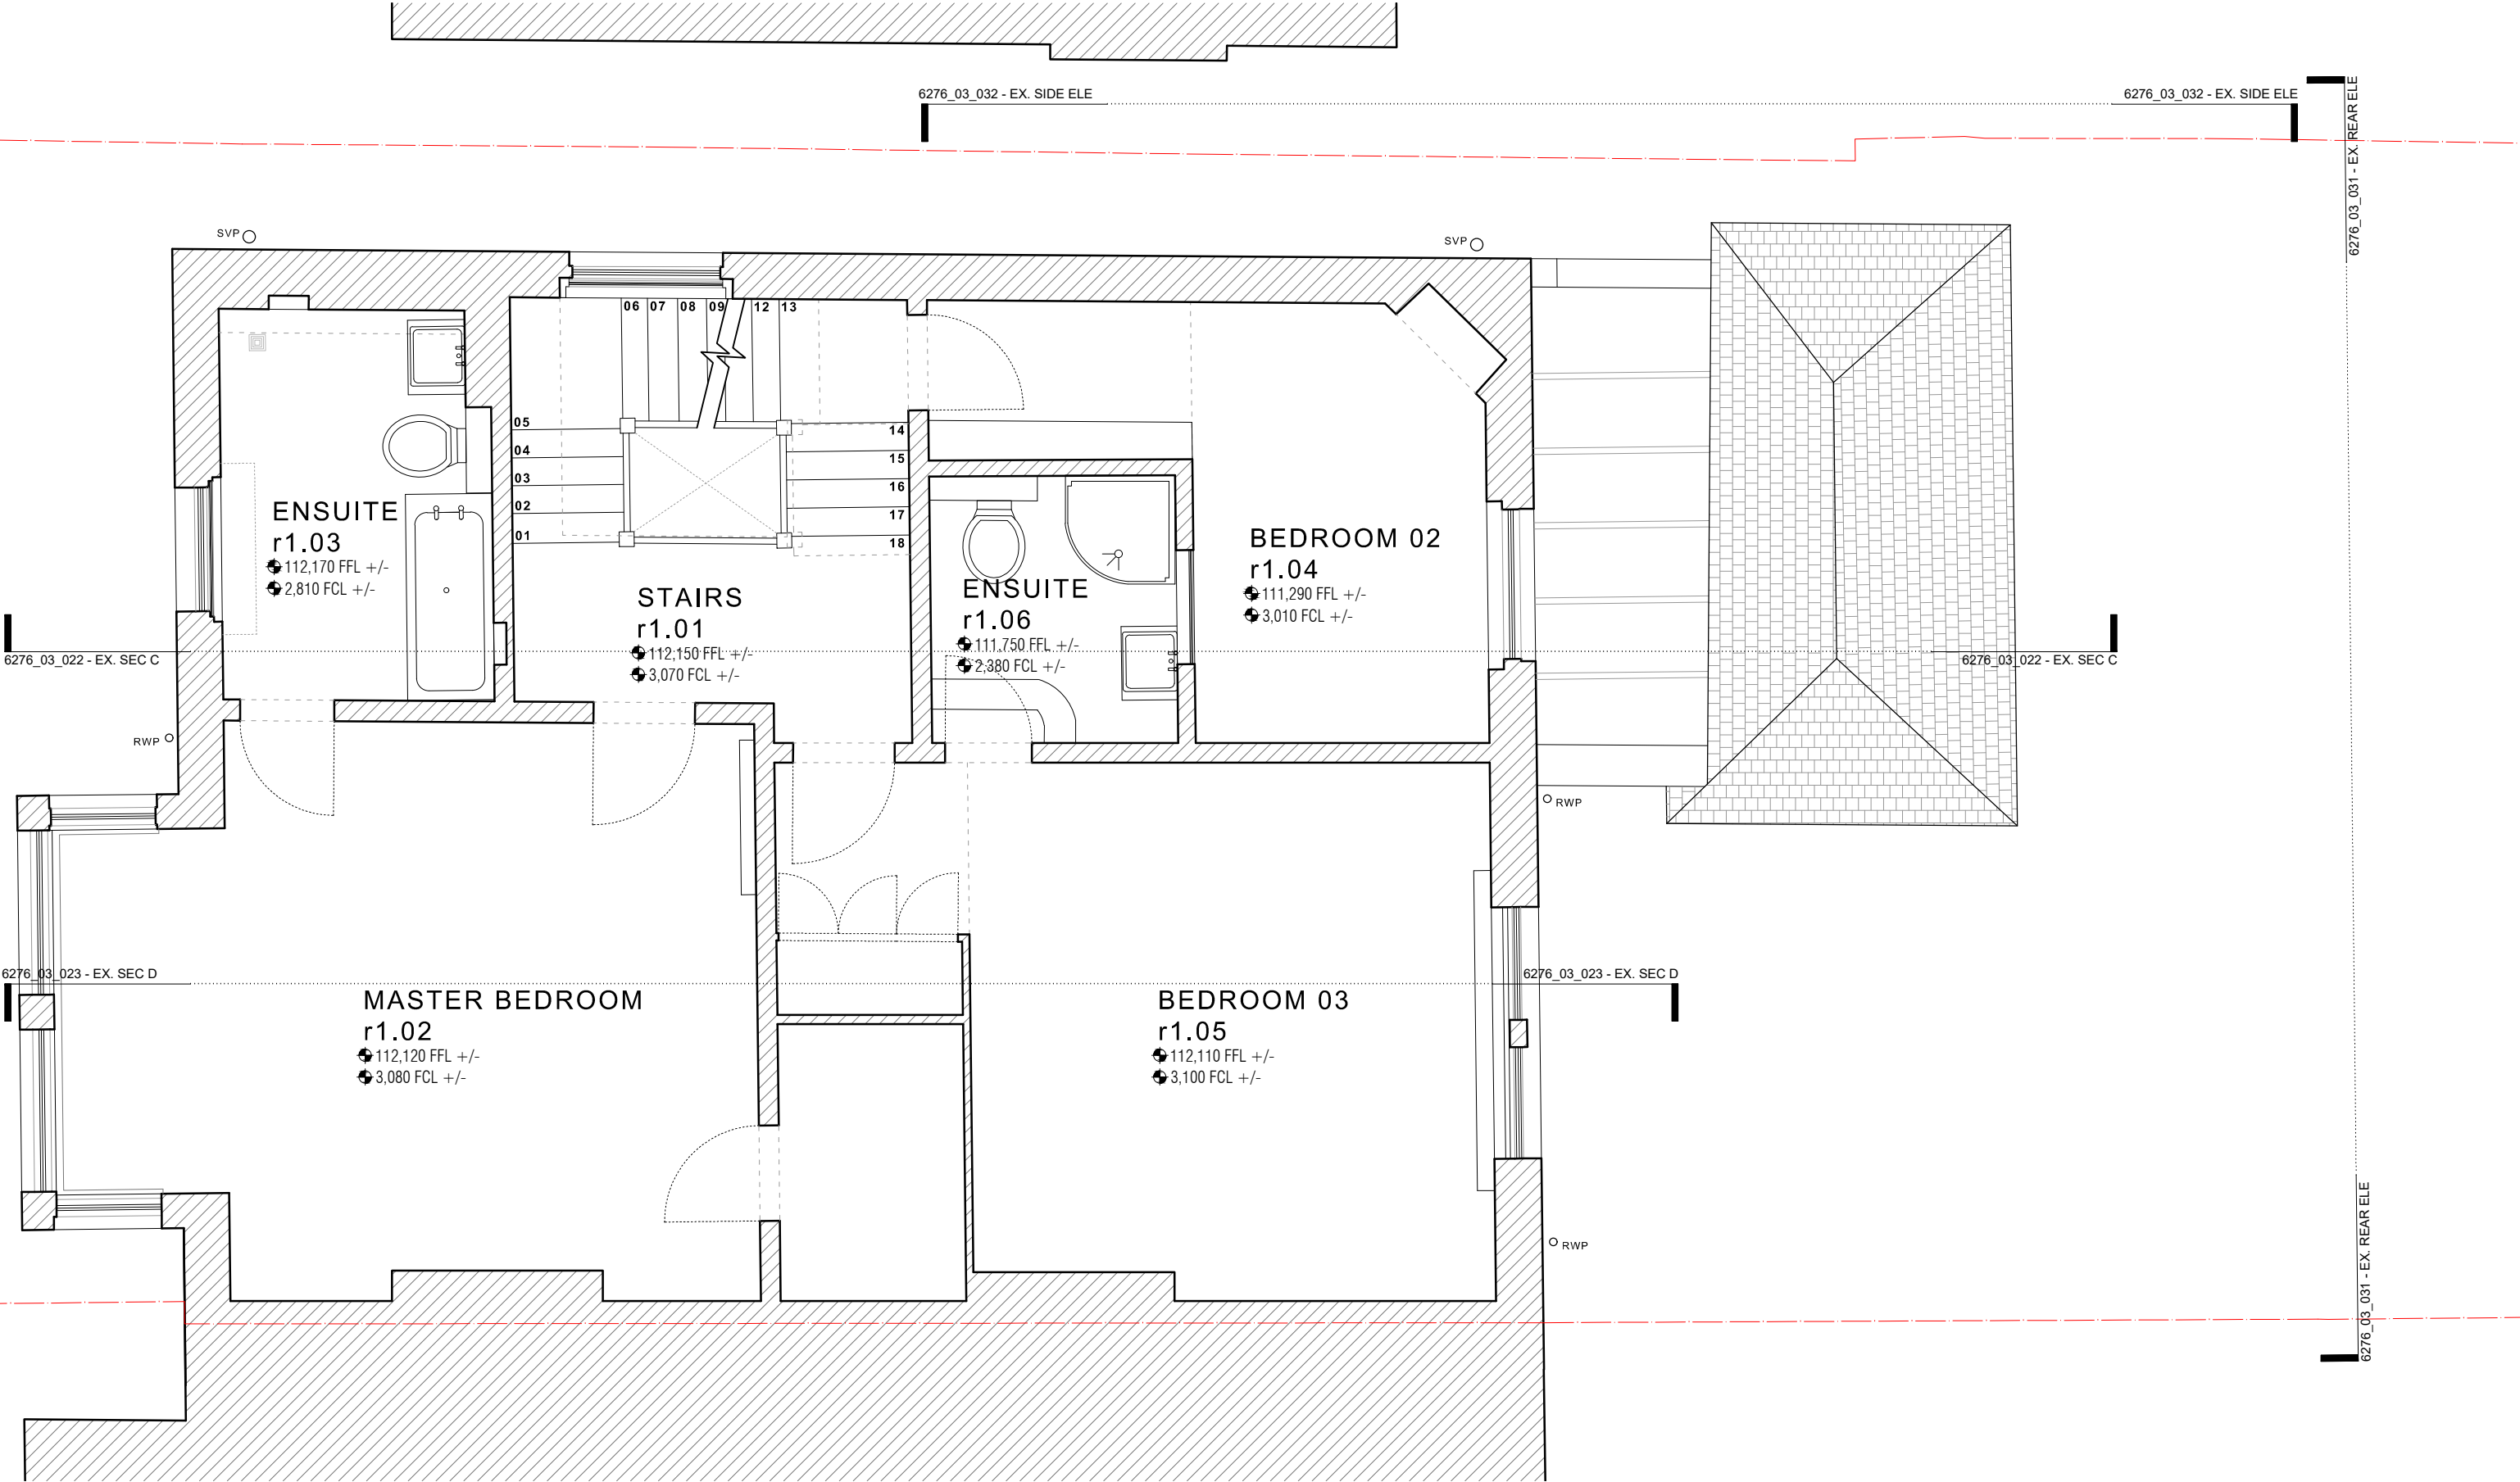

NOTES

Rev Date / Info

 

MARTYN CLARKE
ARCHITECTS

78 CROUCH HILL
LONDON N6 9EE
0207 263 7121
www.mcarchitects.co.uk

Project Aaron & Michele Davies
39 Southwood Avenue
London, N6 5SA

Project No.
6276

Date November 2022
Scale / Format 1:50 @ A3

Drawing No.
6276_03_012

Drawing Name EXISTING FIRST FLOOR PLAN
Revision -

PLANNING