


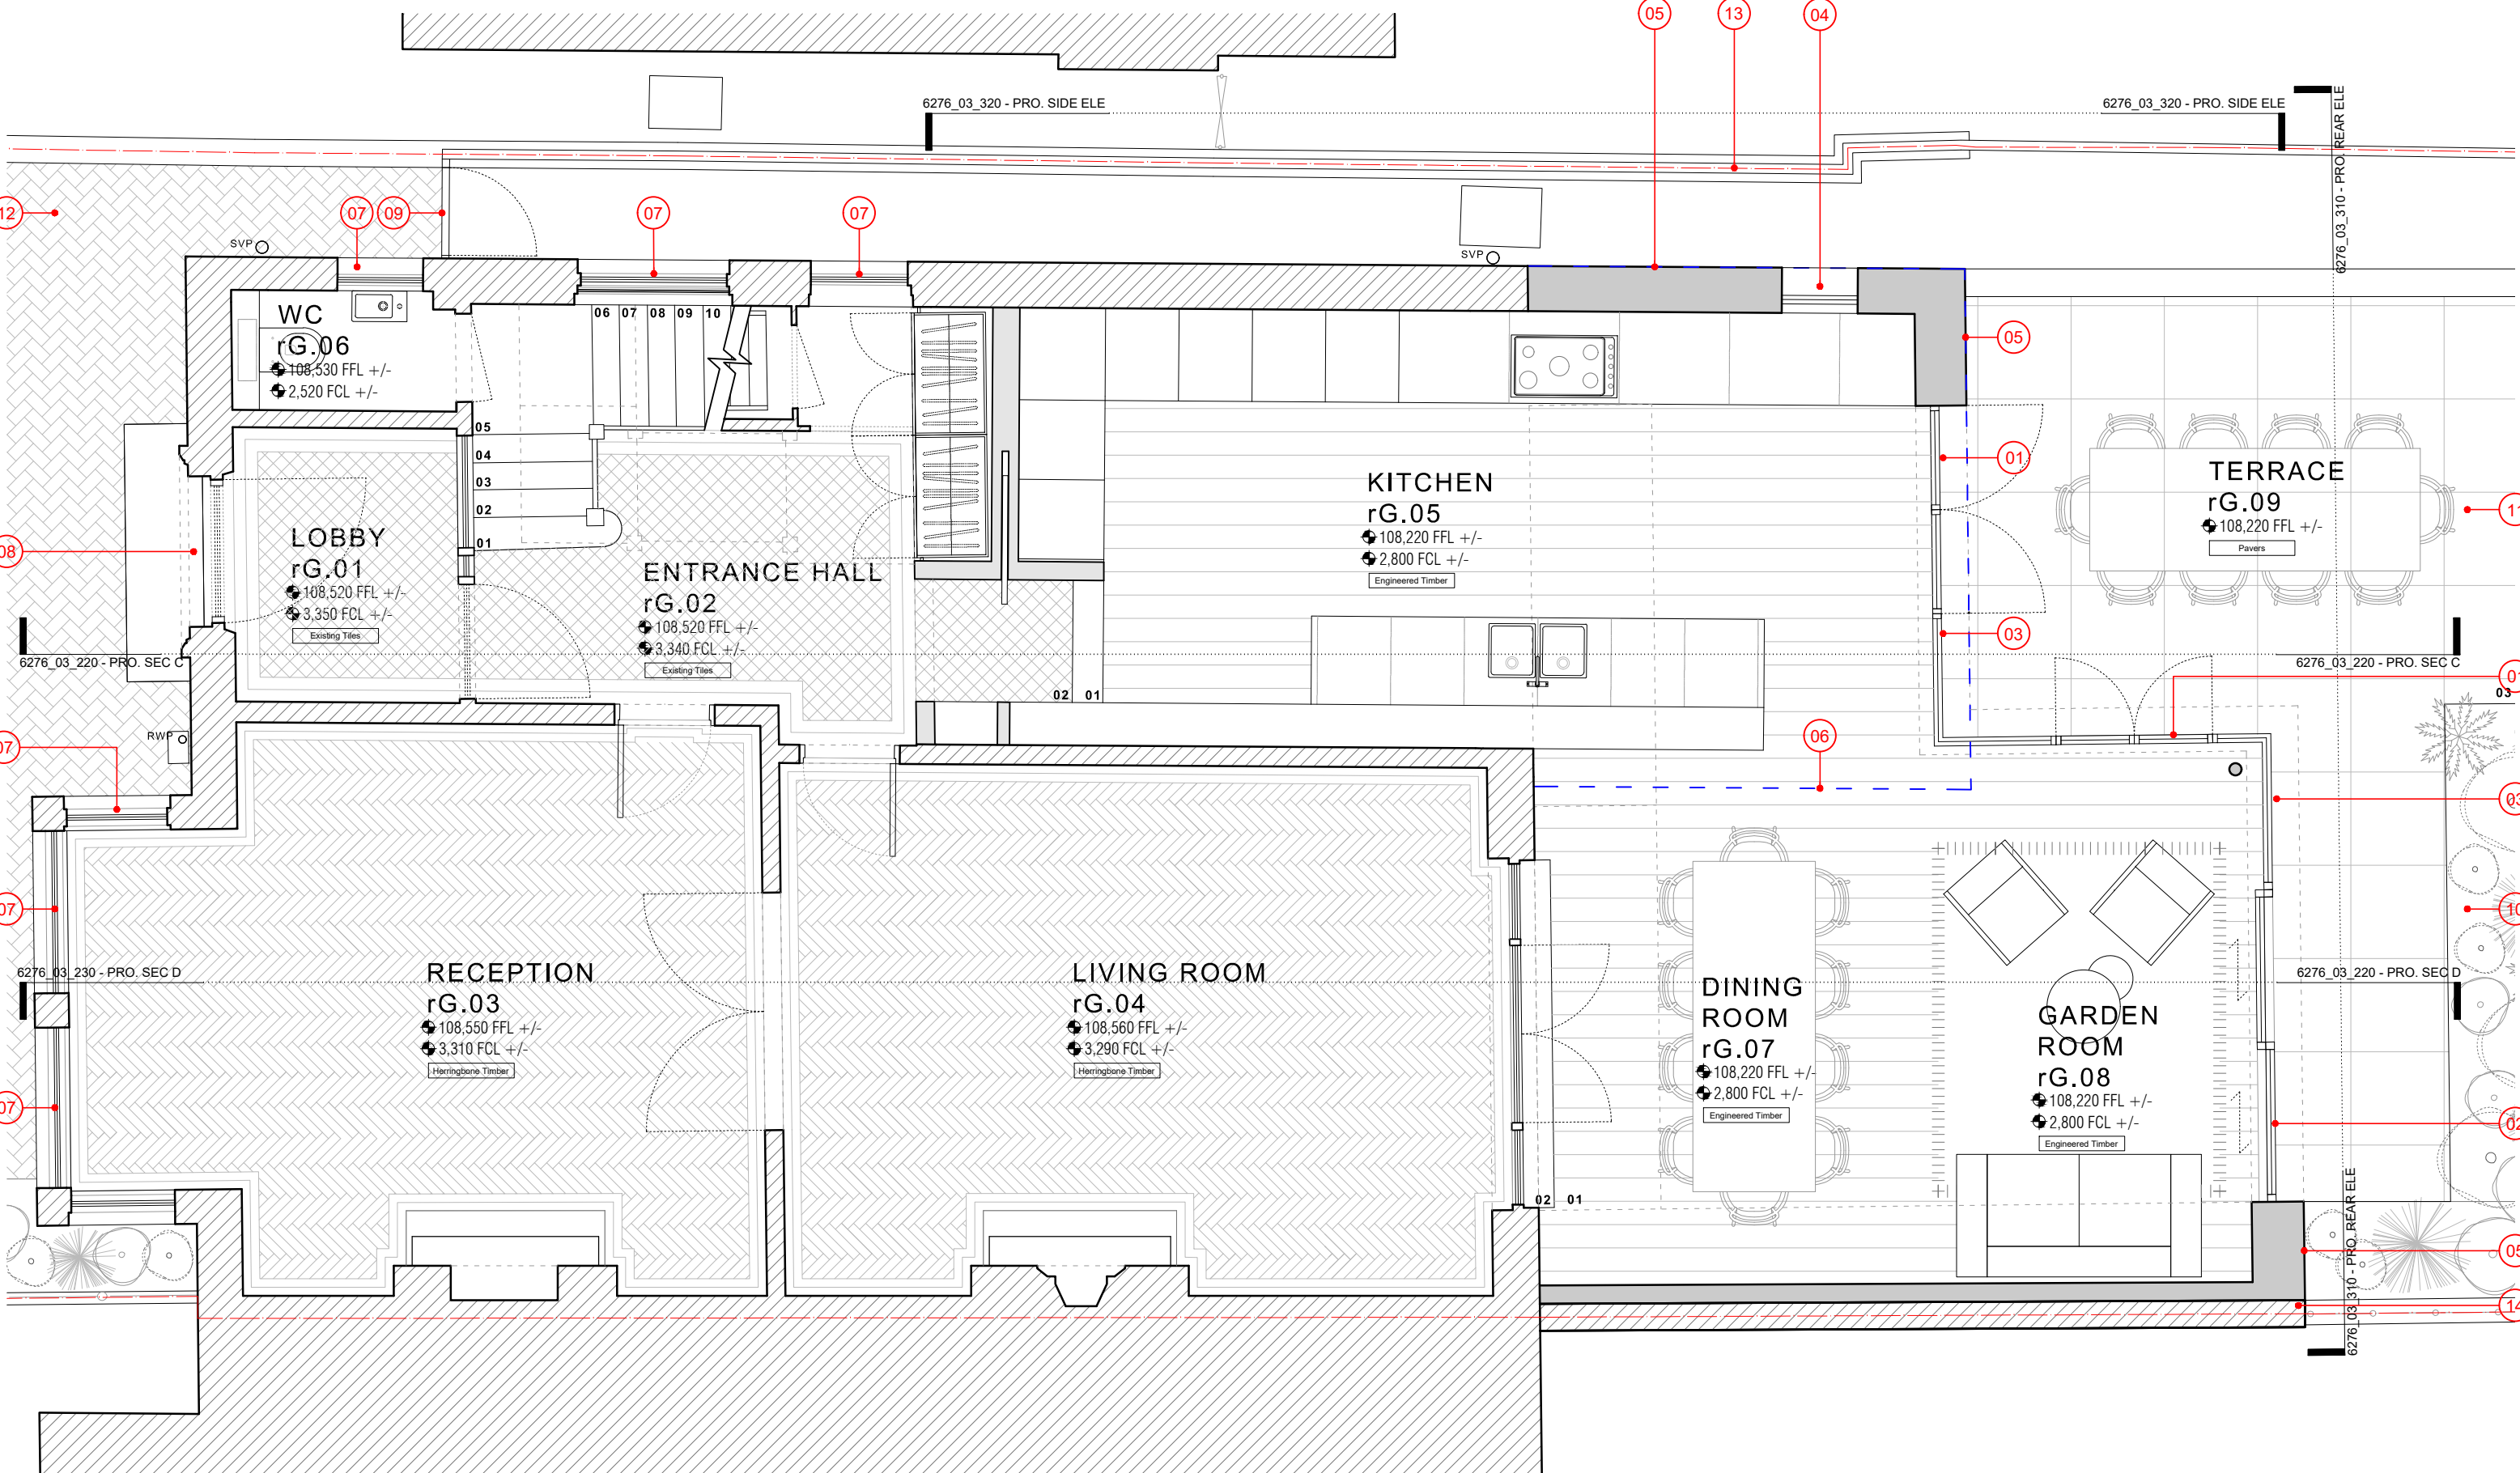


NOTES

- 01 Proposed new full height proprietary double glazed aluminium door
- 02 Proposed new proprietary double glazed aluminium sliding doors
- 03 Proposed new frameless double glazed corner window
- 04 Proposed new double glazed frameless fixed window
- 05 Proposed new contrasting brickwork to rear extension
- 06 Line of existing rear extension shown dashed in blue
- 07 Proposed new double glazed painted timber sash window with profiles to match existing

- 08 Proposed new double glazed painted timber entrance door to match existing
- 09 Proposed new painted timber door and security screen
- 10 Proposed new planter bed
- 11 Proposed new permeable hard landscaping to rear garden patio
- 12 Proposed new permeable hard landscaping to front driveway
- 13 Proposed new 2m high timber fence along the boundary
- 14 Existing 3.5m high retaining wall to boundary with No.41

Rev	Date / Info
-----	-------------

 

MARTYN CLARKE ARCHITECTS		
78 CROUCH HILL LONDON N6 9EE 0207 263 7121 www.mccarchitects.co.uk		
Project	Aaron & Michele Davies 39 Southwood Avenue London, N6 5SA	Project No. 6276
Date	November 2022	Drawing No.
Scale / Format	1:50 @ A3	6276_03_110
Drawing Name	PROPOSED GROUND FLOOR PLAN	
Revision	-	
		PLANNING