



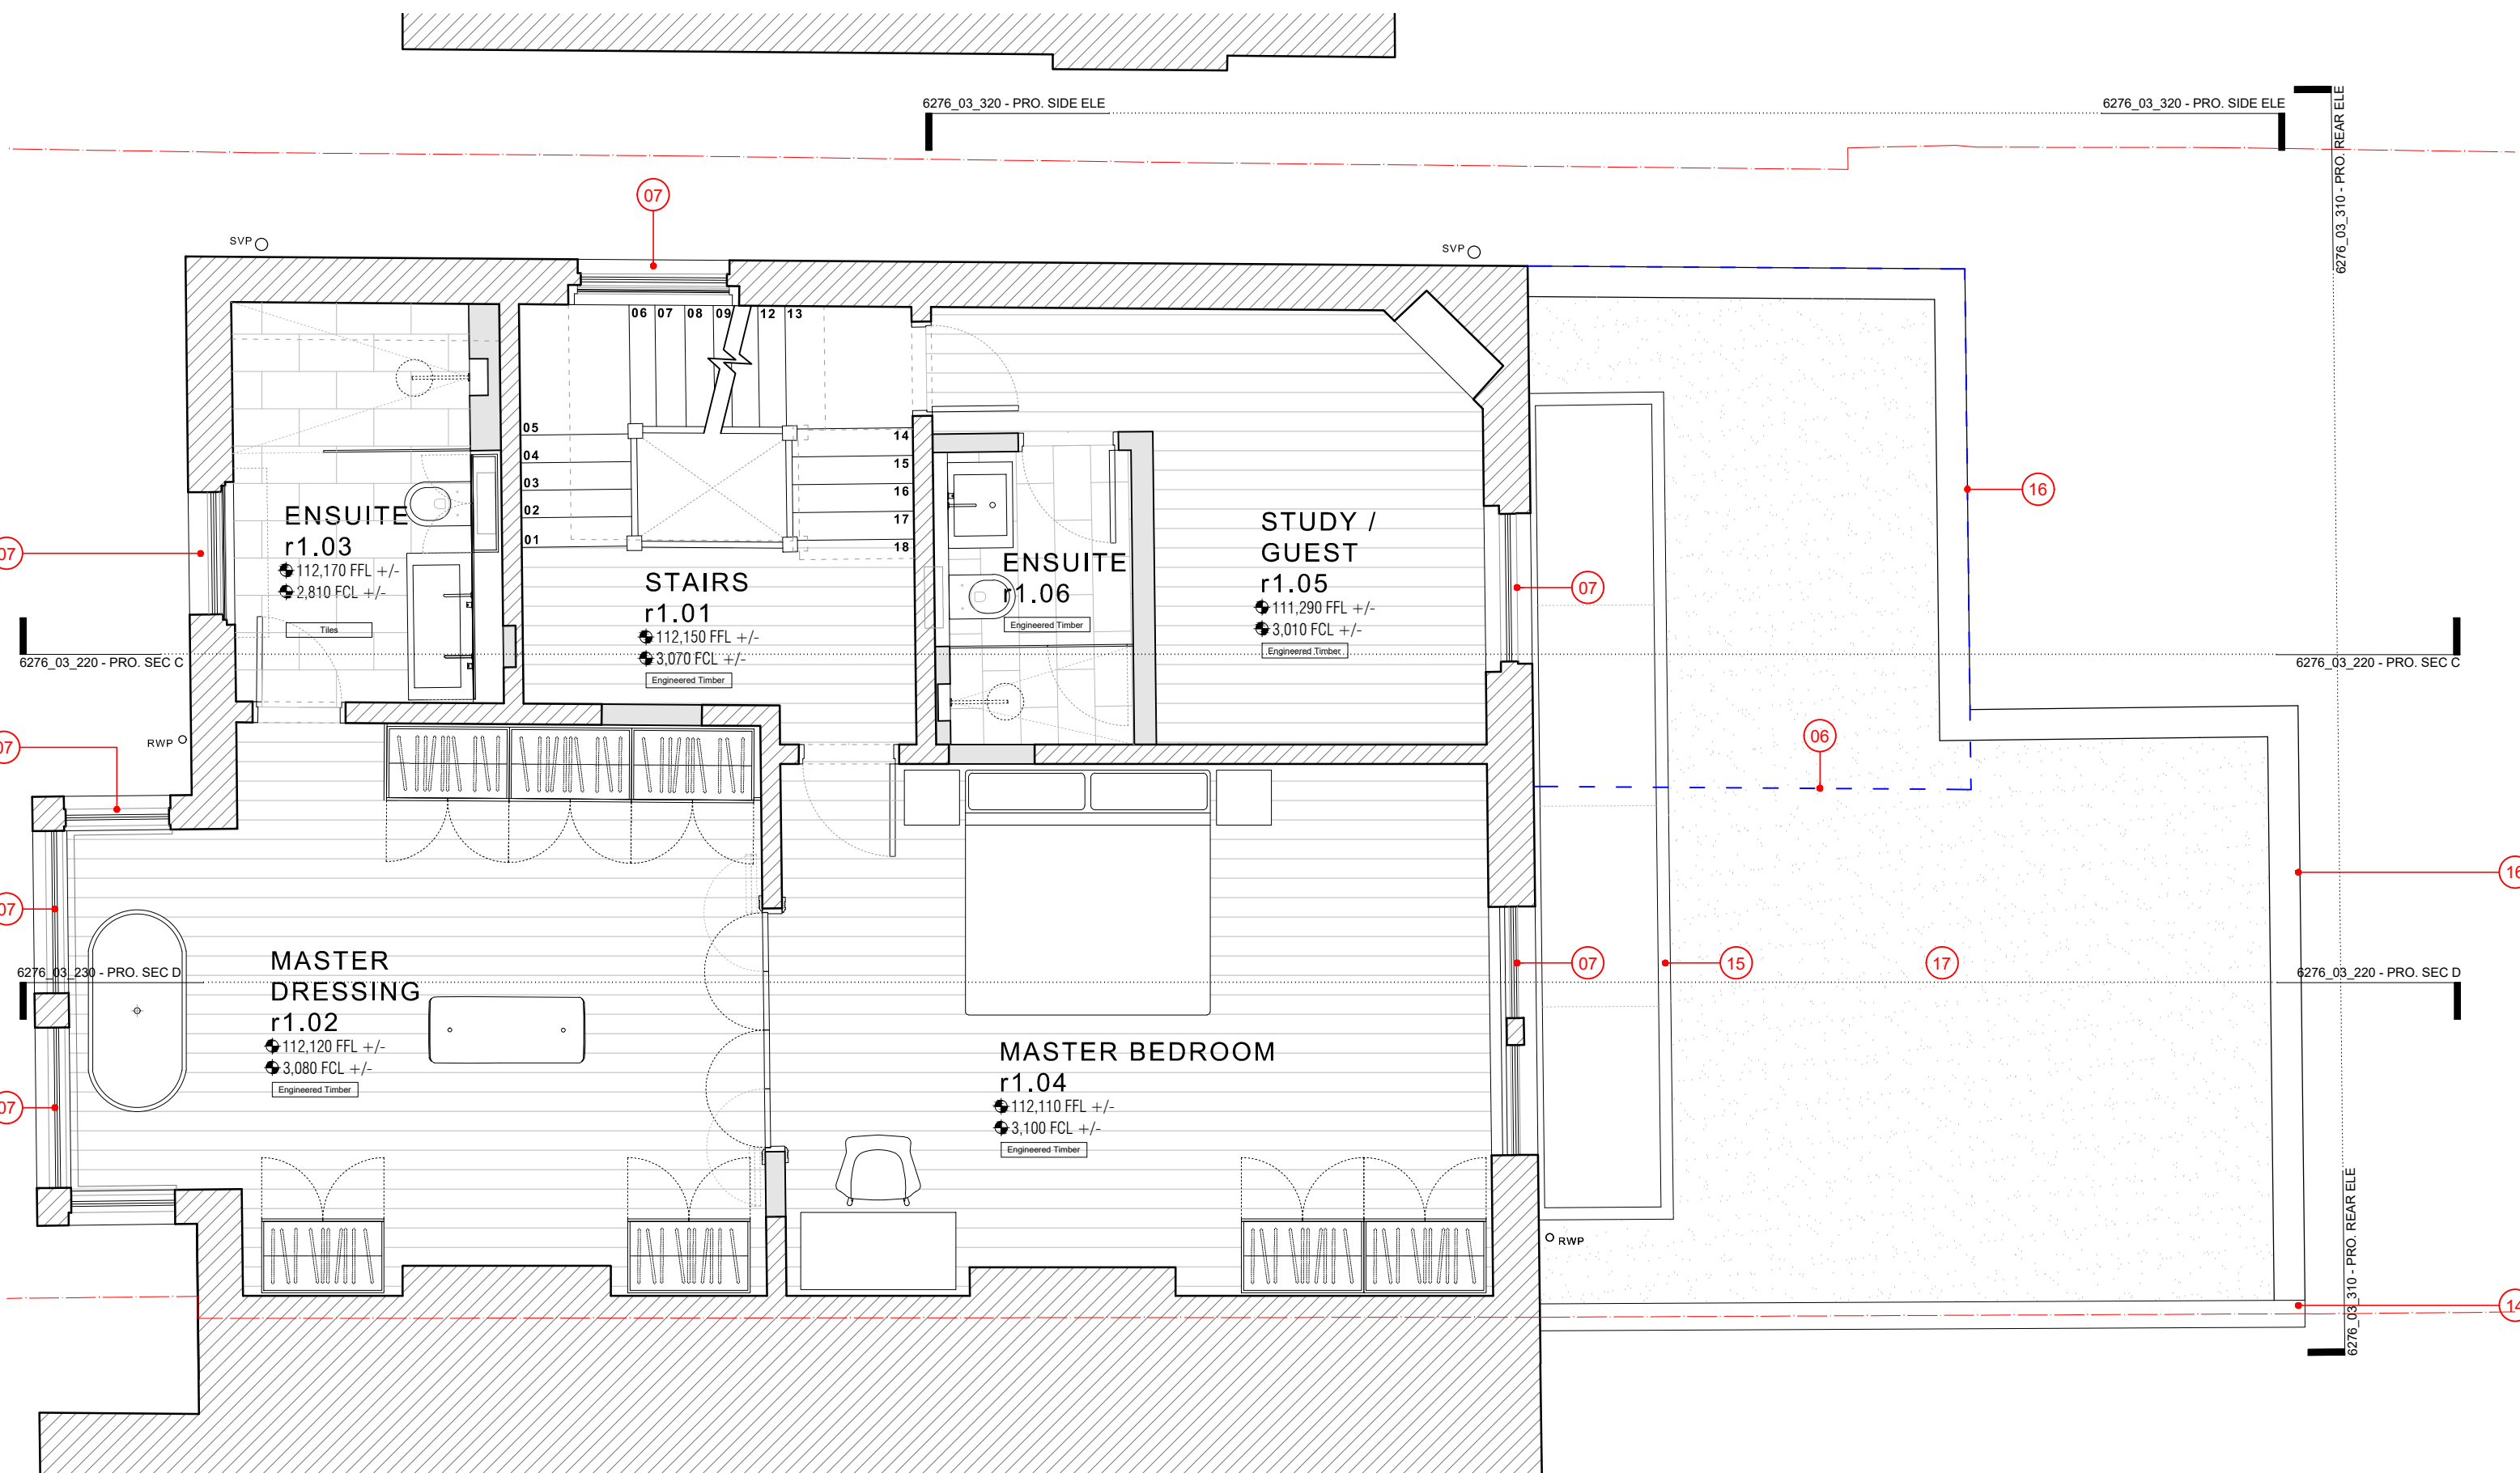

NOTES

- 06 Line of existing rear extension shown dashed in blue
- 07 Proposed new double glazed painted timber sash window with profiles to match existing
- 14 Existing 3.5m high retaining wall to boundary with No.41
- 15 Proposed new structurally glazed rooflight to rear extension
- 16 Proposed new reconstituted stone coping to rear extension
- 17 Proposed new mature sedum green roof to flat roof

Rev	Date / Info

 

MARTYN CLARKE ARCHITECTS 78 CROUCH HILL LONDON N6 9EE 0207 263 7121 www.mcarchitects.co.uk		
Project	Aaron & Michele Davies 39 Southwood Avenue London, N6 5SA	Project No. 6276
Date	November 2022	Drawing No.
Scale / Format	1:50 @ A3	6276_03_120
Drawing Name	PROPOSED FIRST FLOOR PLAN	PLANNING
Revision	-	