



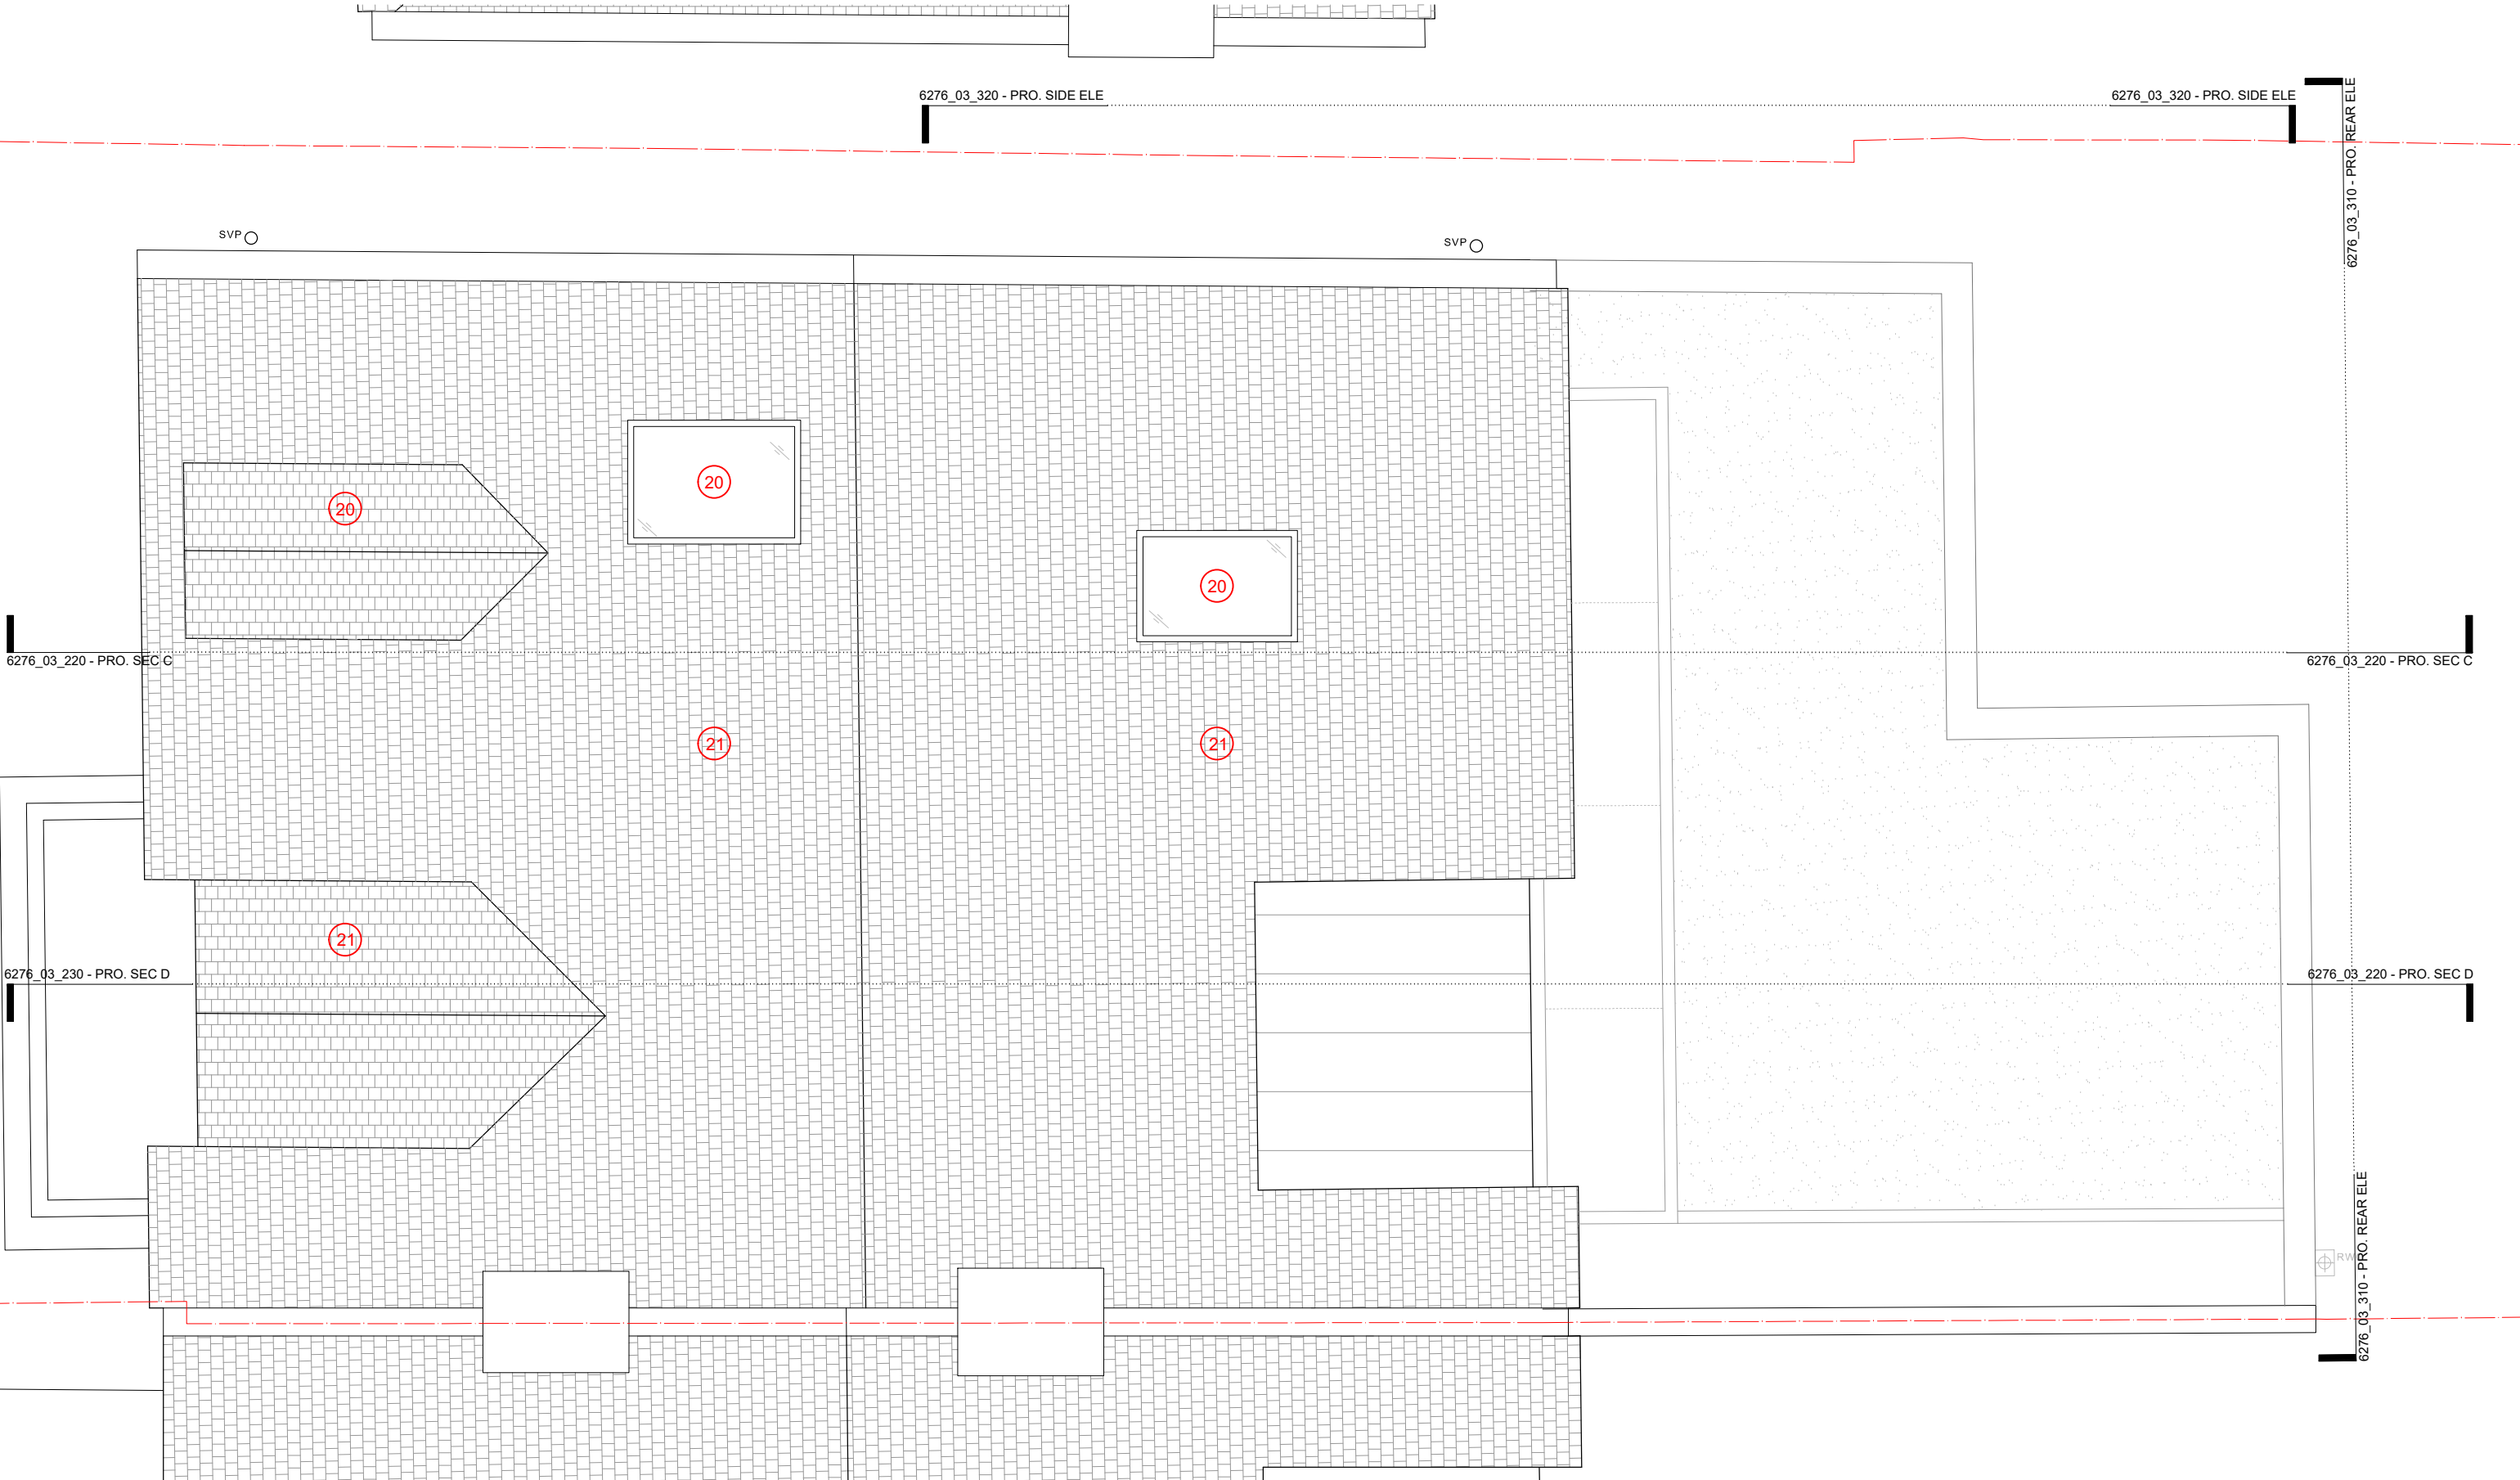

NOTES

- 20 Proposed new conservation type rooflight
- 21 Proposed new roof coverings to match existing tiles and details

Rev	Date / Info
-----	-------------

 

MARTYN CLARKE ARCHITECTS 78 CROUCH HILL LONDON N6 9EE 0207 263 7121 www.mcarchitects.co.uk		
Project	Aaron & Michele Davies 39 Southwood Avenue London, N6 5SA	Project No. 6276
Date	November 2022	Drawing No.
Scale / Format	1:50 @ A3	6276_03_140
Drawing Name	PROPOSED ROOF PLAN	PLANNING
Revision	-	