


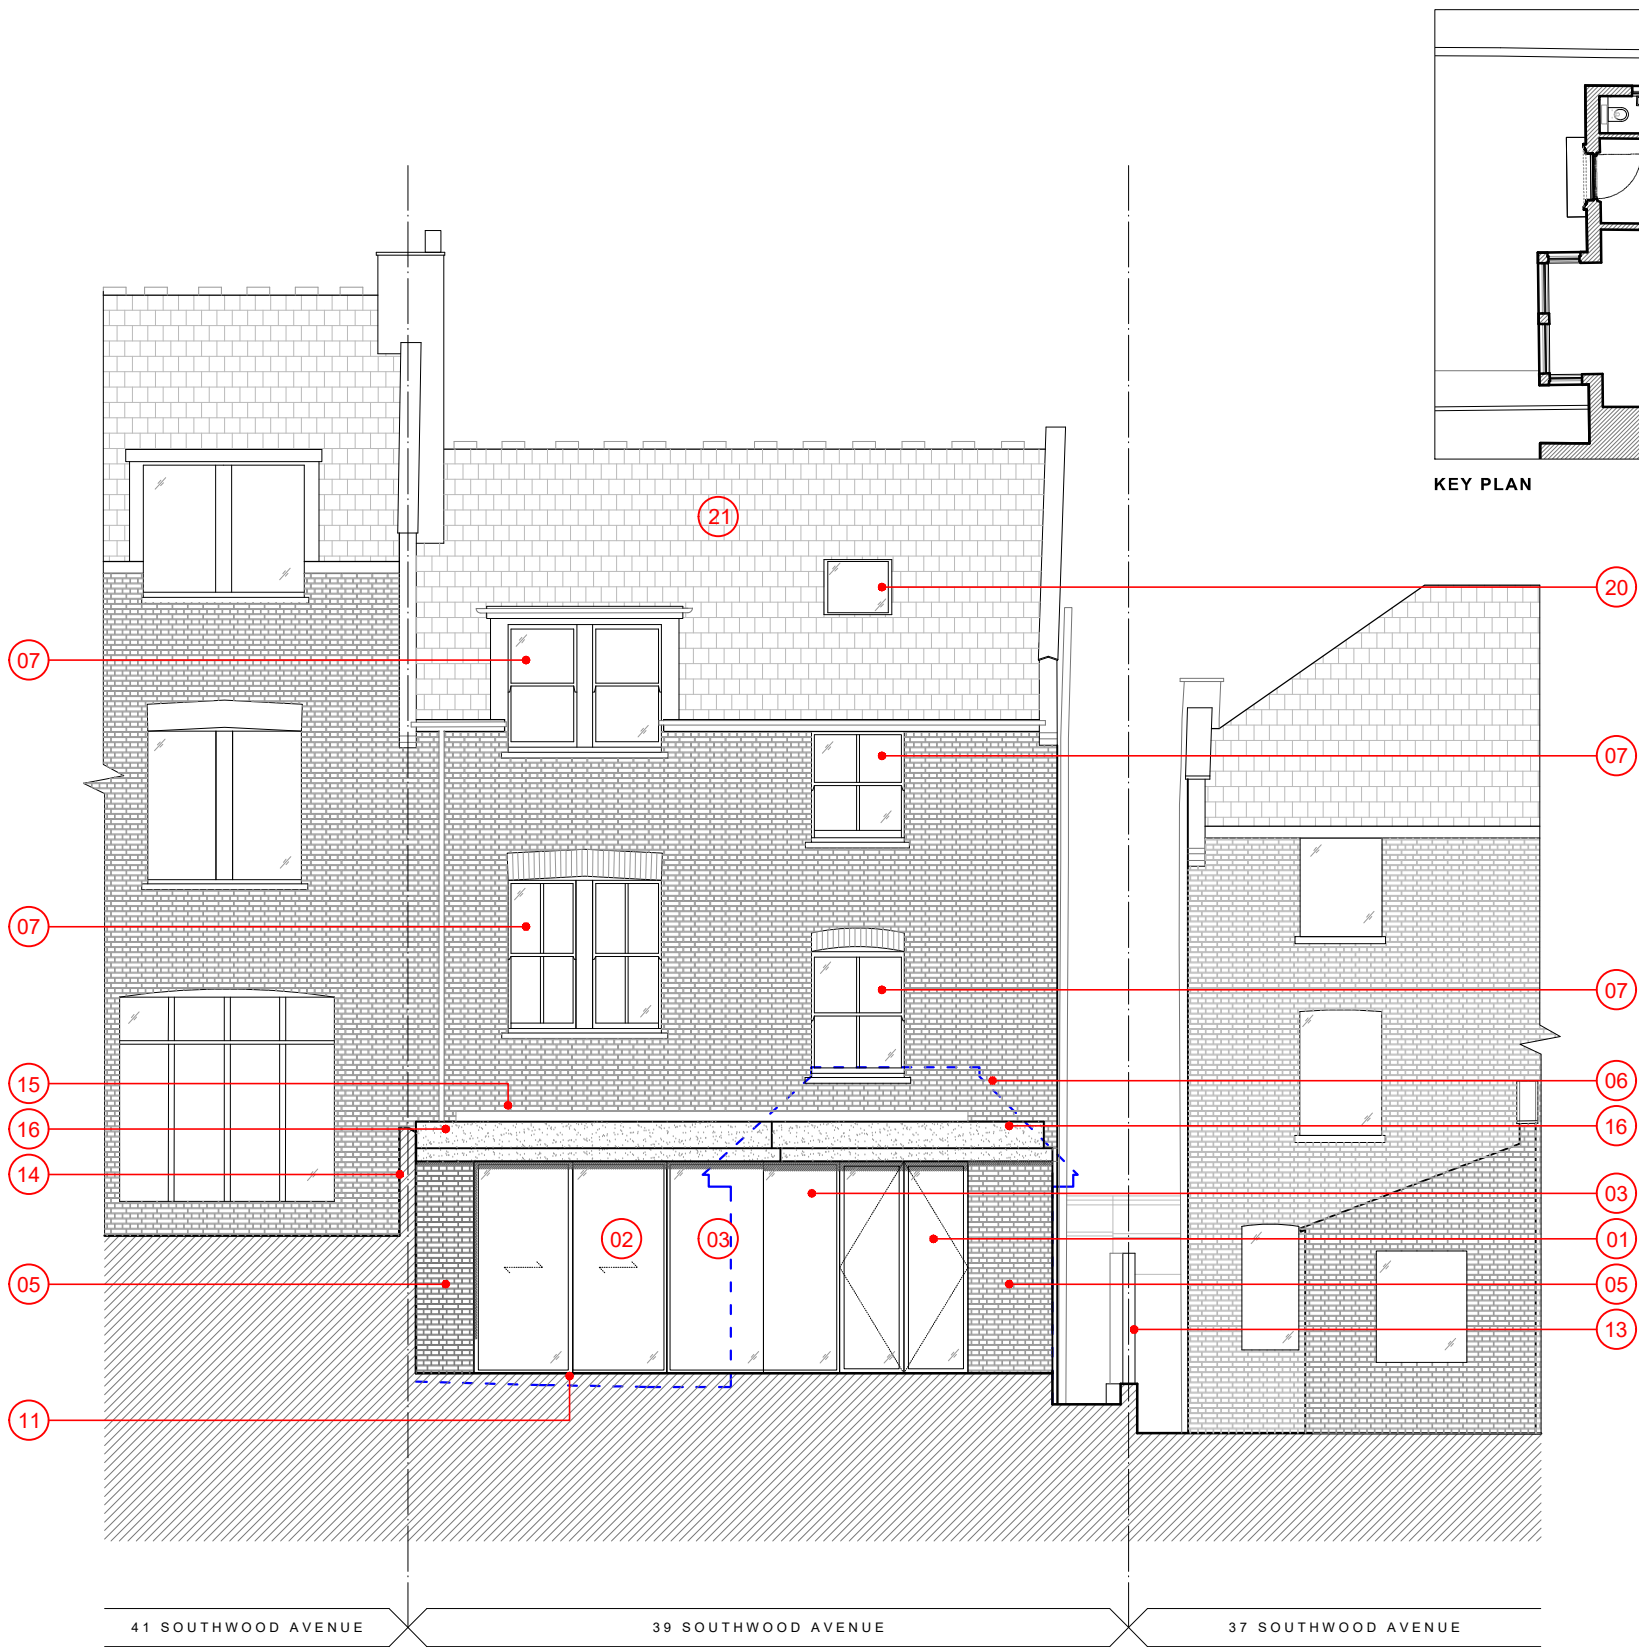

KEY PLAN

NOTES

- 01 Proposed new full height proprietary double glazed aluminium door
- 02 Proposed new proprietary double glazed aluminium sliding doors
- 03 Proposed new frameless double glazed corner window
- 04 Proposed new double glazed frameless fixed window
- 05 Proposed new contrasting brickwork to rear extension
- 06 Line of existing rear extension shown dashed in blue
- 07 Proposed new double glazed painted timber sash window with profiles to match existing

- 11 Proposed new permeable hard landscaping to rear garden patio
- 13 Proposed new 2m high timber fence along the boundary
- 14 Existing 3.5m high retaining wall to boundary with No.41
- 15 Proposed new structurally glazed rooflight to rear extension
- 16 Proposed new reconstituted stone coping to rear extension
- 20 Proposed new conservation type rooflight
- 21 Proposed new roof coverings to match existing tiles and details

Rev	Date / Info
-----	-------------



MARTYN CLARKE
ARCHITECTS

78 CROUCH HILL
LONDON N6 9EE
0207 263 7121
www.mcarchitects.co.uk

Project
Aaron & Michele Davies
39 Southwood Avenue
London, N6 5SA

Project No.
6276

Date
November 2022
Scale / Format
1:100 @ A3

Drawing No.
6276_03_310

Drawing Name
PROPOSED REAR ELEVATION
Revision
-

PLANNING