


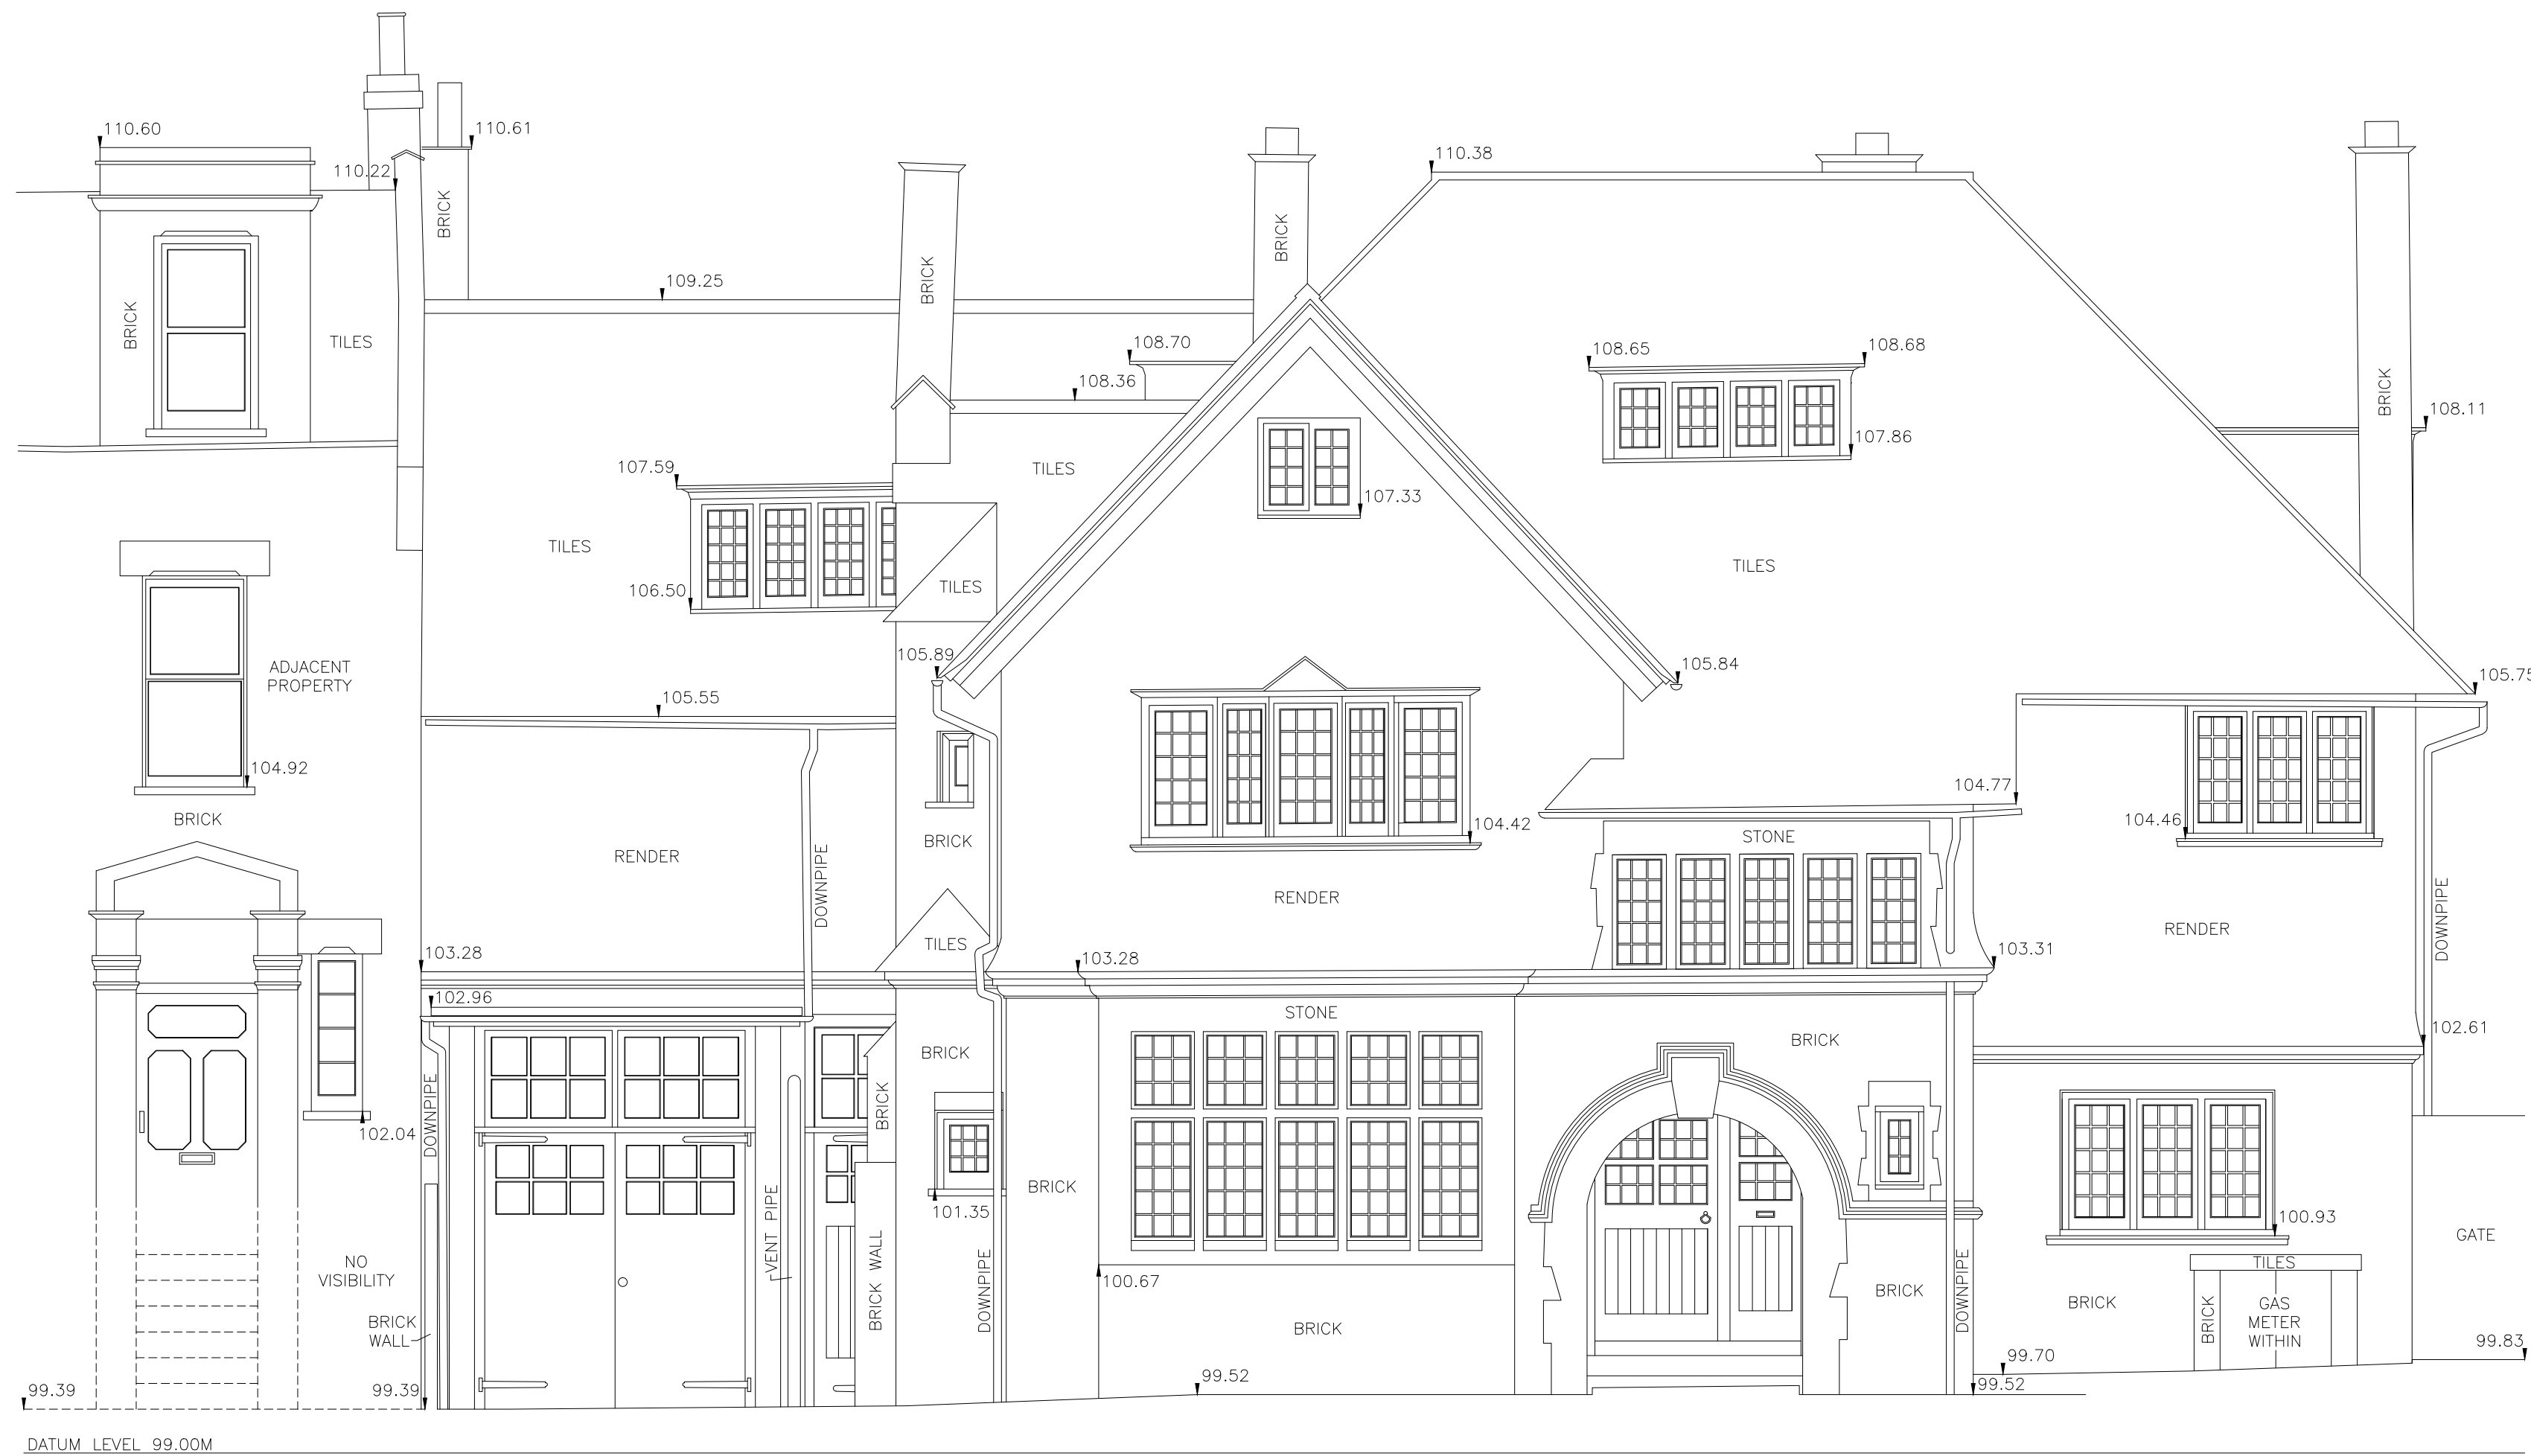

FRONT ELEVATION (WEST)



NOTES:-
LEVELS NOT RELATIVE TO OSEM
BASED ON FFL AS SHOWN
AT GROUND FLOOR VALUE 100.00M

KEY:-
F-C FLOOR TO CEILING
F-S FLOOR TO SILL
S-H SILL TO HEAD
F-H FLOOR TO HEAD
F-SPR FLOOR TO SPRING
F-TOA FLOOR TO TOP OF ARCH
+0.00 CHANGE IN HEIGHT
FFL FINISHED FLOOR LEVEL
DIRECTION OF INCLINE
DP DOWN PIPE
VP VENT PIPE
G GULLY
IC INSPECTION CHAMBER


REV A:-
DORMER WINDOW ADDED, JULY 2019 (MW)
REV B:-
NORTH ELEVATION ADDED TO SERIES, FEB
2020 (AWT)

FOR TOPOGRAPHICAL SURVEY SEE: MS-5821
FOR FLOOR PLANS SEE: MS-5821A
FOR SECTIONS SEE: MS-5821C



**Brandon
Surveys**

BURLINGTON HOUSE
369 WELLINGBOROUGH ROAD
NORTHAMPTON
NN1 4BU
TEL : 01604 602287

 


CLIENT
DR. WARD
22 COLNEY HATCH LANE
LONDON
N10 1DU

LOCATION
22 COLNEY HATCH LANE
LONDON
N10 1DU


TITLE
ELEVATIONS

DRAWING NUMBER	SCALE	SIZE
MS-5821B REV B SHEET 1 OF 4	1:50	A1
AUTHOR MW	DATE JULY 2019	

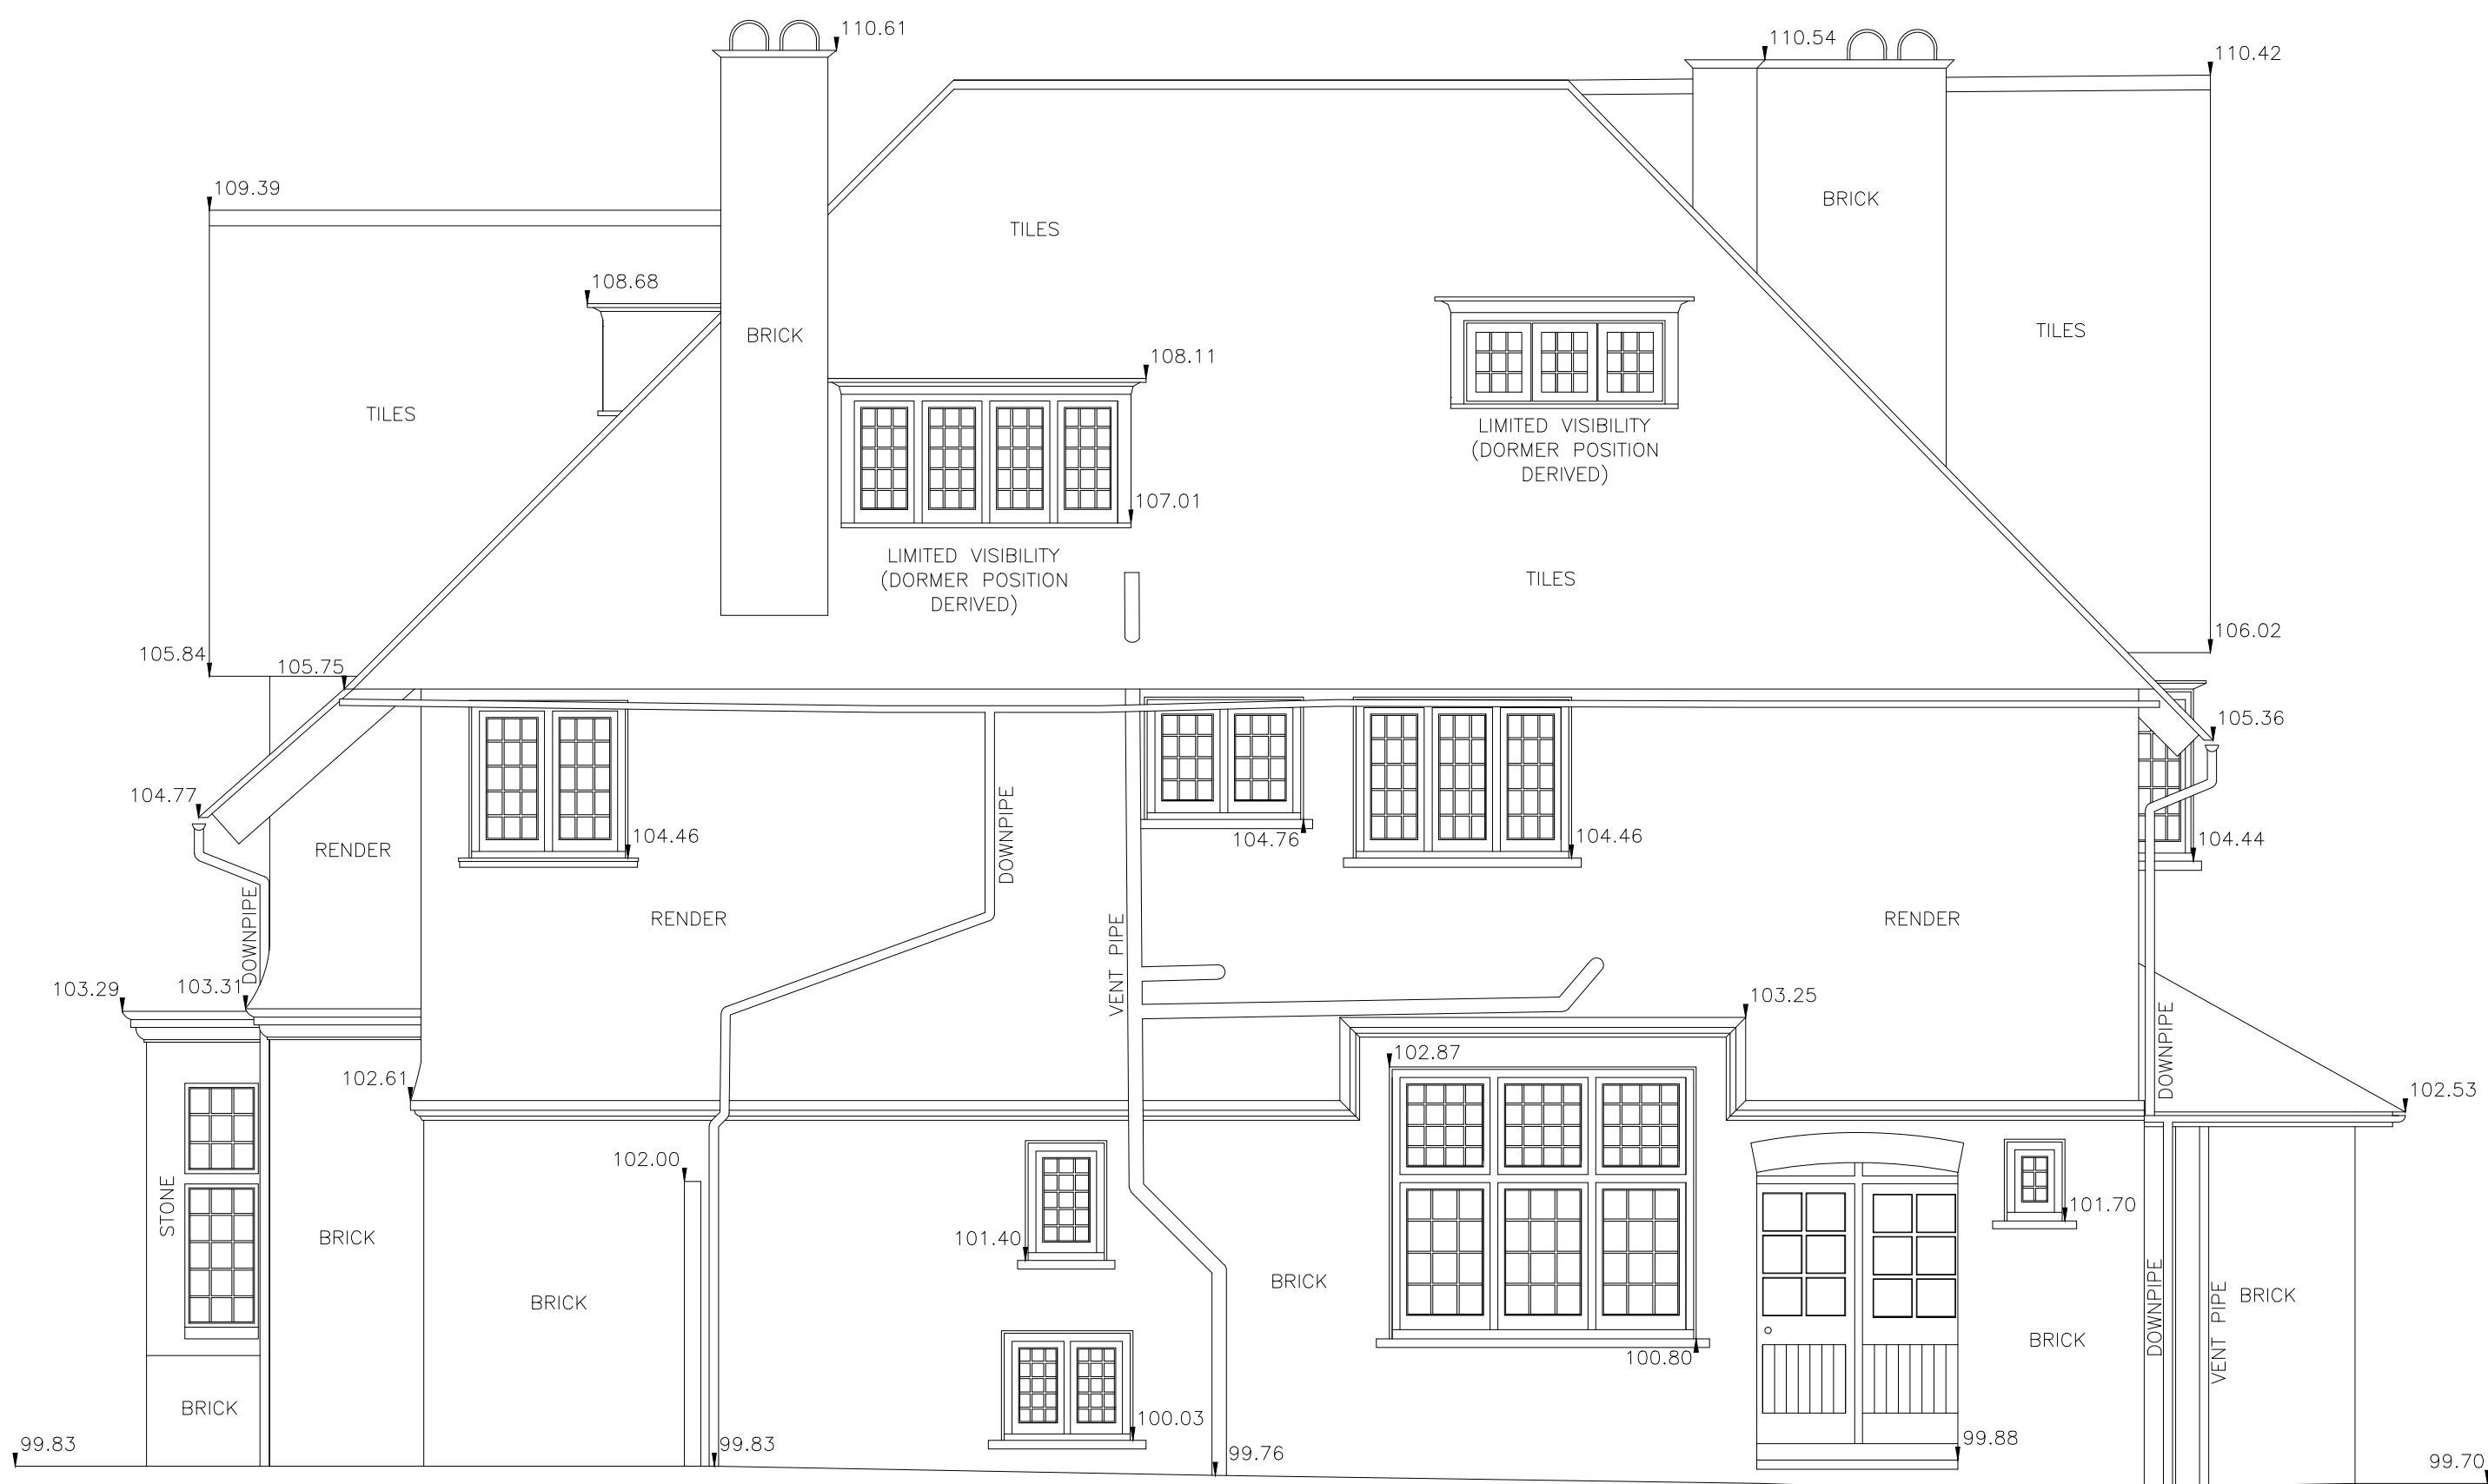

DATUM LEVEL 99.00M

SIDE ELEVATION (SOUTH)

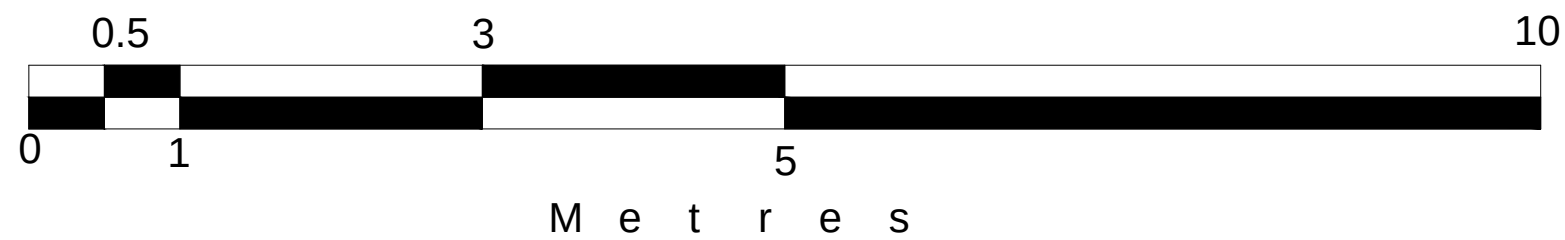

NOTES:-
LEVELS NOT RELATIVE TO OSEM
BASED ON FFL AS SHOWN
AT GROUND FLOOR VALUE 100.00M

KEY:-
F-C FLOOR TO CEILING
F-S FLOOR TO SILL
S-H SILL TO HEAD
F-H FLOOR TO HEAD
F-SPR FLOOR TO SPRING
F-TOA FLOOR TO TOP OF ARCH
+0.00 CHANGE IN HEIGHT
FFL FINISHED FLOOR LEVEL
DIRECTION OF INCLINE
DP DOWN PIPE
VP VENT PIPE
G GULLY
IC INSPECTION CHAMBER

REV A:- DORMER WINDOW ADDED, JULY 2019 (MW)

REV B:- NORTH ELEVATION ADDED TO SERIES, FEB 2020 (AWT)

FOR TOPOGRAPHICAL SURVEY SEE: MS-5821
FOR FLOOR PLANS SEE: MS-5821A
FOR SECTIONS SEE: MS-5821C

Brandon
Surveys

BURLINGTON HOUSE
369 WELLINGBOROUGH ROAD
NORTHAMPTON
NN1 4BU
TEL : 01604 602287


THE SURVEY ASSOCIATION

CLIENT
DR. WARD
22 COLNEY HATCH LANE
LONDON
N10 1DU

LOCATION
22 COLNEY HATCH LANE
LONDON
N10 1DU

TITLE
ELEVATIONS

DRAWING NUMBER	SCALE	SIZE
MS-5821B REV B SHEET 2 OF 4	1:50	A1
AUTHOR	DATE	
MW	JULY 2019	

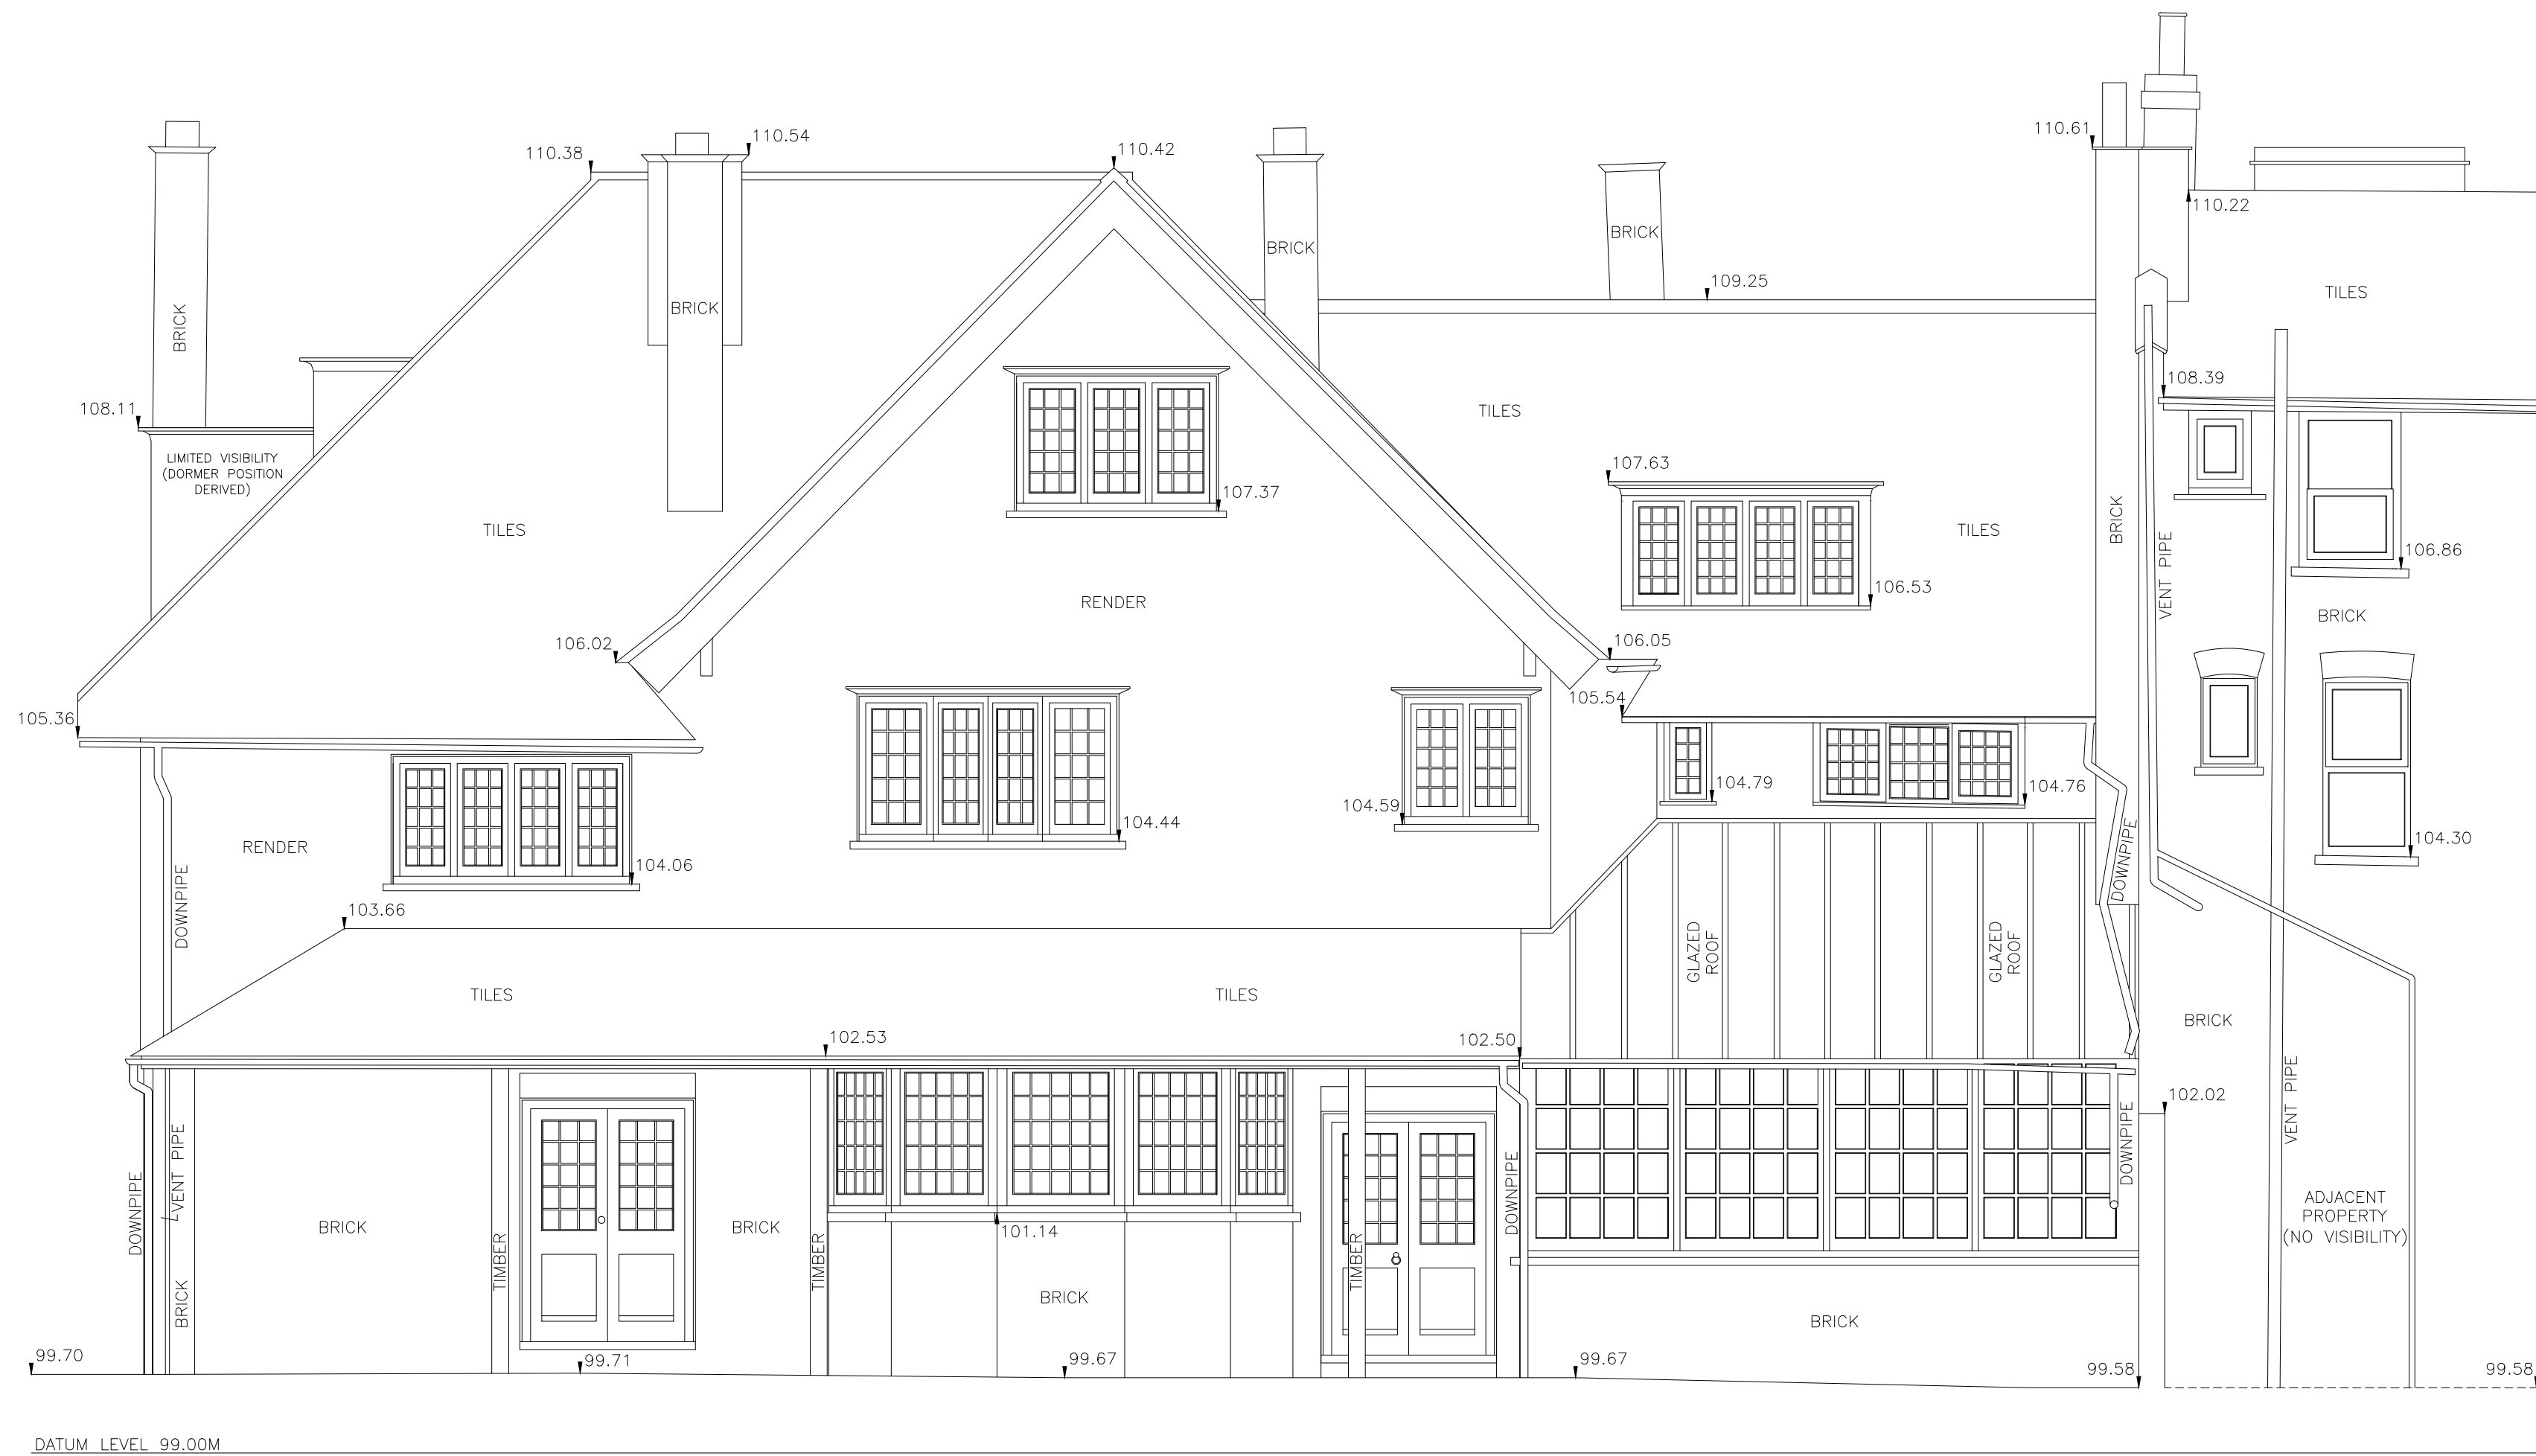

REAR ELEVATION (EAST)



NOTES:-
LEVELS NOT RELATIVE TO OSEM
BASED ON FFL AS SHOWN
AT GROUND FLOOR VALUE 100.00M

KEY:-
F-C FLOOR TO CEILING
F-S FLOOR TO SILL
S-H SILL TO HEAD
F-H FLOOR TO HEAD
F-SPR FLOOR TO SPRING
F-TOA FLOOR TO TOP OF ARCH
+0.00 CHANGE IN HEIGHT
FFL FINISHED FLOOR LEVEL
DP DIRECTION OF INCLINE
DOWN PIPE
VP VENT PIPE
G GULLY
IC INSPECTION CHAMBER

REV A:-
DORMER WINDOW ADDED, JULY 2019 (MW)

REV B:-
NORTH ELEVATION ADDED TO SERIES, FEB
2020 (AWT)

FOR TOPOGRAPHICAL SURVEY SEE: MS-5821
FOR FLOOR PLANS SEE: MS-5821A
FOR SECTIONS SEE: MS-5821C

Brandon Surveys

BURLINGTON HOUSE
369 WELLSBOROUGH ROAD
NORTHAMPTON
NN1 4BU
TEL : 01604 602287


THE SURVEY ASSOCIATION

CLIENT
DR. WARD
22 COLNEY HATCH LANE
LONDON
N10 1DU


LOCATION
22 COLNEY HATCH LANE
LONDON
N10 1DU

TITLE
ELEVATIONS

DRAWING NUMBER	SCALE	SIZE
MS-5821B REV B SHEET 3 OF 4	1:50	A1
AUTHOR	DATE	
MW	JULY 2019	

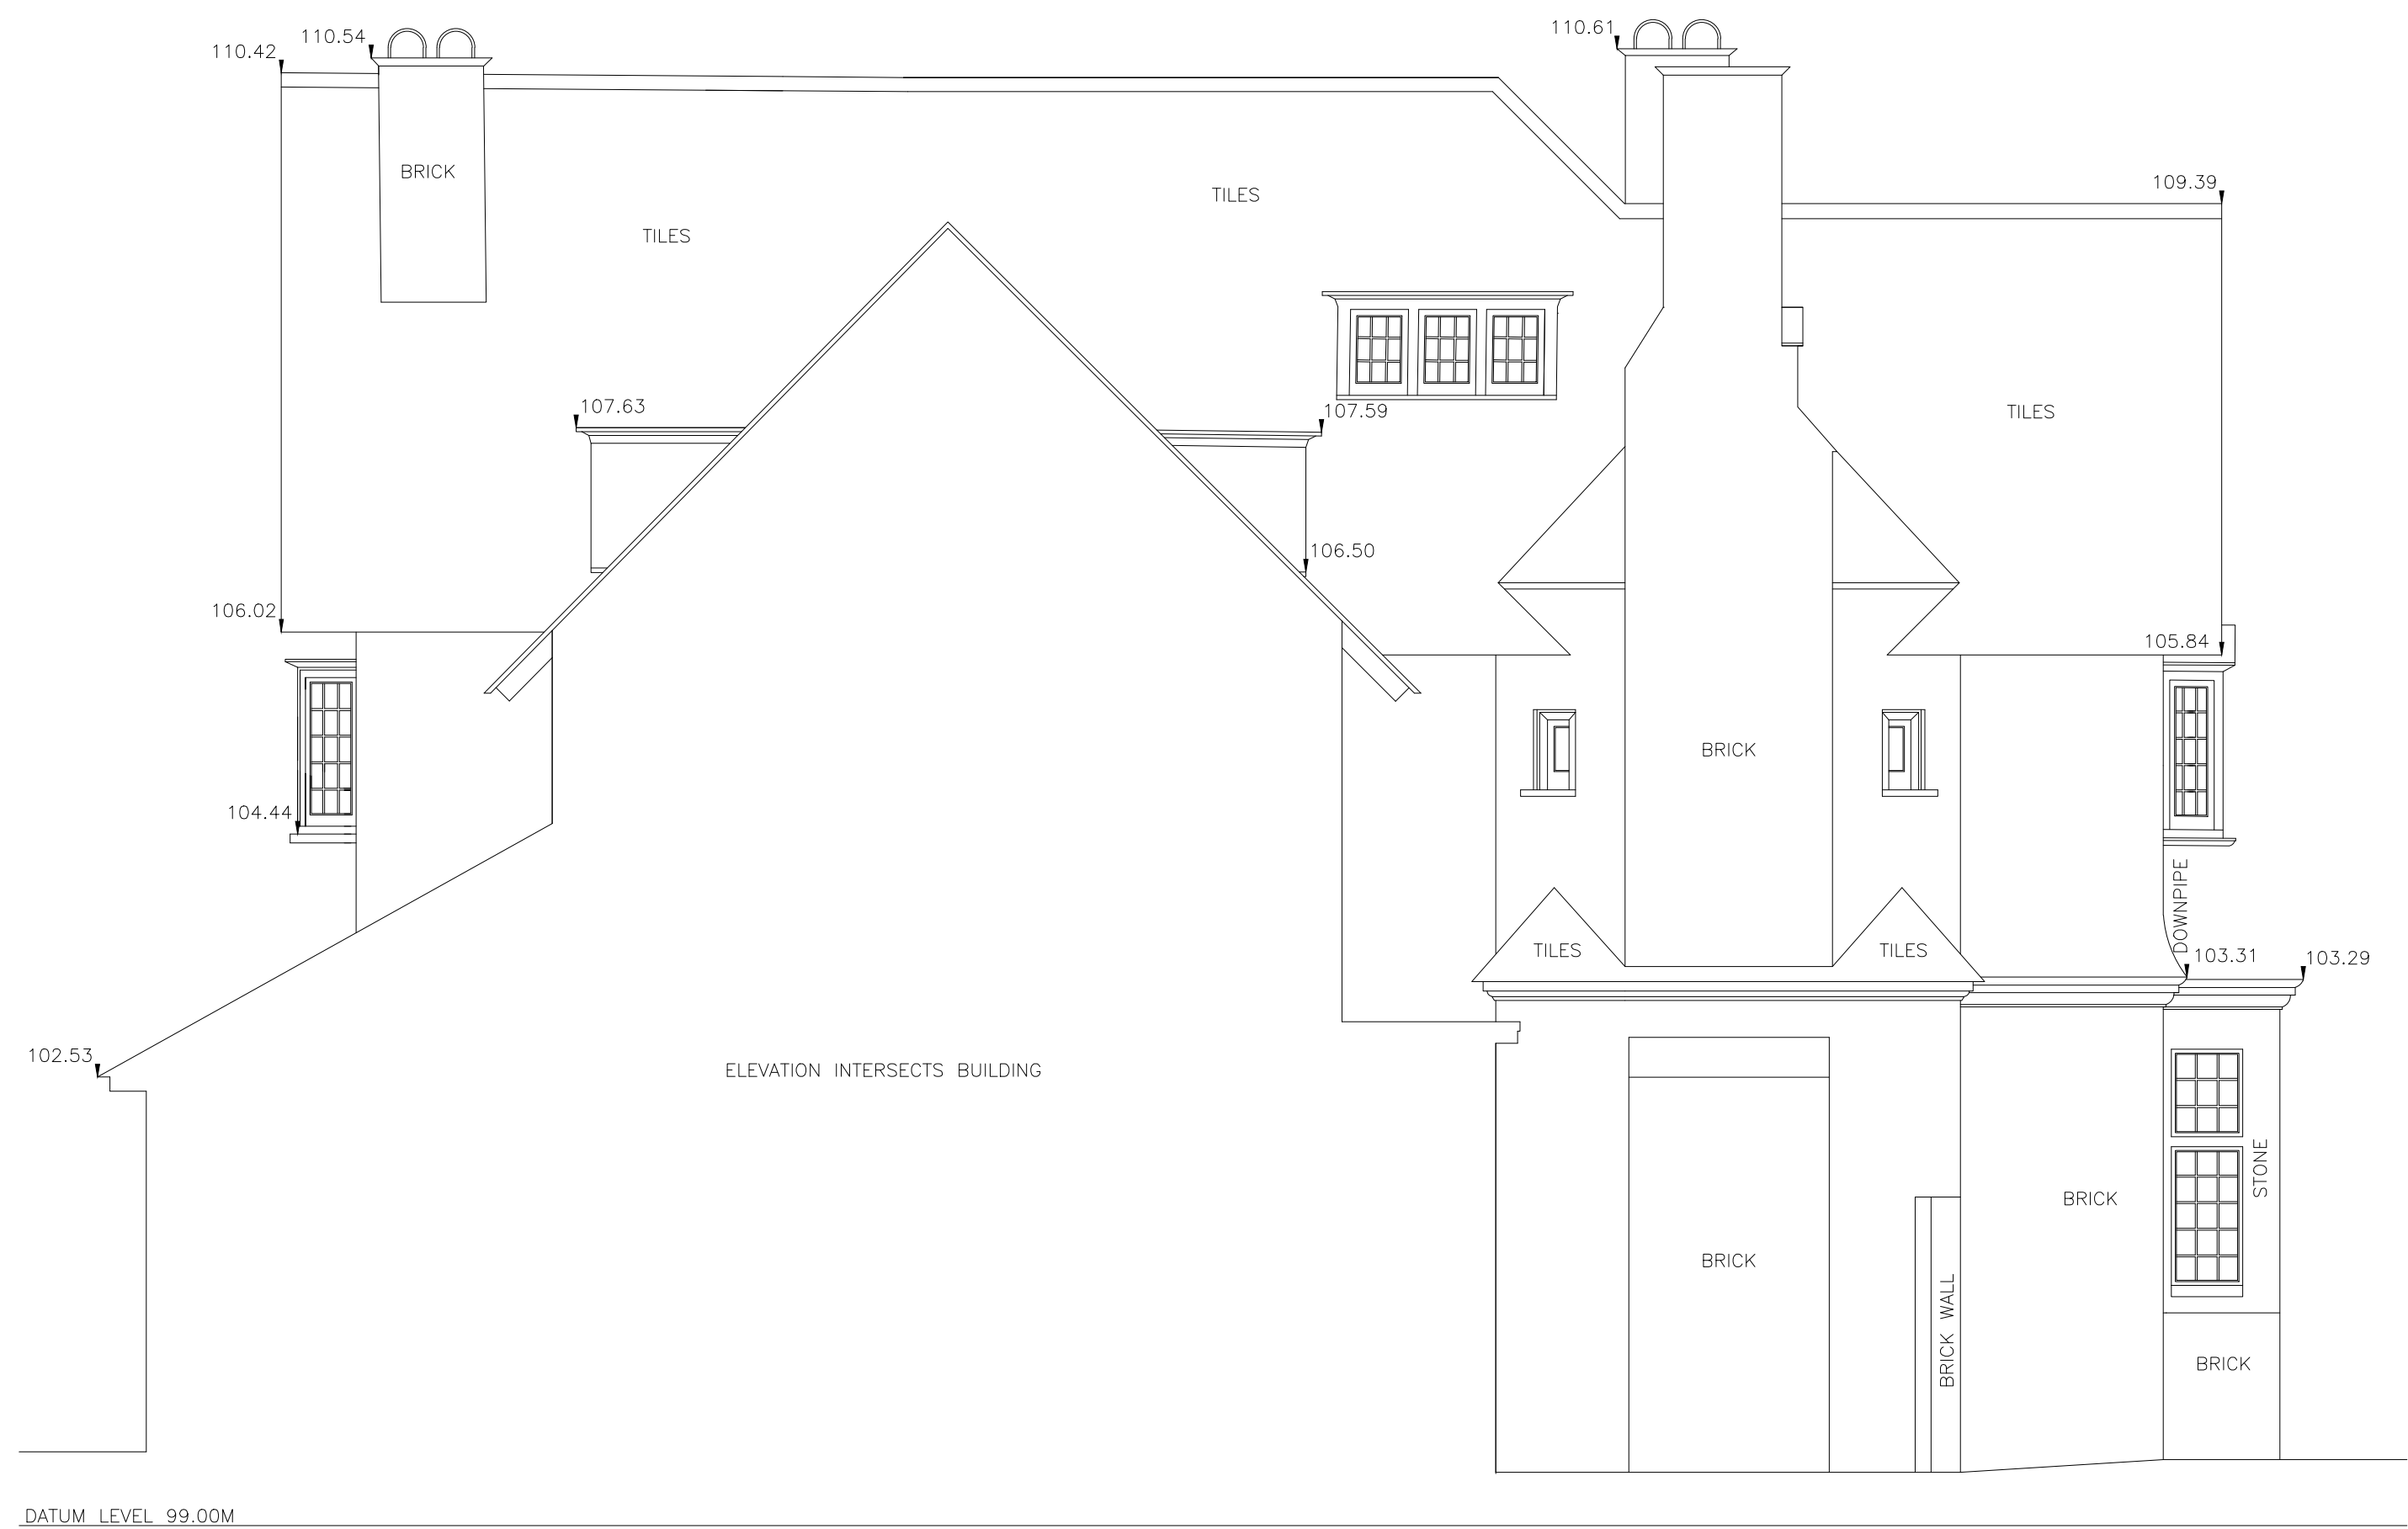

SIDE ELEVATION (NORTH)

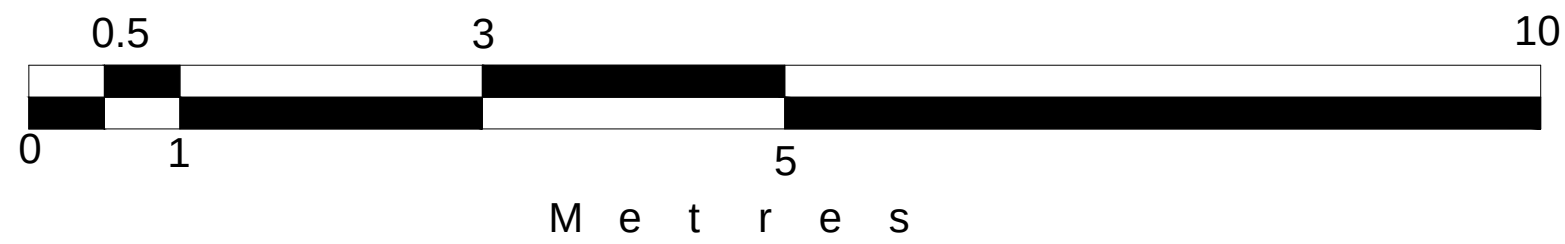

NOTES: -
LEVELS NOT RELATIVE TO OSEM
BASED ON FFL AS SHOWN
AT GROUND FLOOR VALUE 100.00M
ELEVATION CREATED FROM ADJACENT
ELEVATIONAL INFORMATION. GUTTER AND
DOWNPIPE DETAIL NOT SHOWN

KEY: -
F=C FLOOR TO CEILING
F=S FLOOR TO SILL
S=H SILL TO HEAD
F=H FLOOR TO HEAD
F=SPR FLOOR TO SPRING
F=TOA FLOOR TO TOP OF ARCH
+0.00 CHANGE IN HEIGHT
FFL FINISHED FLOOR LEVEL
→ DIRECTION OF INCLINE
DP DOWN PIPE
VP VENT PIPE
G GULLY
IC INSPECTION CHAMBER

REV B -
NORTH ELEVATION ADDED TO SERIES.
FEB 2020 (JMT)

FOR TOPOGRAPHICAL SURVEY SEE: MS-5821
FOR FLOOR PLANS SEE: MS-5821A
FOR SECTIONS SEE: MS-5821C



**Brandon
Surveys**

BURLINGTON HOUSE
369 WELLINGBOROUGH ROAD
NORTHAMPTON
NN1 4BU
TEL : 01604 602287



CLIENT
DR. WARD
22 COLNEY HATCH LANE
LONDON
N10 1DU

LOCATION
22 COLNEY HATCH LANE
LONDON
N10 1DU

TITLE
ELEVATIONS

DRAWING NUMBER	SCALE	SIZE
MS-5821B REV B SHEET 4 OF 4	1:50	A1
AUTHOR	DATE	
JMT	FEB 2020	