


Proposed Ground Floor Plan
scale 1:200@A3

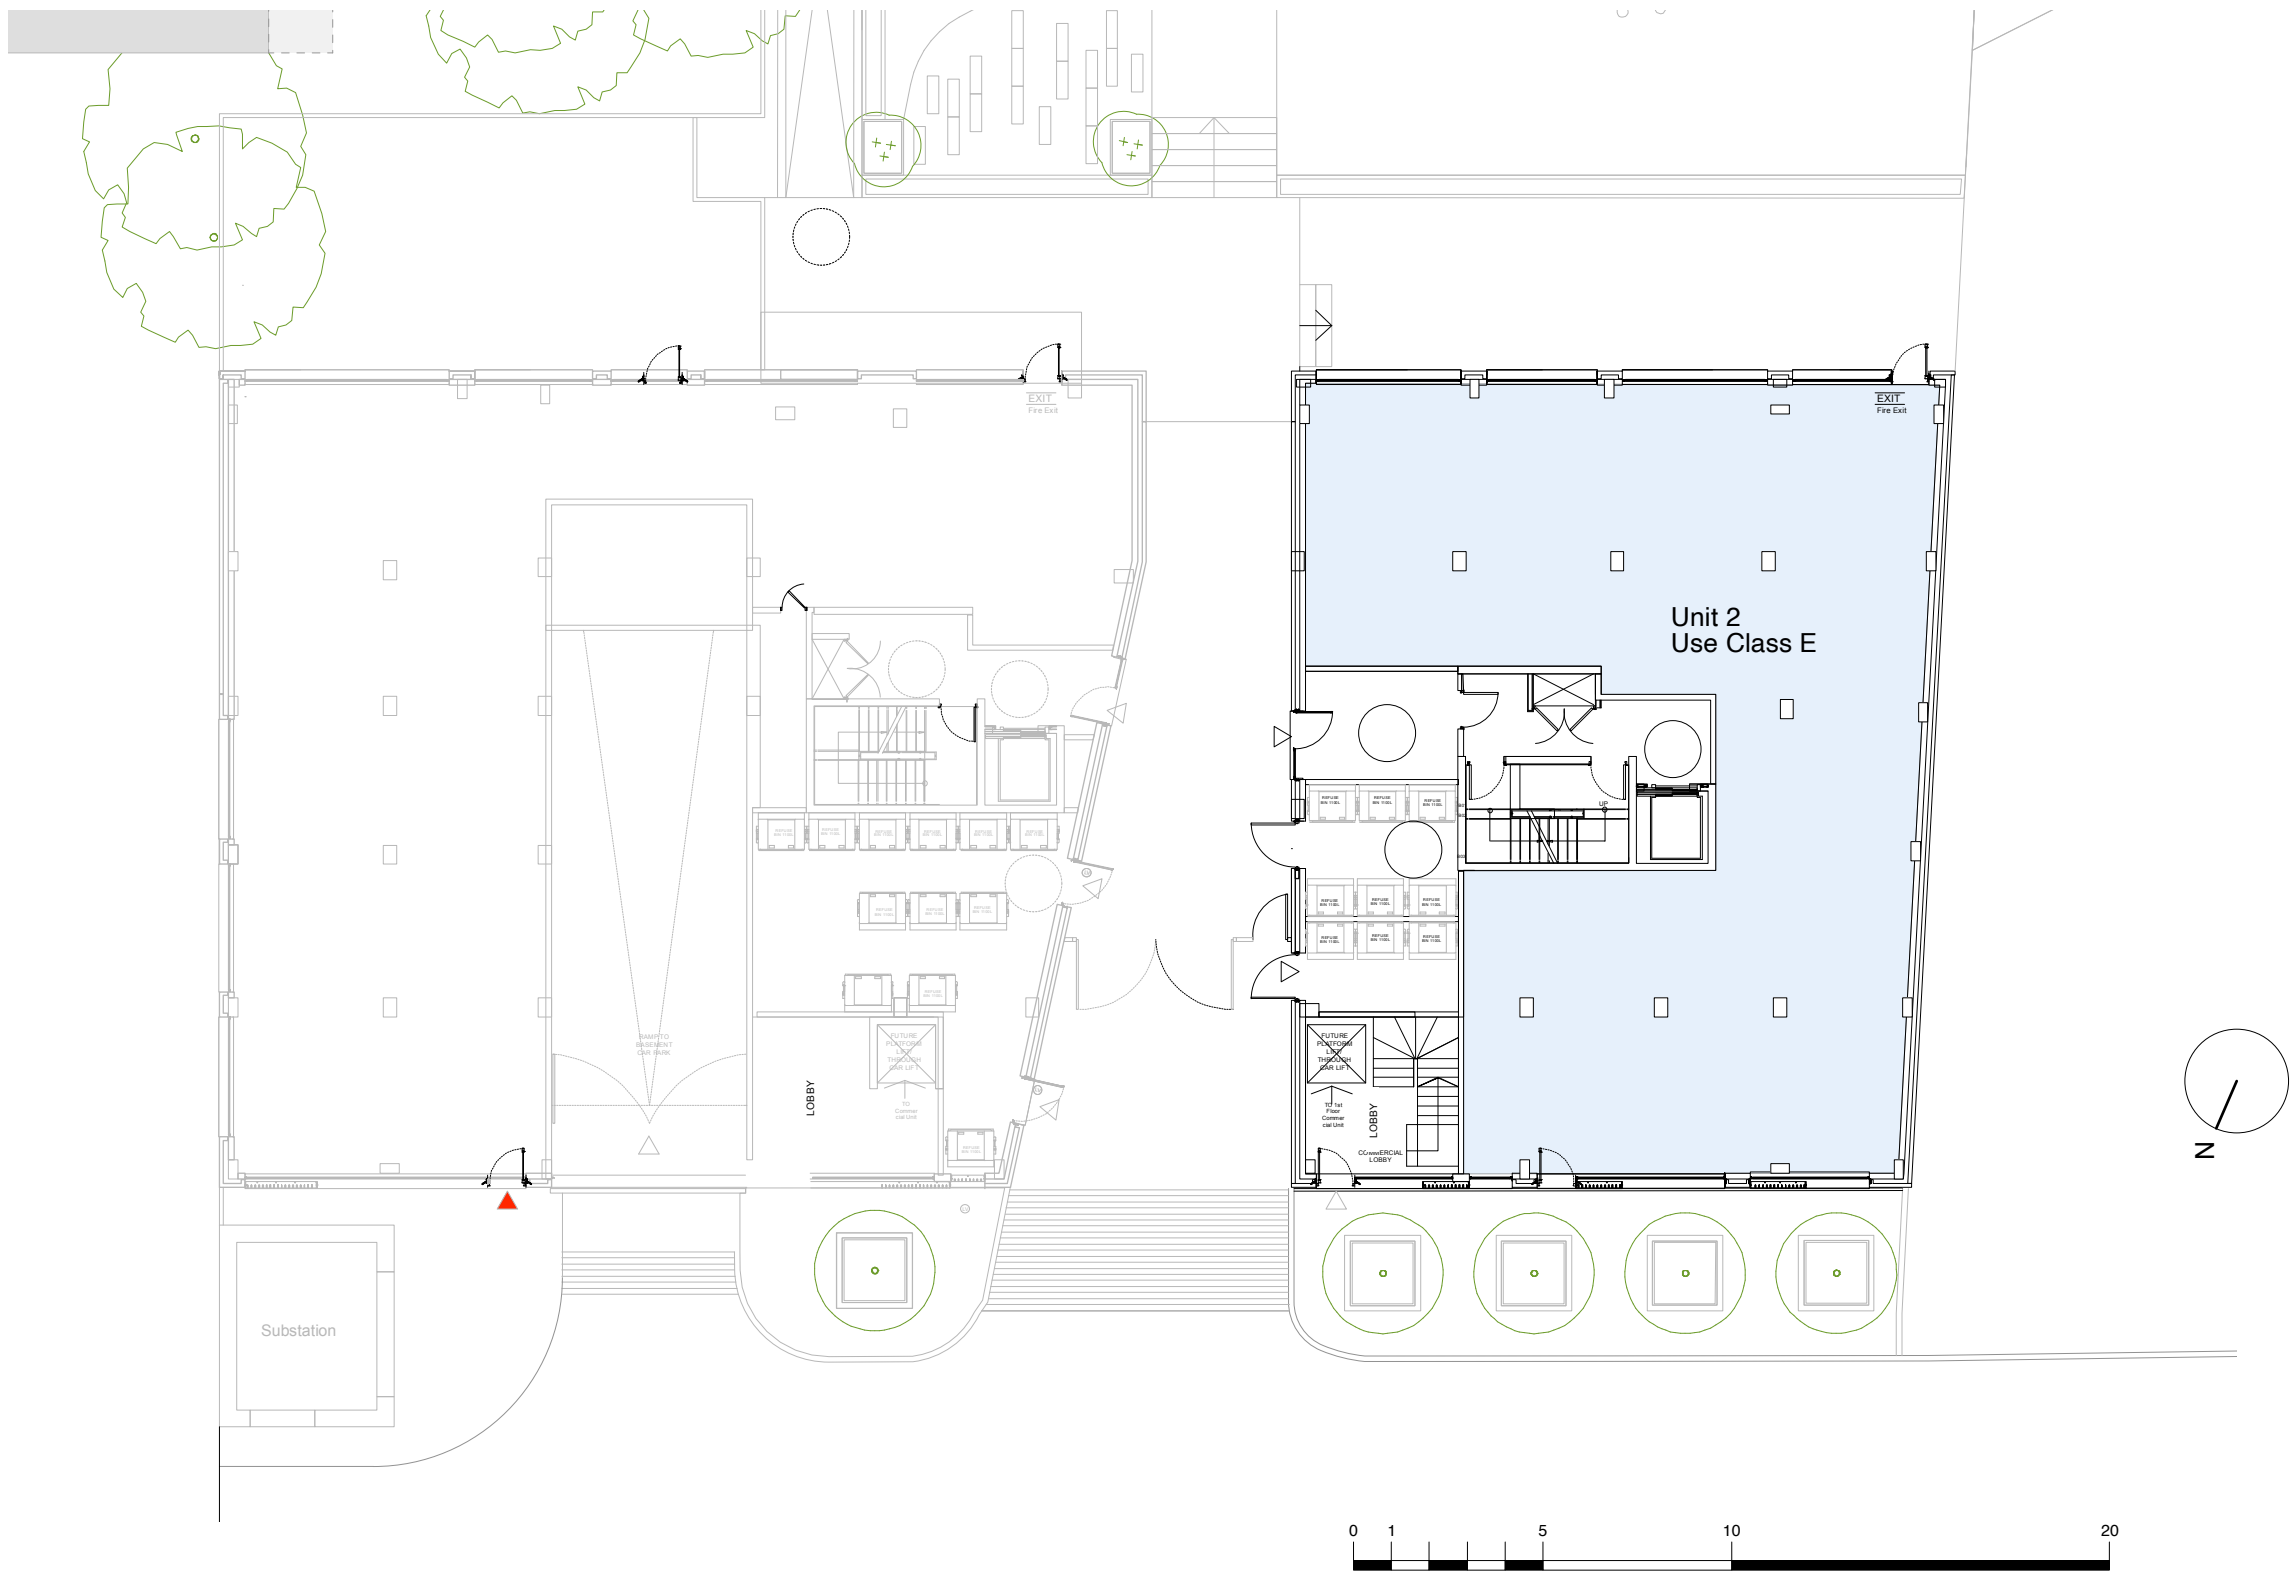

NOTES

REVISIONS

PROJECT 11 Cross Lane
London
N8 7GE
PROJECT NUMBER 352

DRAWING TITLE Proposed Ground
Floor Plan
DRAWING STATUS

DRAWING NUMBER 352.PA.03.04

DATE 10.10.2022
SCALE 1:200@A3
CHECKED BY SS DRAWN BY AC

DO NOT SCALE FROM THIS DRAWING
ALL DIMENSIONS ARE TO BE CHECKED ON SITE
THIS DRAWING IS TO BE READ IN CONJUNCTION WITH ALL CONSULTANTS INFORMATION
FOURTHSPACE RETAIN THE COPYRIGHT OF ALL INFORMATION WITHIN THIS DRAWING

fourth_space

Third Floor, 10 Vyner Street, London E2 9DG
Tel: +44 20 8127 7390
Email: info@fourthspace.co.uk
www.fourthspace.co.uk