


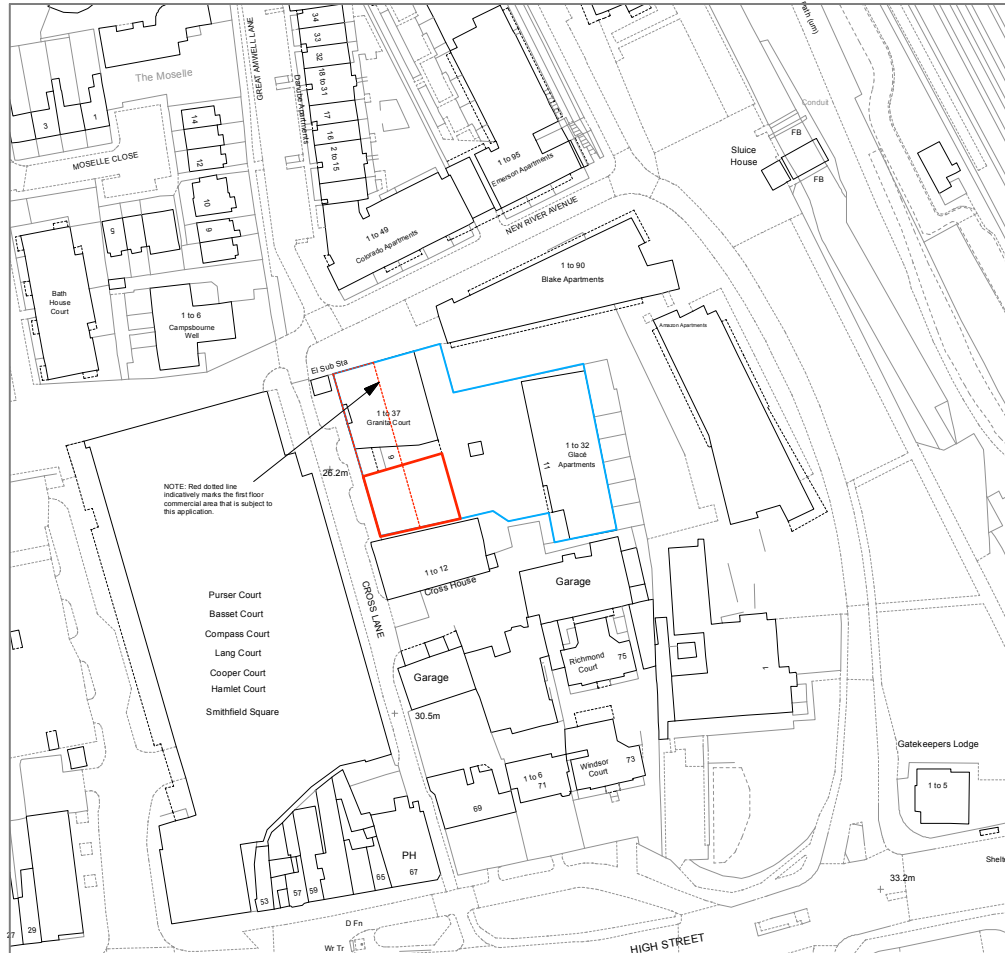

REVISIONS / NOTES

KEY PLAN : 1:5000

PROJECT 11 Cross Lane
London
N8 7GE

PROJECT NUMBER 352

DRAWING TITLE Site Location Plan

DRAWING STATUS Planning

DRAWING NUMBER 352.PA.03.01

DATE 10.10.2022

SCALE 1:1000@A3

CHECKED BY SS DRAWN BY AC

ALL INFORMATION IS FOR INFORMATION ONLY.
ALL INFORMATION IS FOR INFORMATION ONLY.
fourth_space

Third Floor, 10 Vyner Street, London E2 8DG

Tel: +44 (0) 20 8127 7500

Email: info@fourthspace.co.uk

www.fourthspace.co.uk

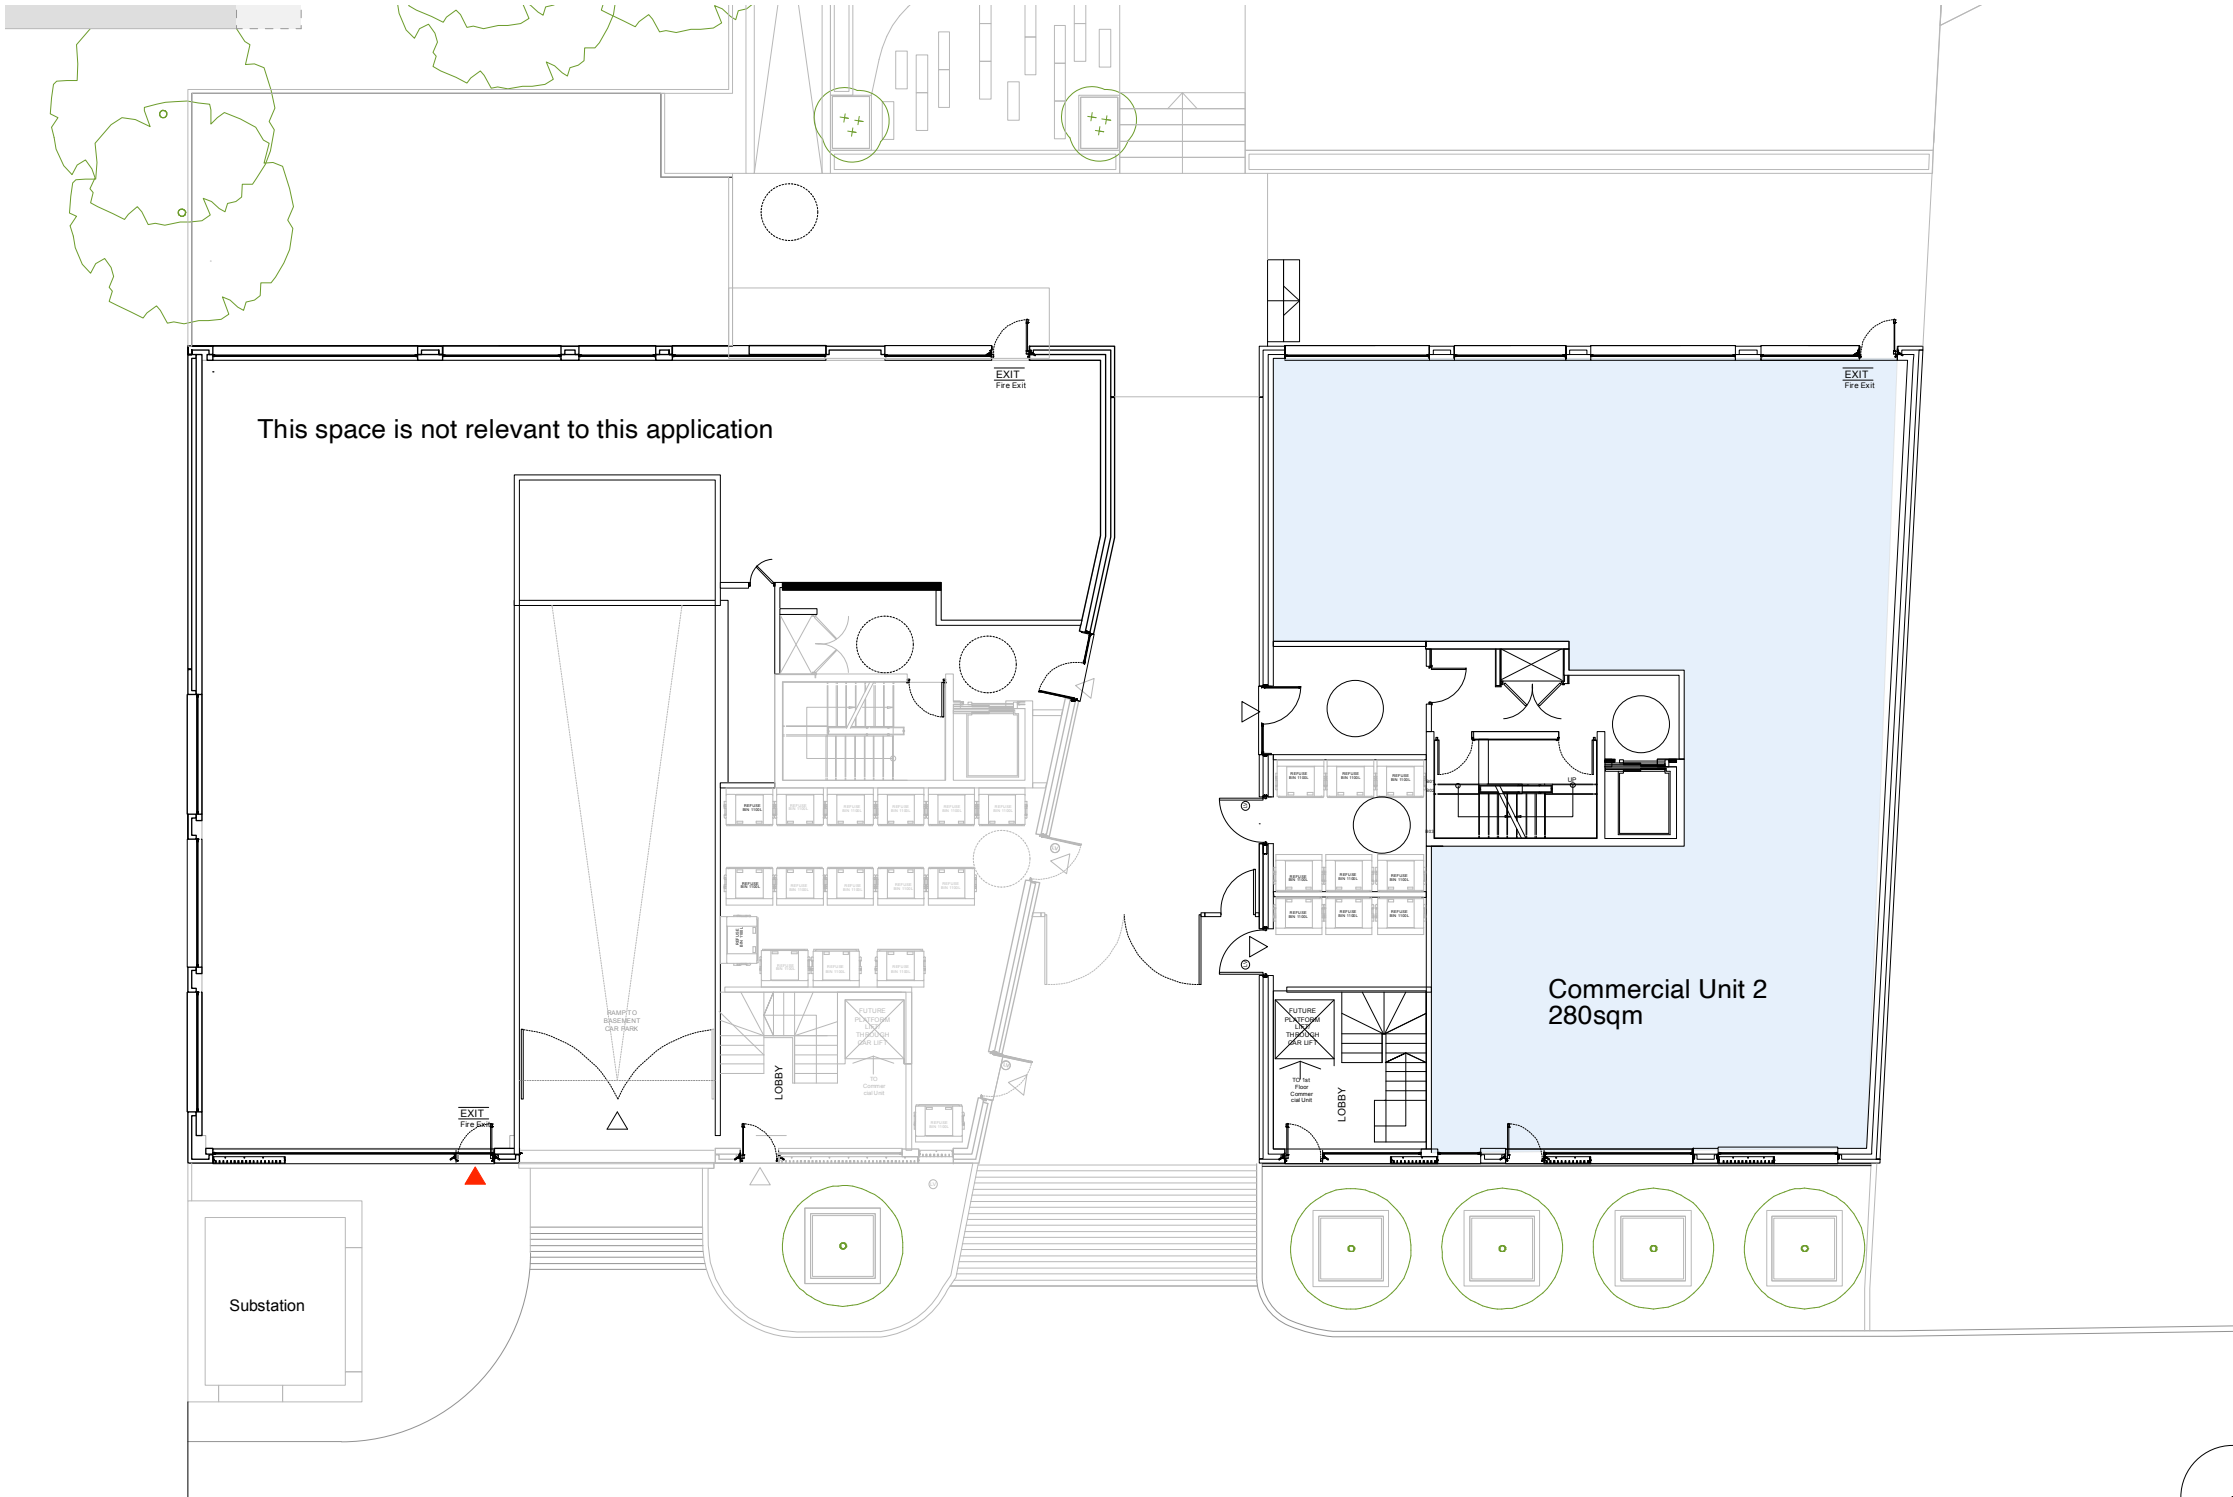

NOTE: THIS PLAN AND AREAS REFLECT THE MOST RECENTLY CONSENTED PLANS (REF HGY/2019/0121)

Existing Ground Floor Plan
scale 1:200@A3

NOTES


REVISIONS

PROJECT	11 Cross Lane London N8 7GE
PROJECT NUMBER	352
DRAWING TITLE	Existing Ground Floor Plan
DRAWING STATUS	Planning
DRAWING NUMBER	352.PA.03.02
DATE	10.10.2022
SCALE	1:200@A3
CHECKED BY	SS
DRAWN BY	AC

DO NOT SCALE FROM THIS DRAWING
ALL DIMENSIONS ARE TO BE CHECKED ON SITE
THIS DRAWING IS TO BE READ IN CONJUNCTION WITH ALL CONSULTANTS INFORMATION
FOURTHSPACE RETAIN THE COPYRIGHT OF ALL INFORMATION WITHIN THIS DRAWING

fourth_space

Third Floor, 10 Vyner Street, London E2 9DG
Tel: +44 20 8127 7390
Email: info@fourthspace.co.uk
www.fourthspace.co.uk

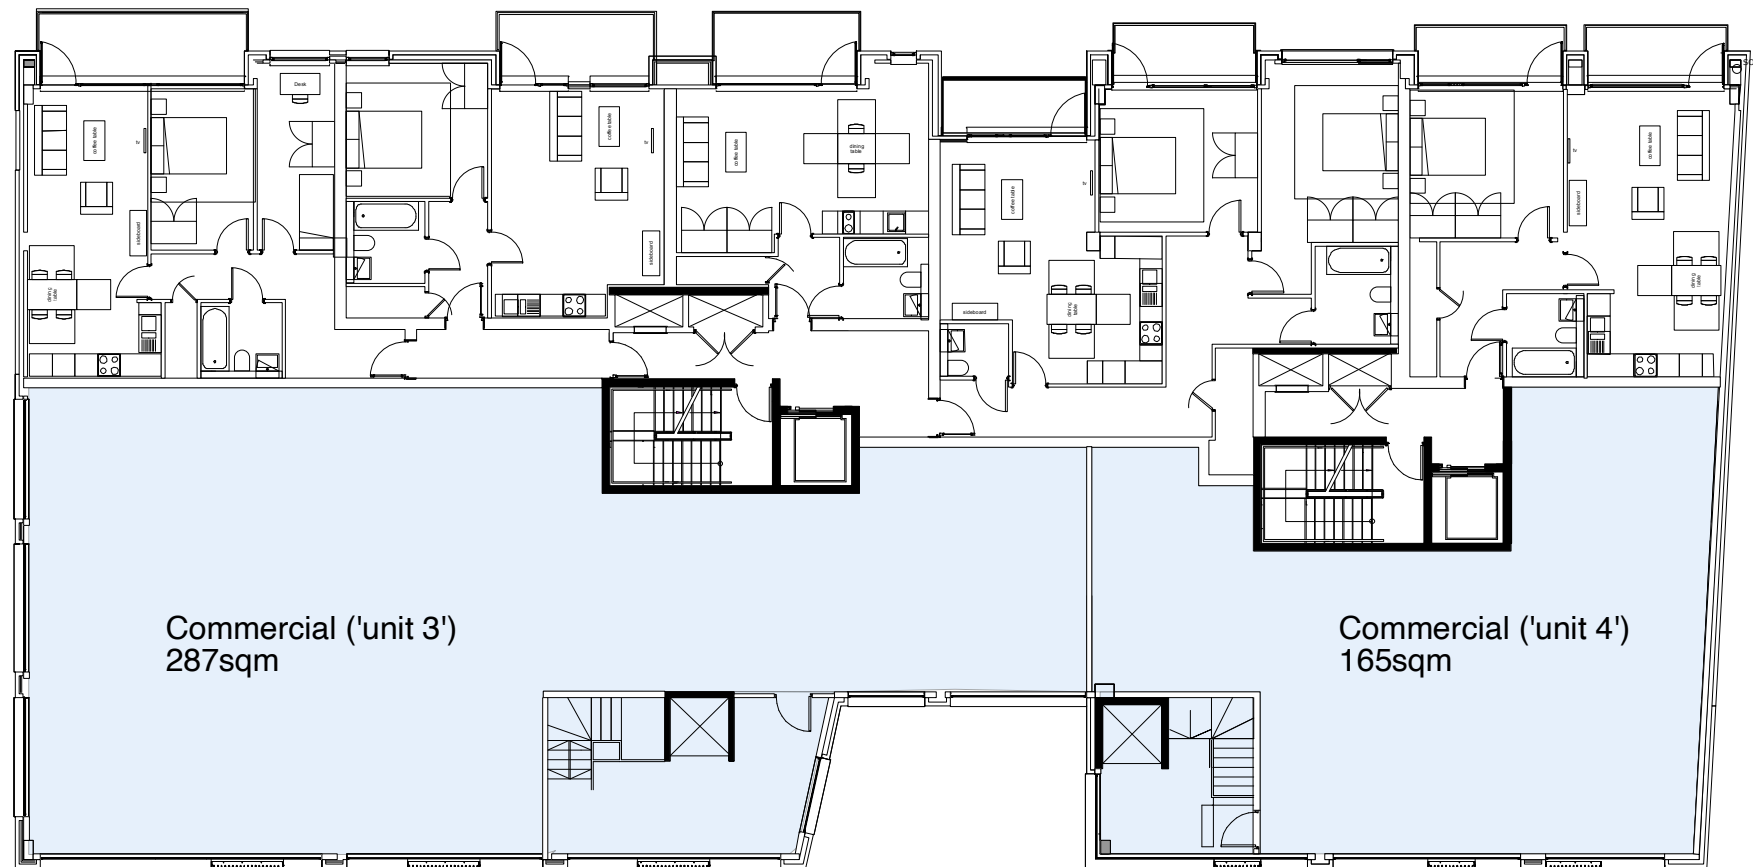

NOTE: THIS PLAN AND AREAS REFLECT THE MOST RECENTLY CONSENTED PLANS (REF HGY/2019/0121)

NOTES

REVISIONS

PROJECT

11 Cross Lane
London
N8 7GE

PROJECT NUMBER

352

DRAWING TITLE

Existing First Floor
Plan

DRAWING STATUS

For Planning

DRAWING NUMBER

352.PA.03.03

DATE

10.10.2022

SCALE

1:200@A3

CHECKED BY

SS

DRAWN BY


AC

DO NOT SCALE FROM THIS DRAWING
ALL DIMENSIONS ARE TO BE CHECKED ON SITE
THIS DRAWING IS TO BE READ IN CONJUNCTION WITH ALL CONSULTANTS INFORMATION
FOURTHSPACE RETAIN THE COPYRIGHT OF ALL INFORMATION WITHIN THIS DRAWING

fourth_space

Third Floor, 10 Vyner Street, London E2 9DG
Tel: +44 20 8127 7390
Email: info@fourthspace.co.uk
www.fourthspace.co.uk

Proposed Ground Floor Plan
scale 1:200@A3

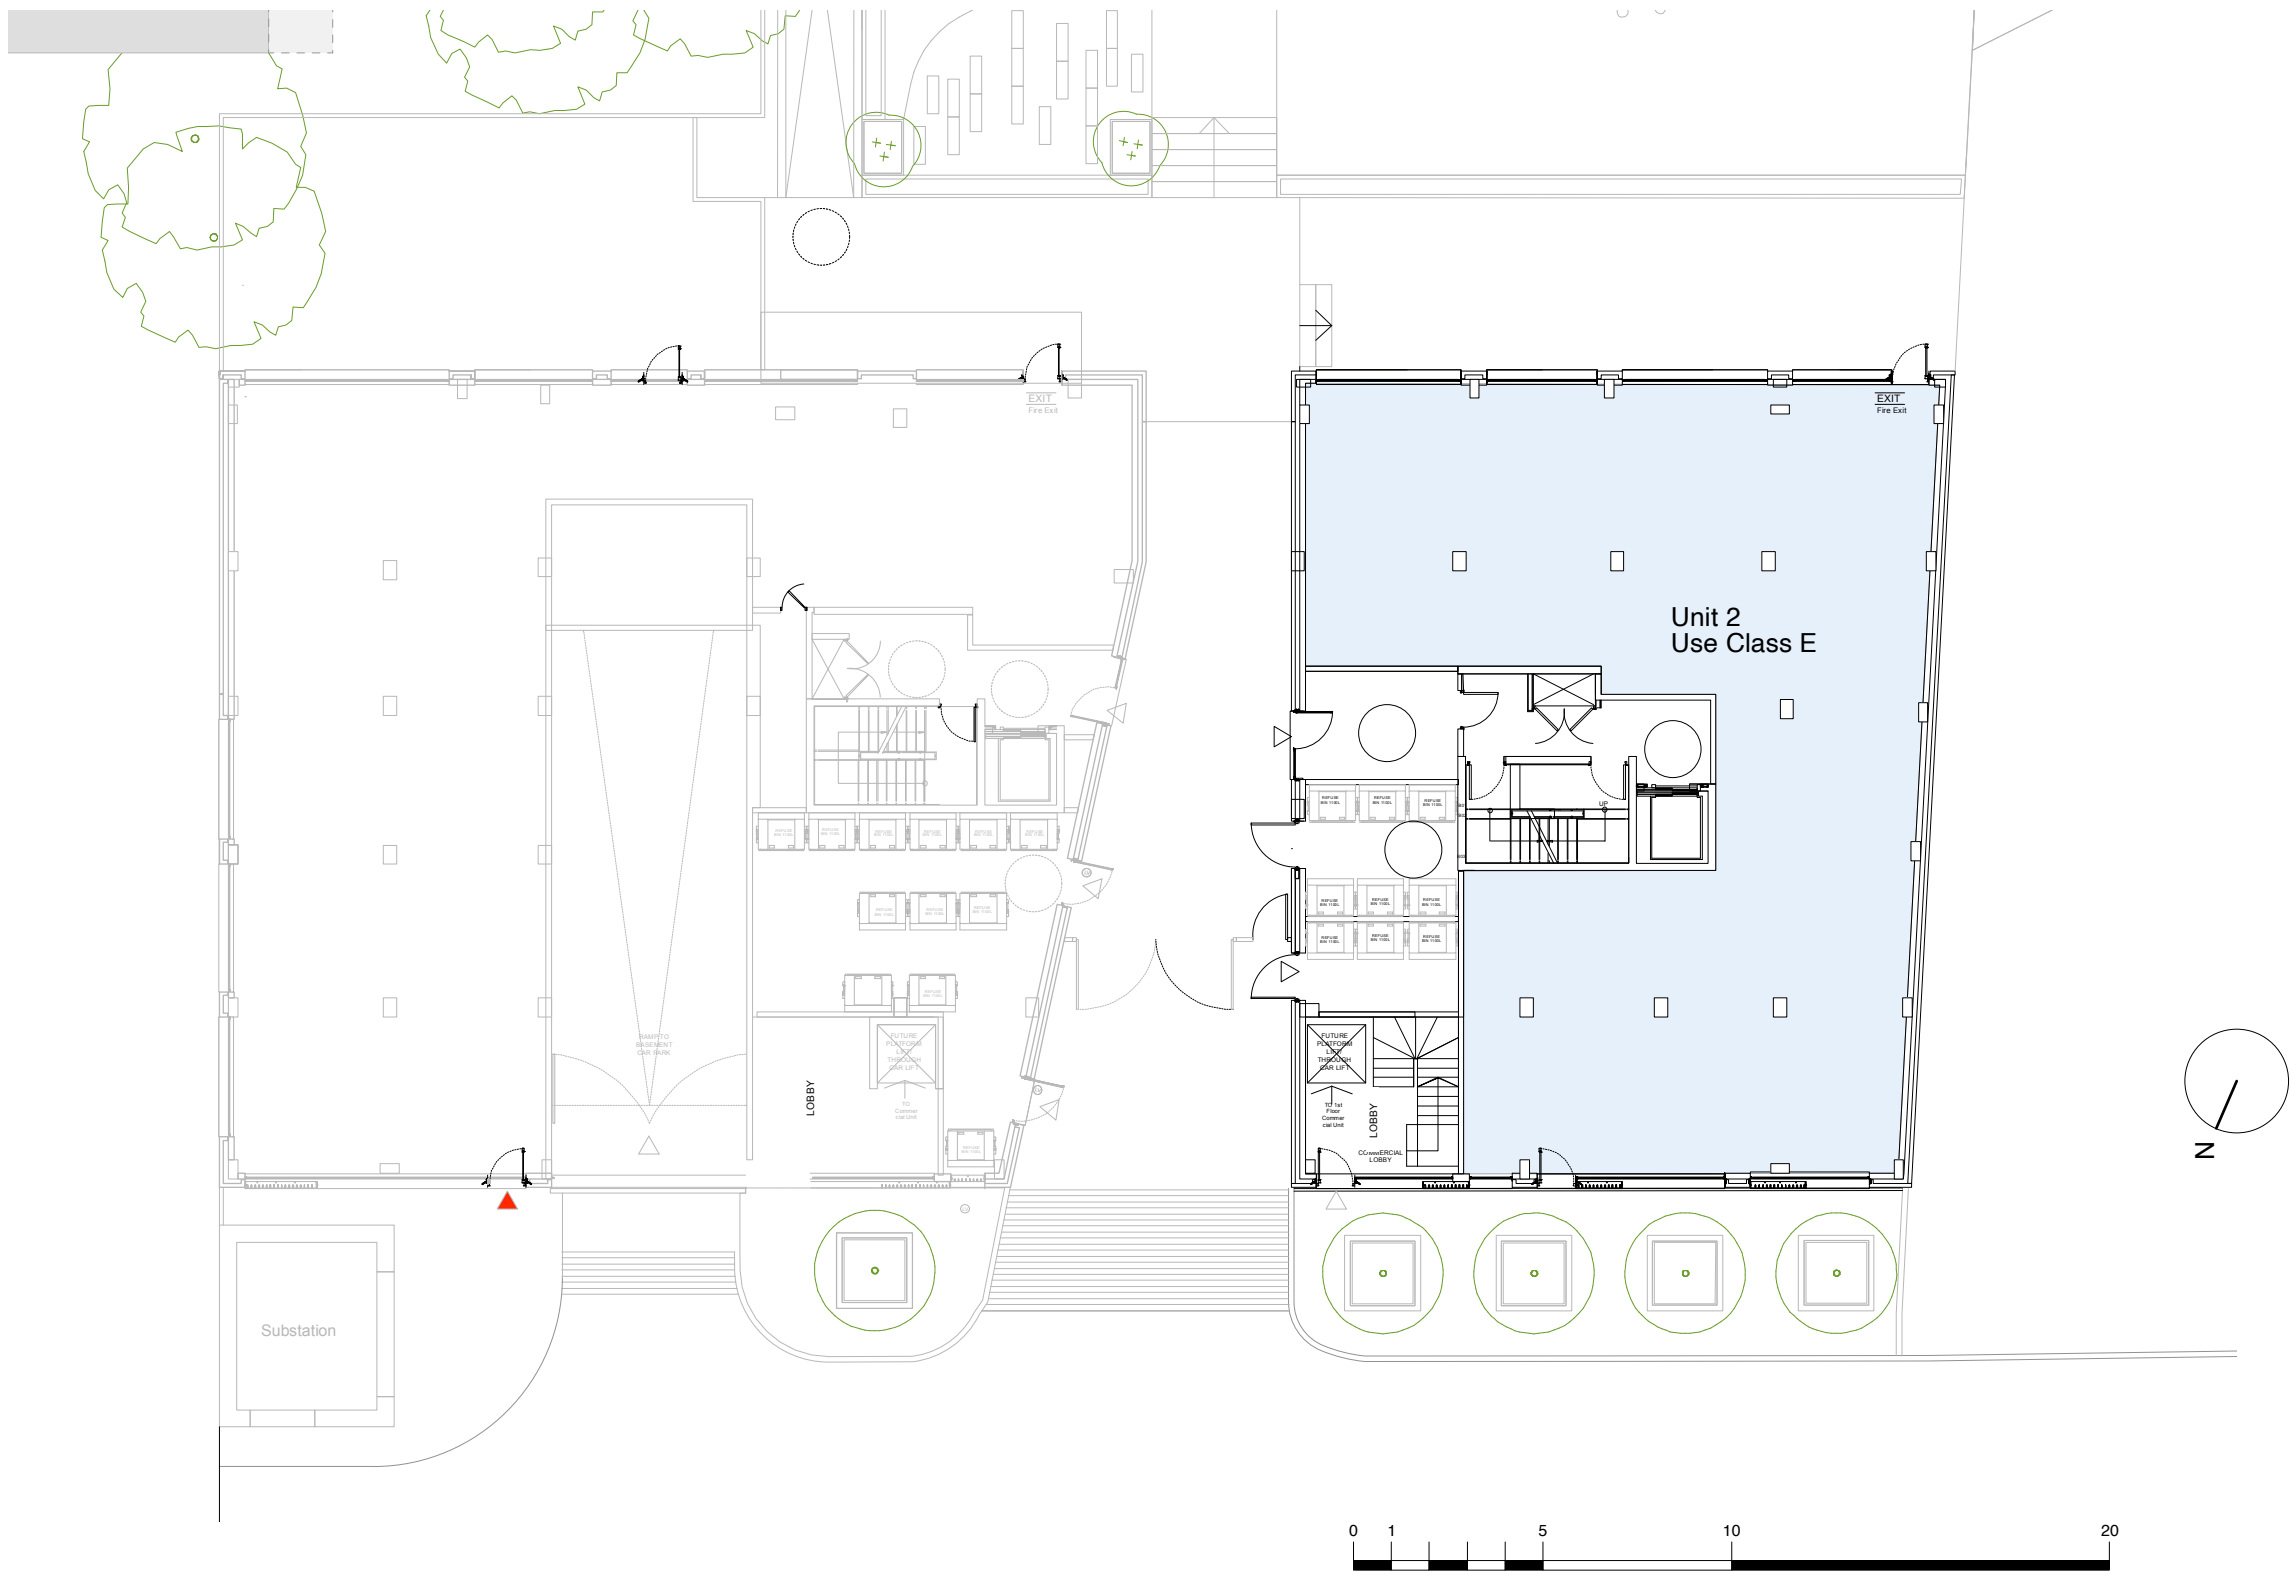

NOTES

REVISIONS

PROJECT 11 Cross Lane
London
N8 7GE
PROJECT NUMBER 352

DRAWING TITLE Proposed Ground
Floor Plan
DRAWING STATUS

DRAWING NUMBER 352.PA.03.04

DATE 10.10.2022
SCALE 1:200@A3
CHECKED BY SS DRAWN BY AC

DO NOT SCALE FROM THIS DRAWING
ALL DIMENSIONS ARE TO BE CHECKED ON SITE
THIS DRAWING IS TO BE READ IN CONJUNCTION WITH ALL CONSULTANTS INFORMATION
FOURTHSPACE RETAIN THE COPYRIGHT OF ALL INFORMATION WITHIN THIS DRAWING

fourth_space

Third Floor, 10 Vyner Street, London E2 9DG
Tel: +44 20 8127 7390
Email: info@fourthspace.co.uk
www.fourthspace.co.uk

