




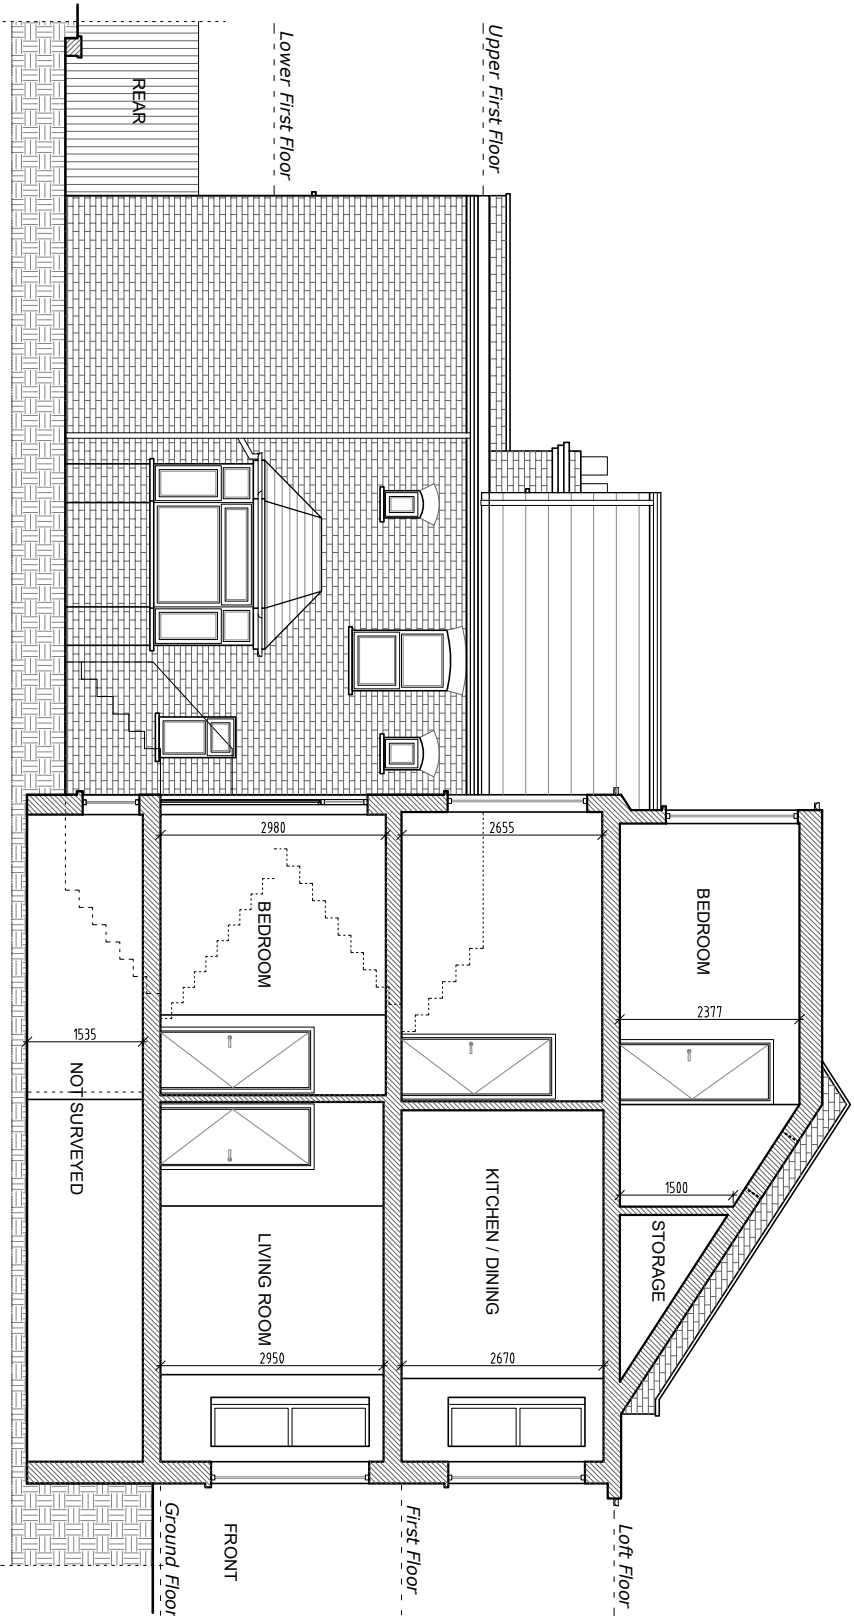


*Proposed Section*

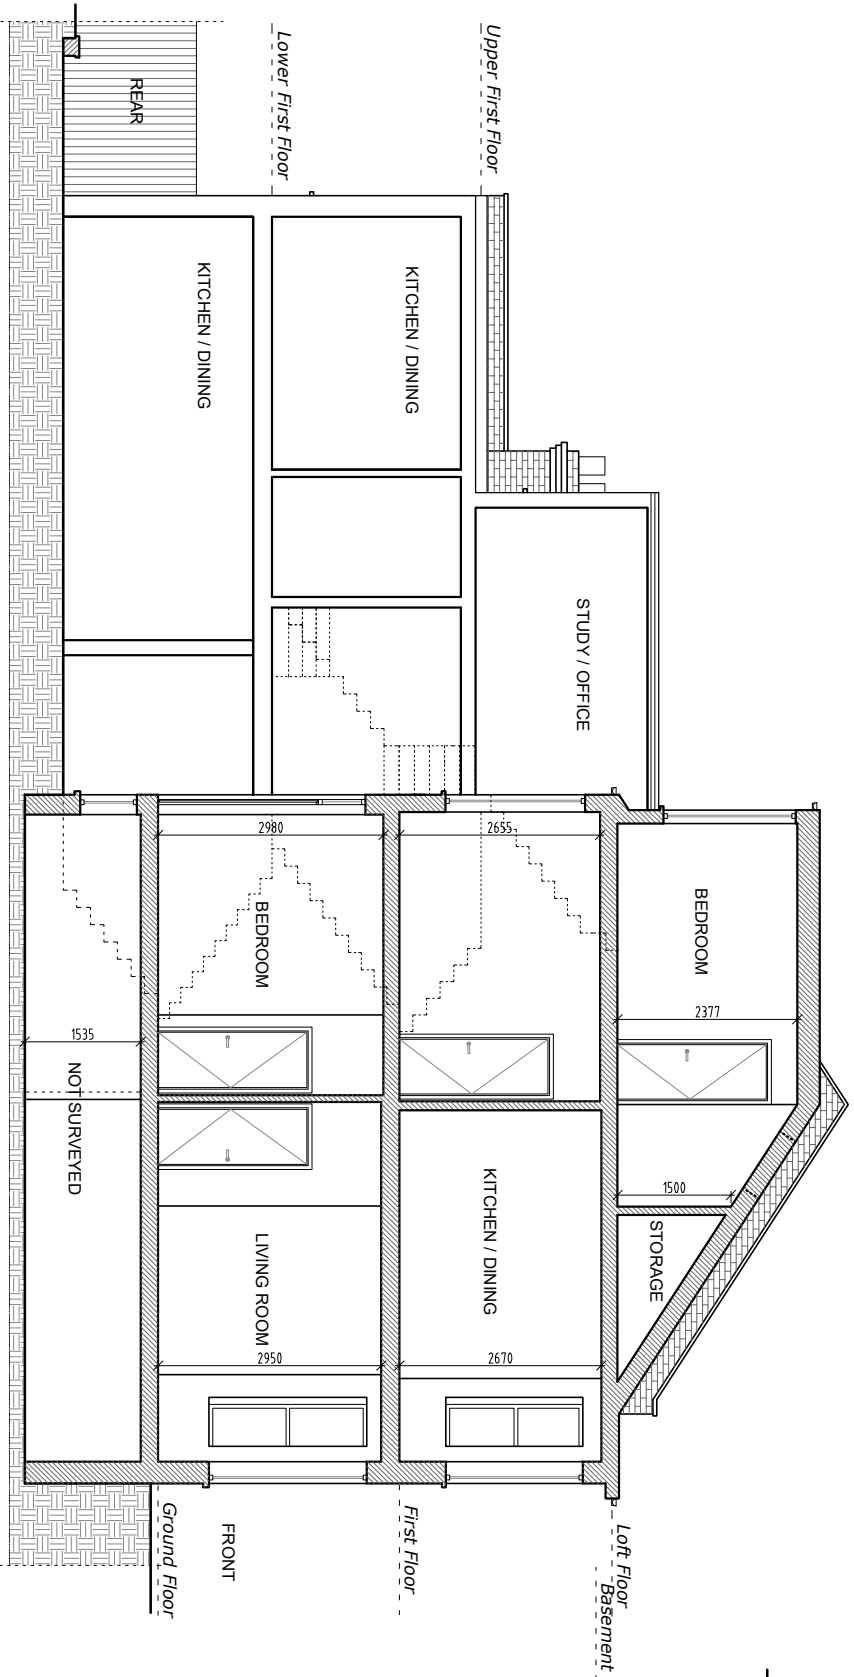

*Proposed Section*

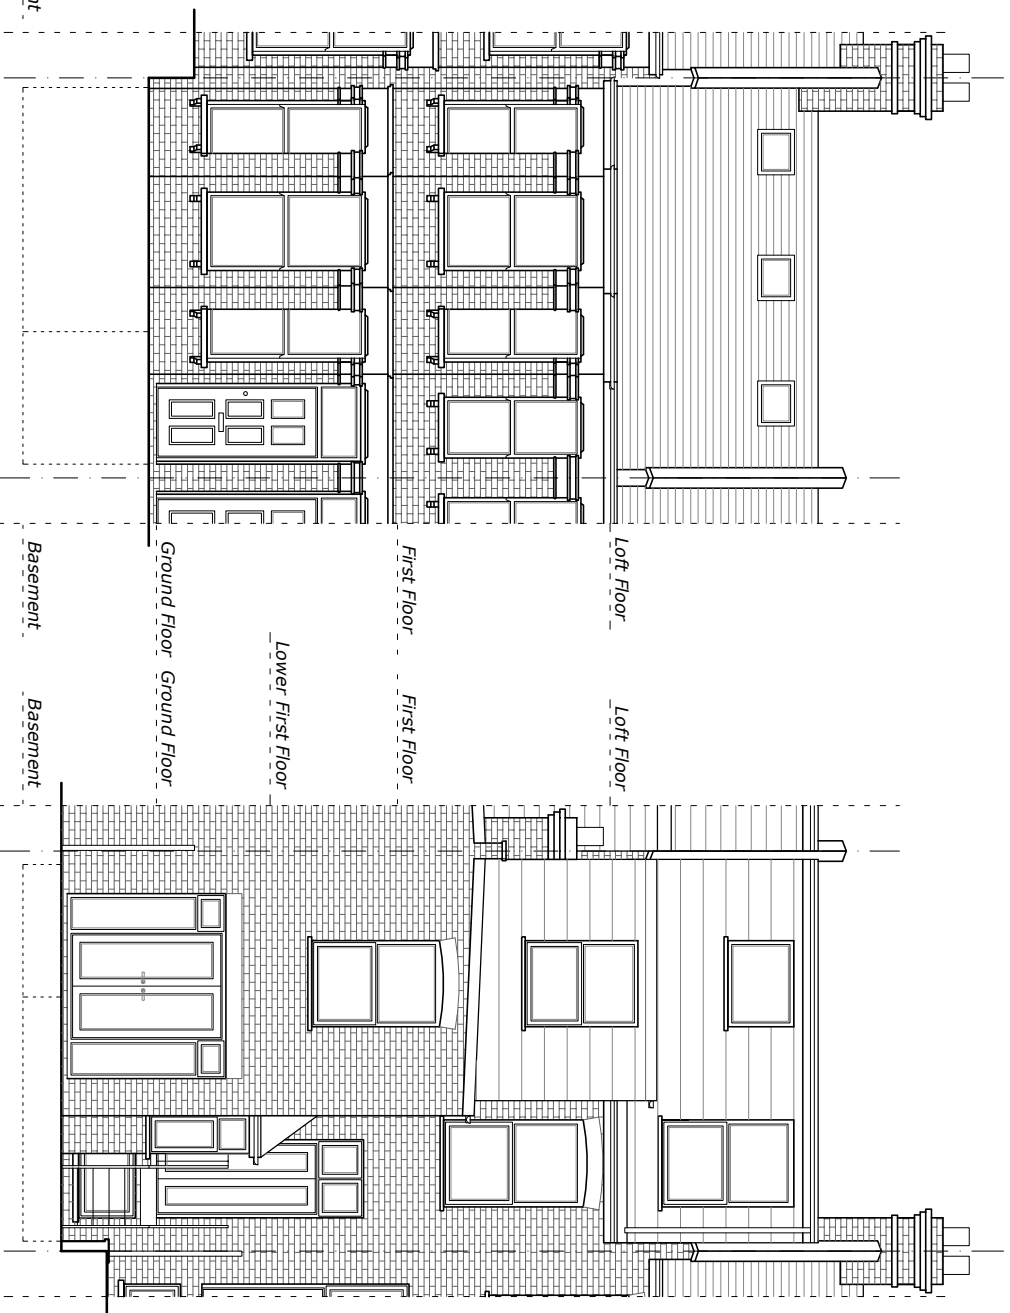

*Proposed Front Elevation*

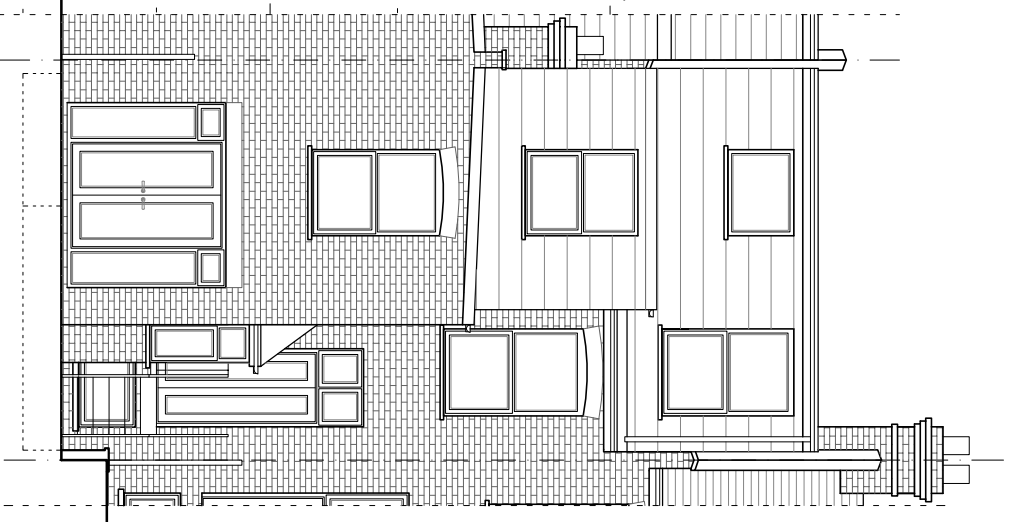

*Proposed Rear Elevation*



**AJ PLANS**  
info@ajplans.co

**NOTES**  
The contractors are to check all the dimensions, levels, drain runs and general condition of the site before works commence.

All works are to be carried out in accordance with current Building Regulations, British Standards, Code of Practice and Local Authority Requirements.

**Project:**  
40 Mattison Road,  
London N4 1BD

**Title:**  
Proposed  
Section and Elevations

**Date:** 20.05.22 **Scale:** 1:100 @ A3

**Dwg. No.** MR.40.PR.102 **Rev:** A