

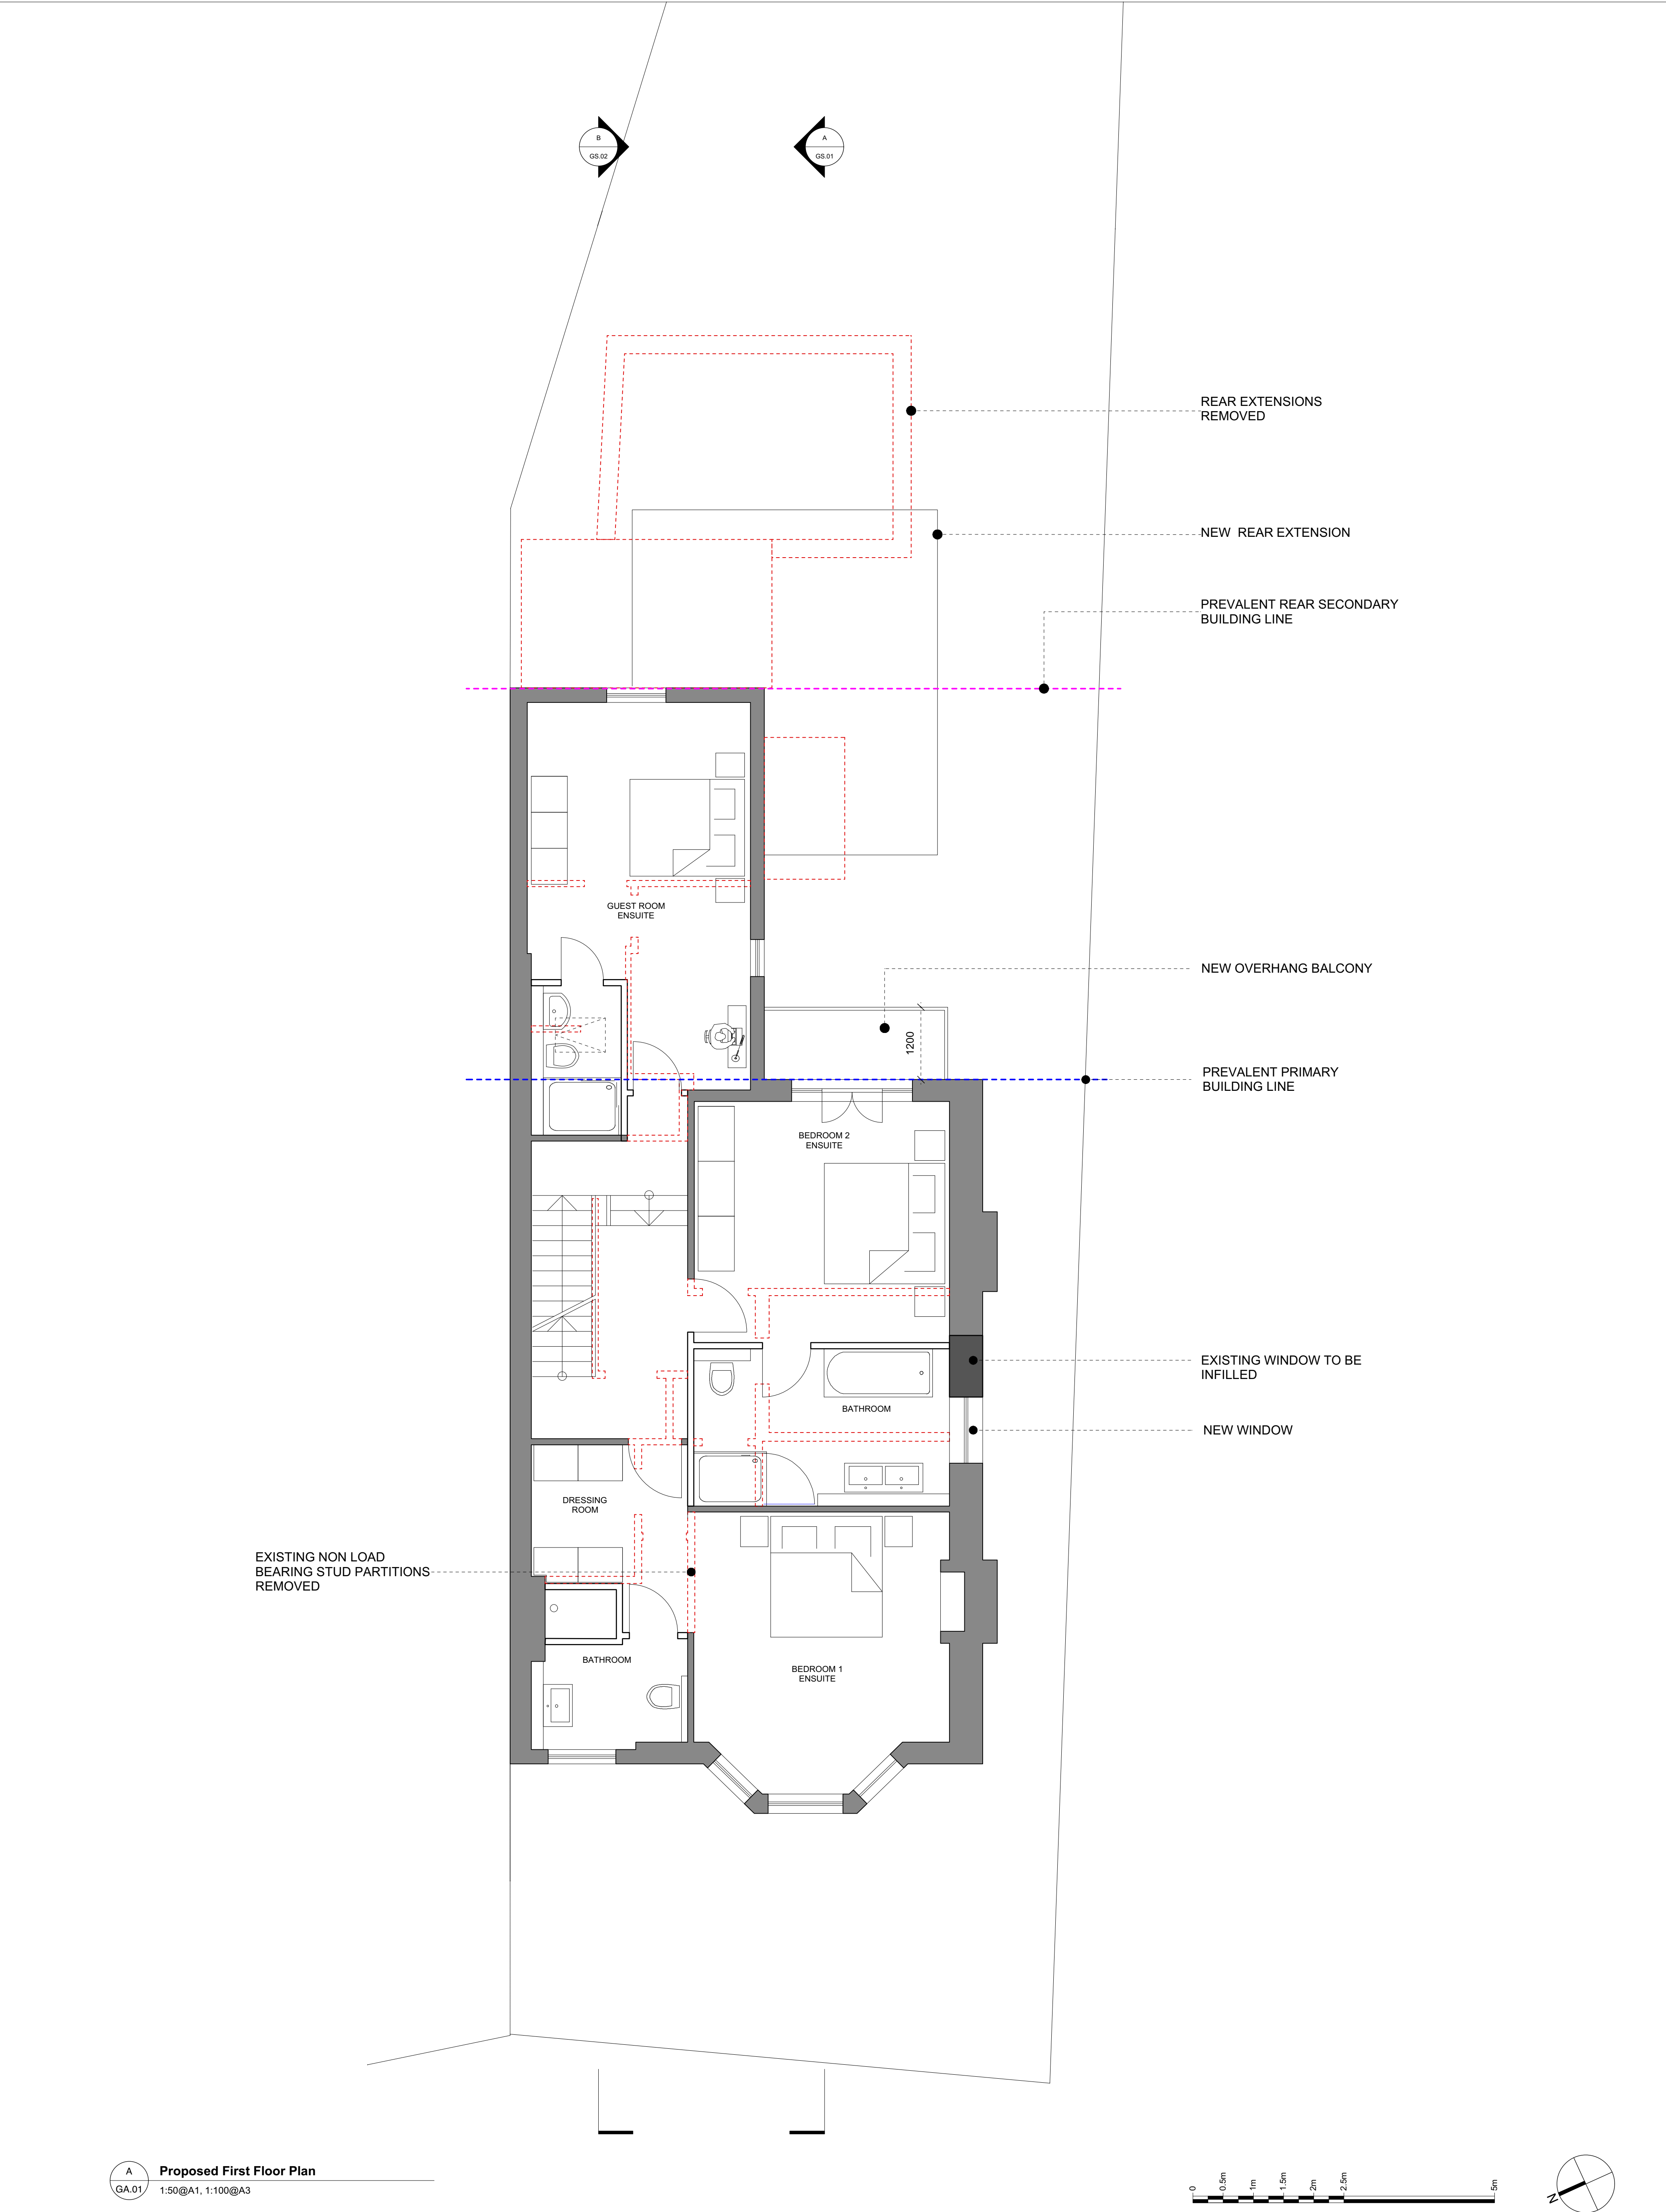


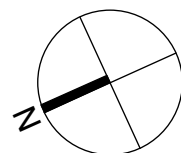

Proposed First Floor Plan
1:50@A1, 1:100@A3

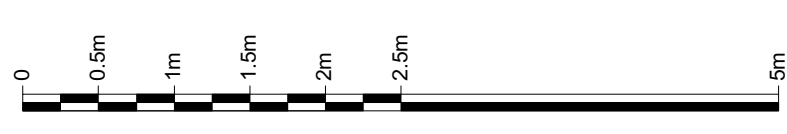

Information contained within this drawing is the sole copyright of Edencoast Ltd. and is not to be reproduced without express permission. No implied licence exists. This drawing not to be used for land transfer or valuation purposes. Do not scale from this drawing. All dimensions & levels are to be checked on site by the contractor. Issued for purposes indicated only. Drawing errors and omissions to be reported to the architect.	Revisions Existing Proposed Removed	P1 03.11.22 Issued for Planning Application		Client Andreas Weiskam Project 69 Cromwell Avenue, London, N6 5HS Drawing Title Proposed First Floor Plan	Edencoast Ltd. 314 Goswell Road, London, EC1V 7AF Tel: +44(0)20 7952 0252 www.Edencoast.com Status Planning Drawn ZF Checked PK Scale 1:50@A1, 1:100@A3 Date Nov 2022 Drwa. No. 326_GA_01 Revision P1
---	---	--	-------------	--	--