



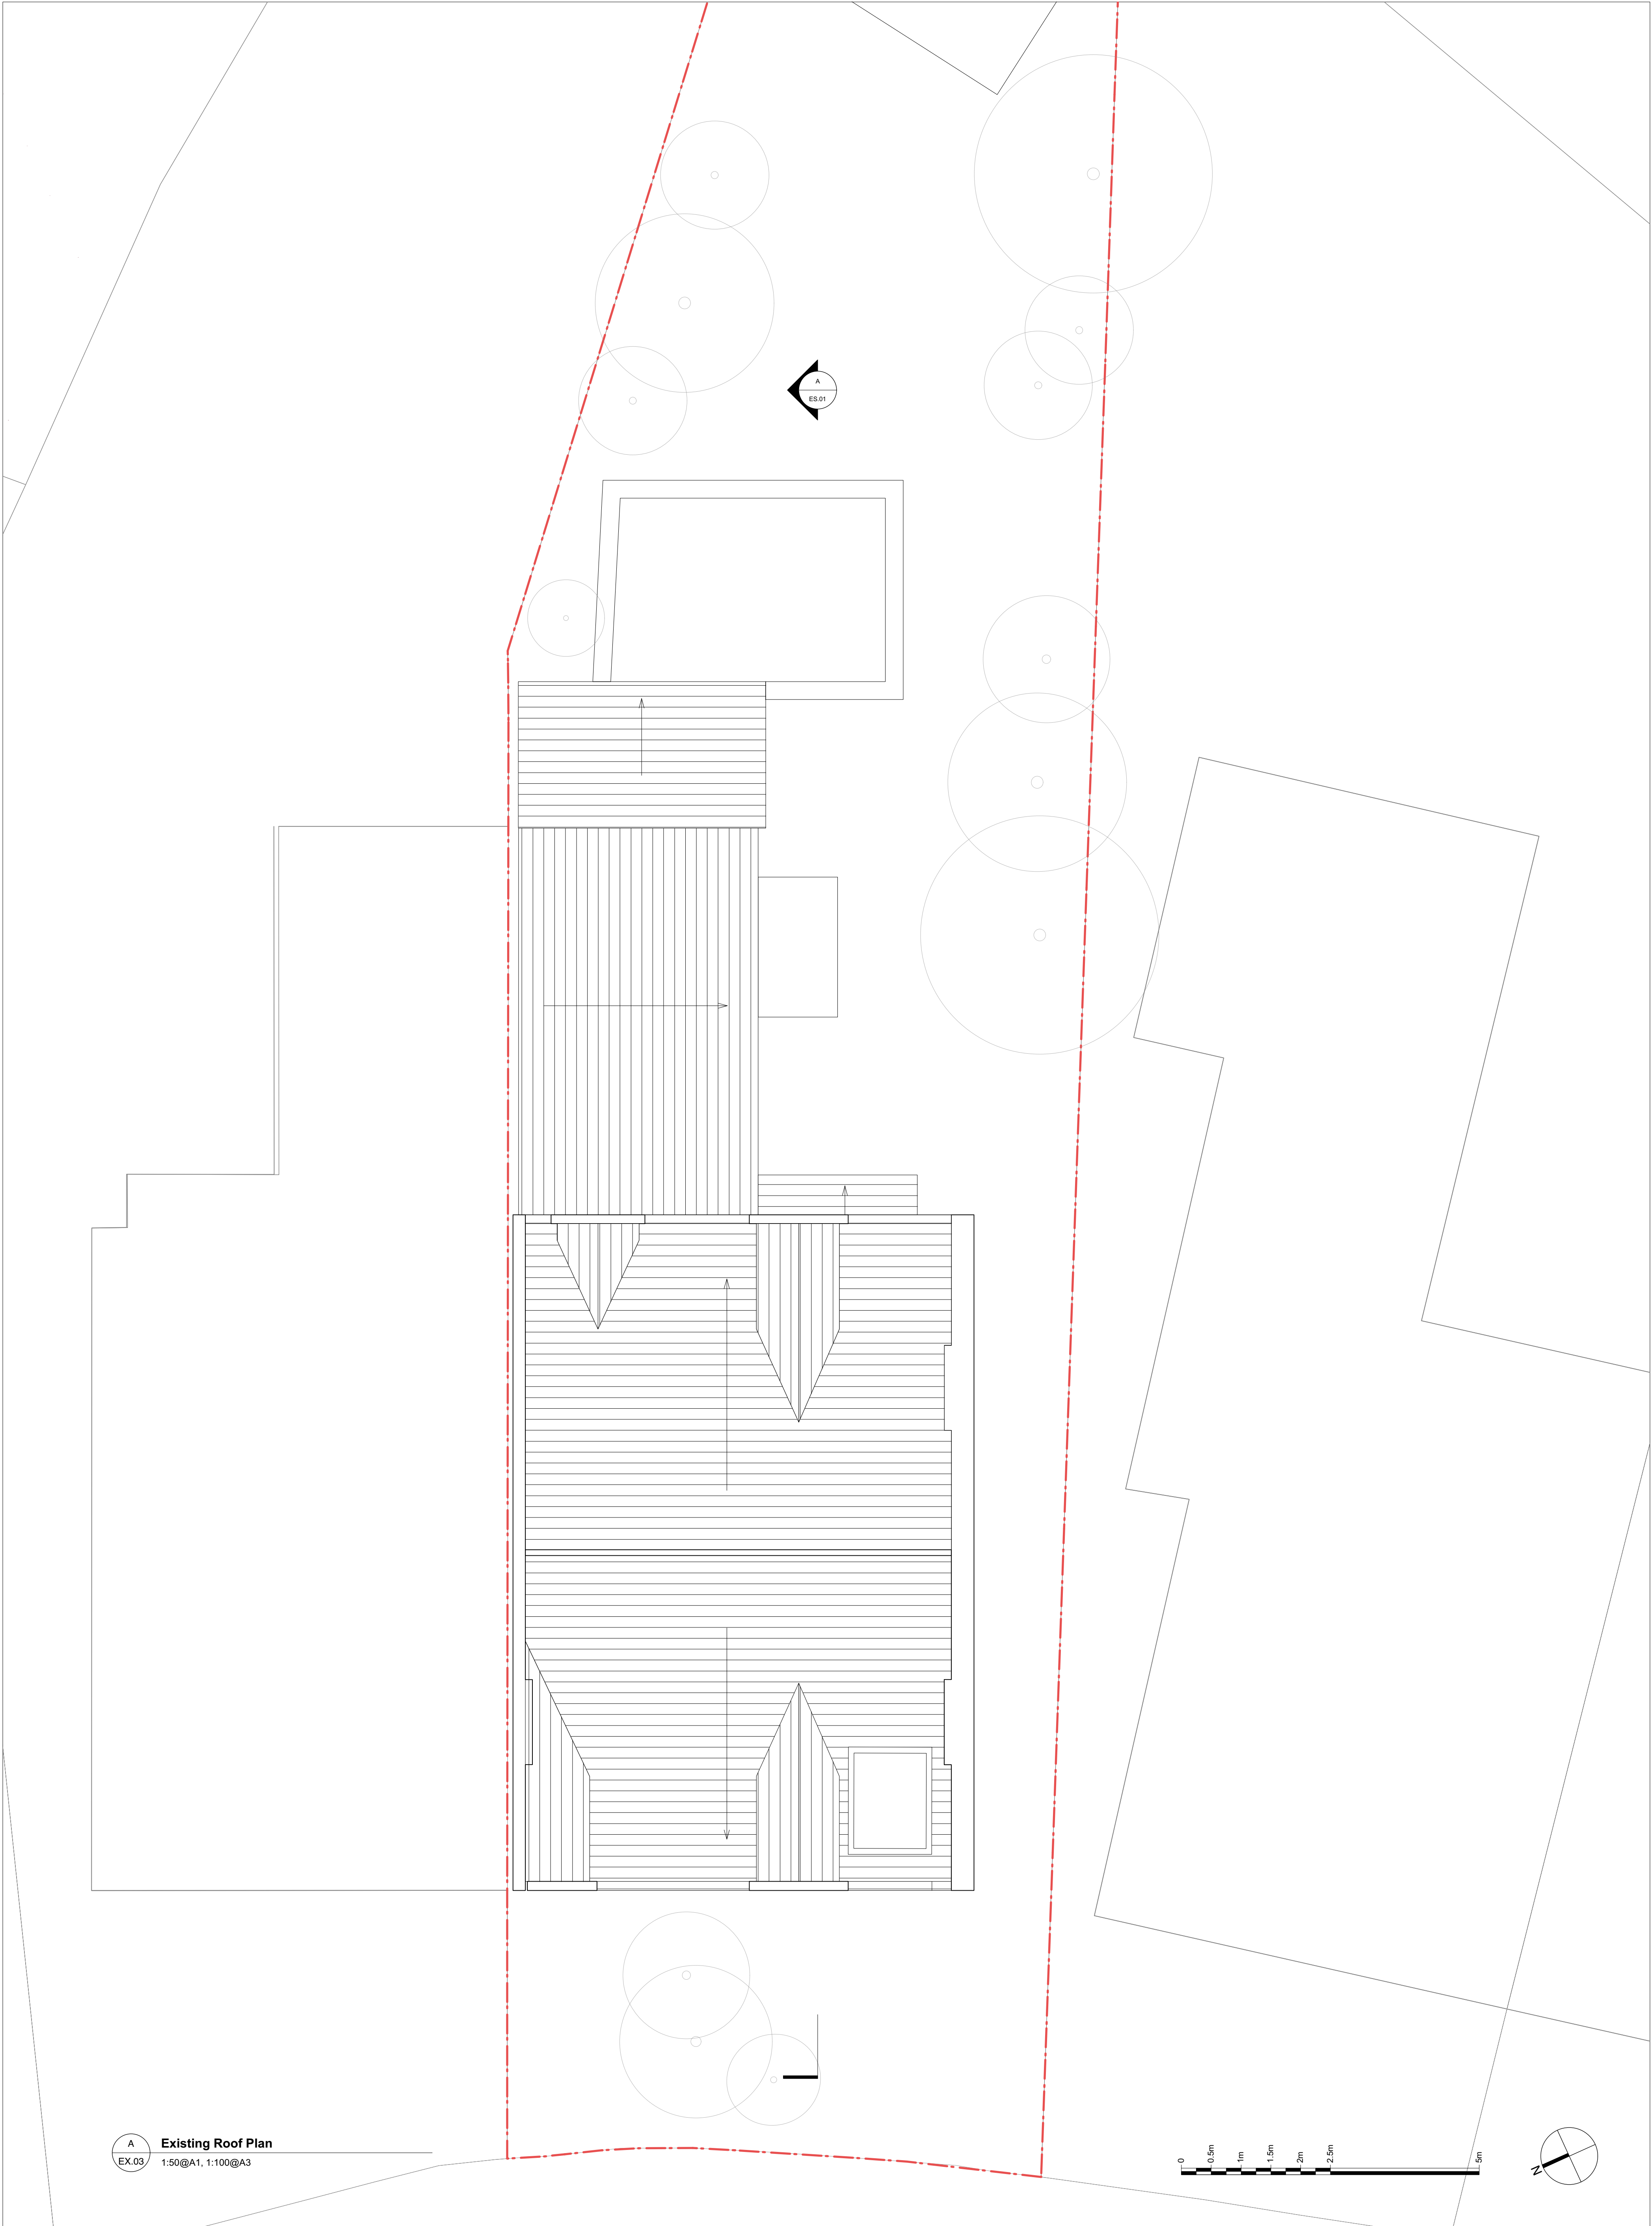

A
EX.03

Existing Roof Plan
1:50@A1, 1:100@A3

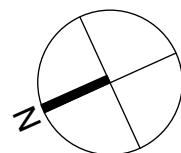


Information contained within this drawing is the sole copyright of Edencoast Ltd. and is not to be reproduced without express permission. No implied licence exists. This drawing not to be used for land transfer or valuation purposes. Do not scale from this drawing. All dimensions & levels are to be checked on site by the contractor. Issued for purposes indicated only. Drawing errors and omissions to be reported to the architect.

Revisions
P1 03.11.22 Issued for Planning Application

Client
Andreas Weiskam
Project
69 Cromwell Avenue

Drawing Title
Existing Roof Plan

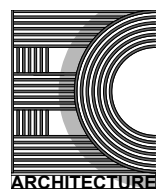

Edencoast Ltd.
314 Goswell Road,
London,
EC1V 7AF
Tel: +44(0)20 7952 0252
www.Edencoast.com

Status	Drawn RK	Checked PK
Scale	1:50@A1, 1:100@A3	
Drwa. No.	326_EX_03	Revision P1