

Information contained within this drawing is the sole copyright of Edencoast Ltd. and is not to be reproduced without express permission. No implied licence exists. This drawing not to be used for land transfer or valuation purposes. Do not scale from this drawing. All dimensions & levels are to be checked on site by the contractor. Issued for purposes indicated only. Drawing errors and omissions to be reported to the architect.

Notes



A Existing West Elevation
EE.01 1:50@A1, 1:100@A3





B Existing East Elevation
EE.01 1:50@A1, 1:100@A3



P1 03.11.22 Issued for Planning Application

Revisions

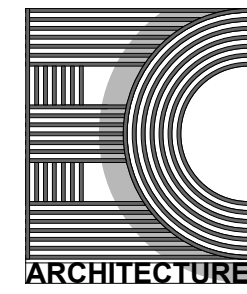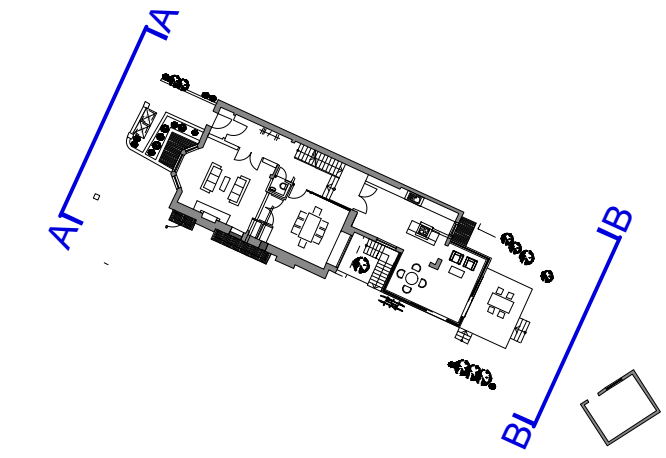

Edencoast Ltd,
314 Goswell Road,
London,
EC1V 7AF
Tel: +44(0)20 7952 0252
www.Edencoast.com

Client
Andreas Weiskam

Project
69 Cromwell Avenue, London, N6 5HS

Drawing Title
Existing Elevations

Status Planning	Drawn ZF	Checked PK
Scale 1:50@A1, 1:100@A3	Date Nov 2022	
Drwg. No. 326_EE_01	Revision P1	