
 



EXISTING DORMER
TO BE REMOVED

THE DORMER ROOF
IS ANGLED AT 45 DEGREES
TO AVOID LOOKING
INTO NEIGHBOURING GARDEN

NEW RECESS
BALCONY

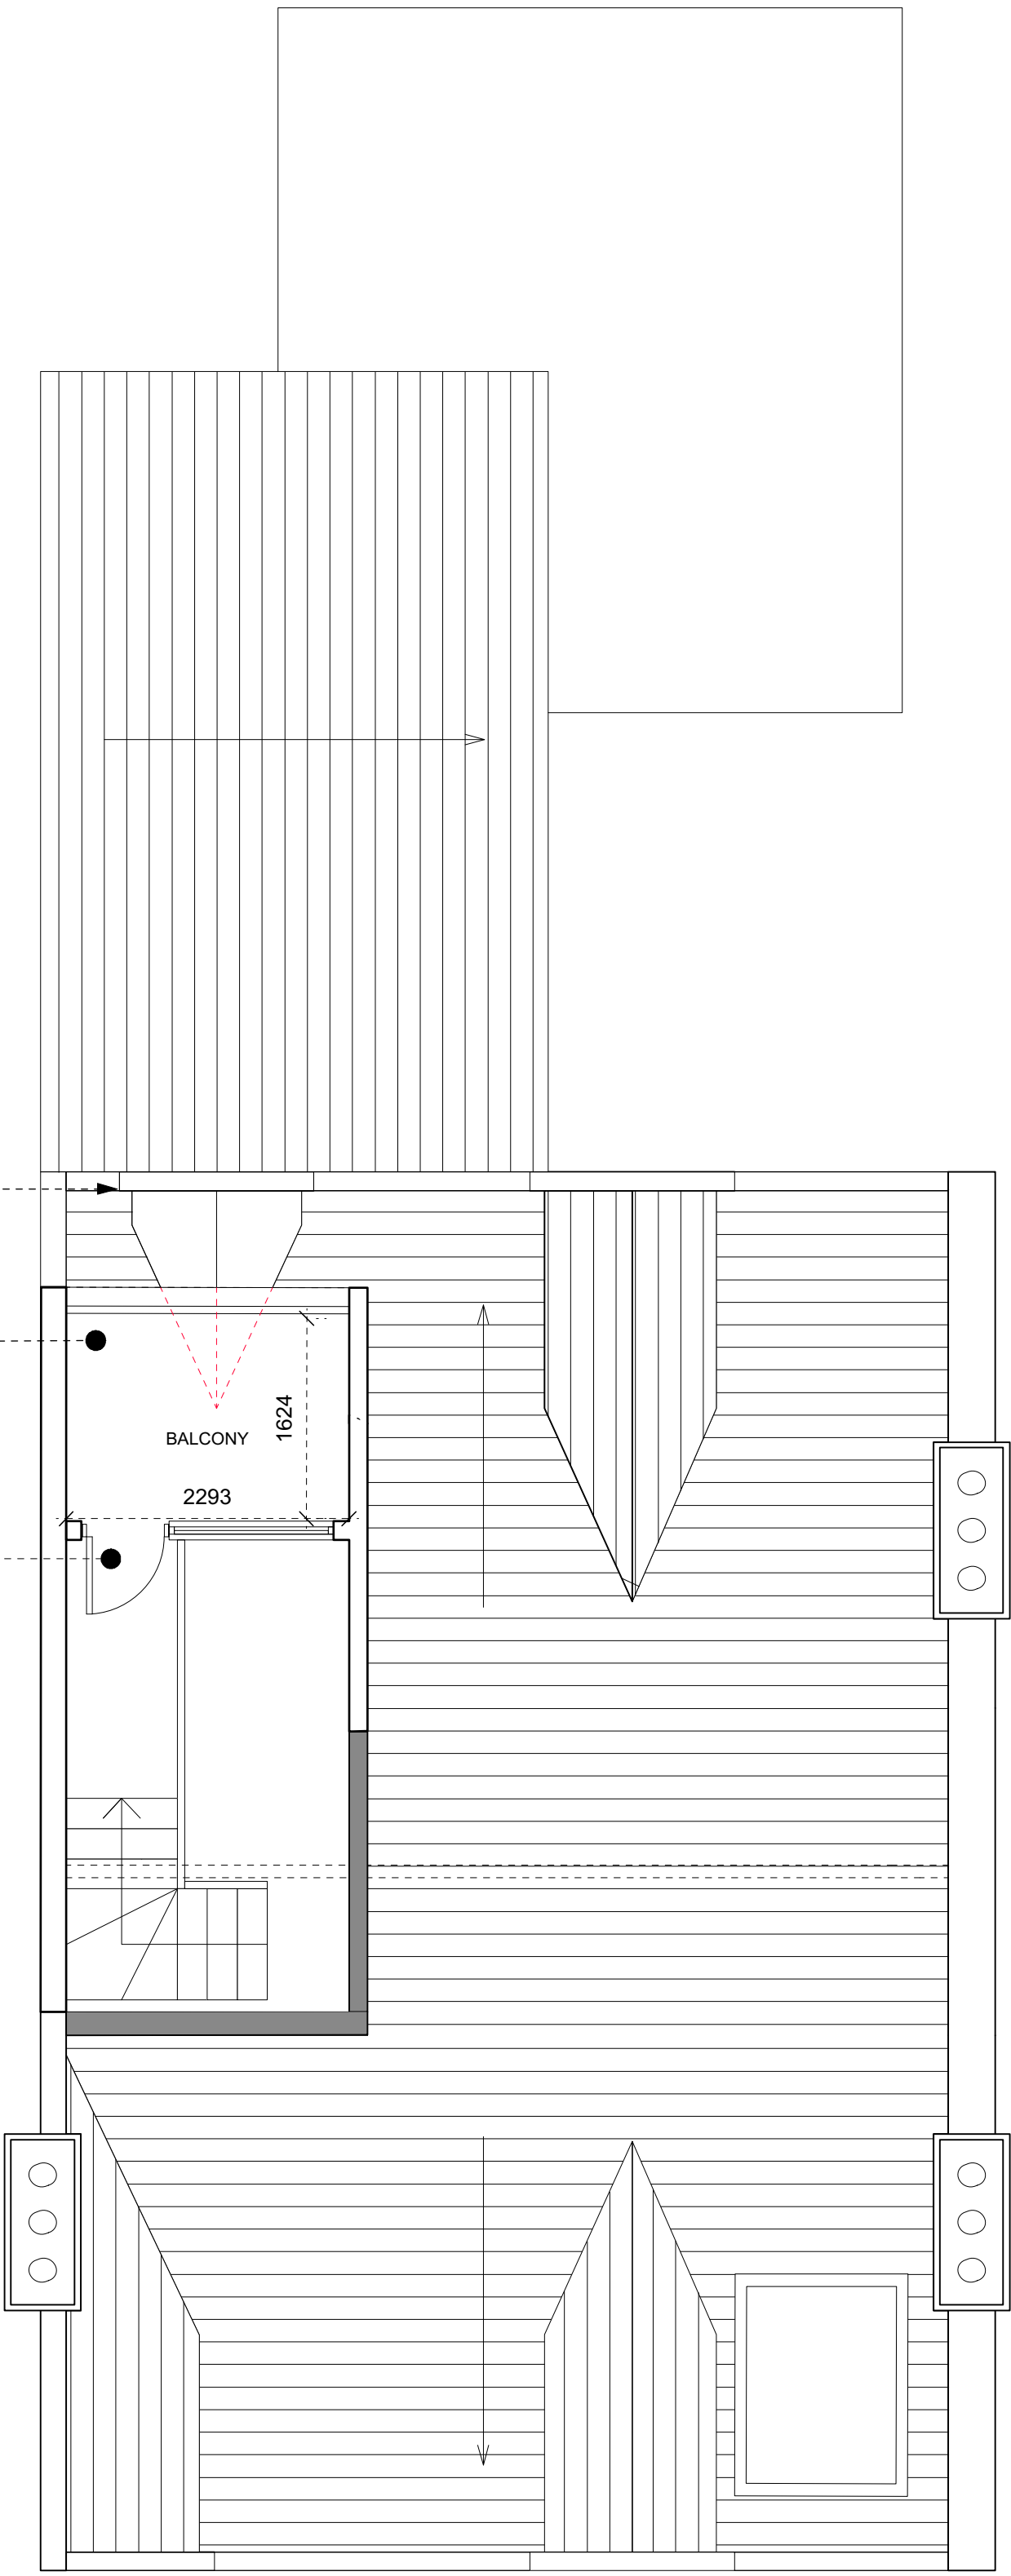

Proposed Roof Space/ 3rd Floor Plan
1:50@A1, 1:100@A3

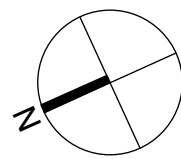


Information contained within this drawing is the sole copyright of Edencoast Ltd. and is not to be reproduced without express permission. No implied licence exists. This drawing not to be used for land transfer or valuation purposes. Do not scale from this drawing. All dimensions & levels are to be checked on site by the contractor. Issued for purposes indicated only. Drawing errors and omissions to be reported to the architect.

Revisions


- Existing
- Proposed
- Removed

P1 03.11.22 Issued for Planning Application

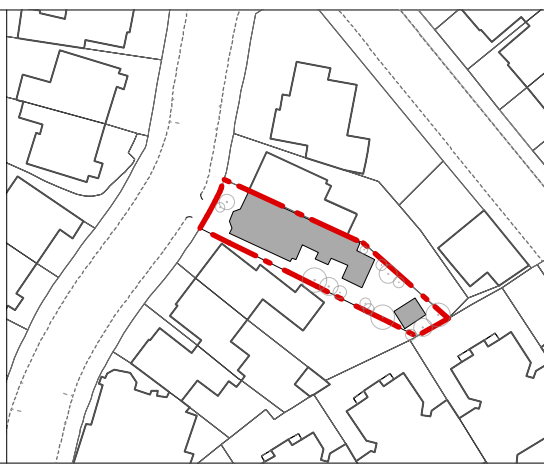

Client
Andreas Weiskam
Project
69 Cromwell Avenue

Drawing Title
Proposed Roof Space/3rd floor Plan

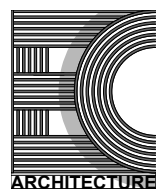

Edencoast Ltd.
314 Goswell Road,
London,
EC1V 7AF
Tel: +44(0)20 7952 0252
www.Edencoast.com

Status
Planning

Scale
1:50@A1, 1:100@A3

Drwa. No.
326_GA_03

Drawn
ZF

Checked
PK

Date
Nov 2022

Revision
P1