



NEW BALCONY
THE DORMER ROOF
IS SQUARED
NEW DORMER

2443

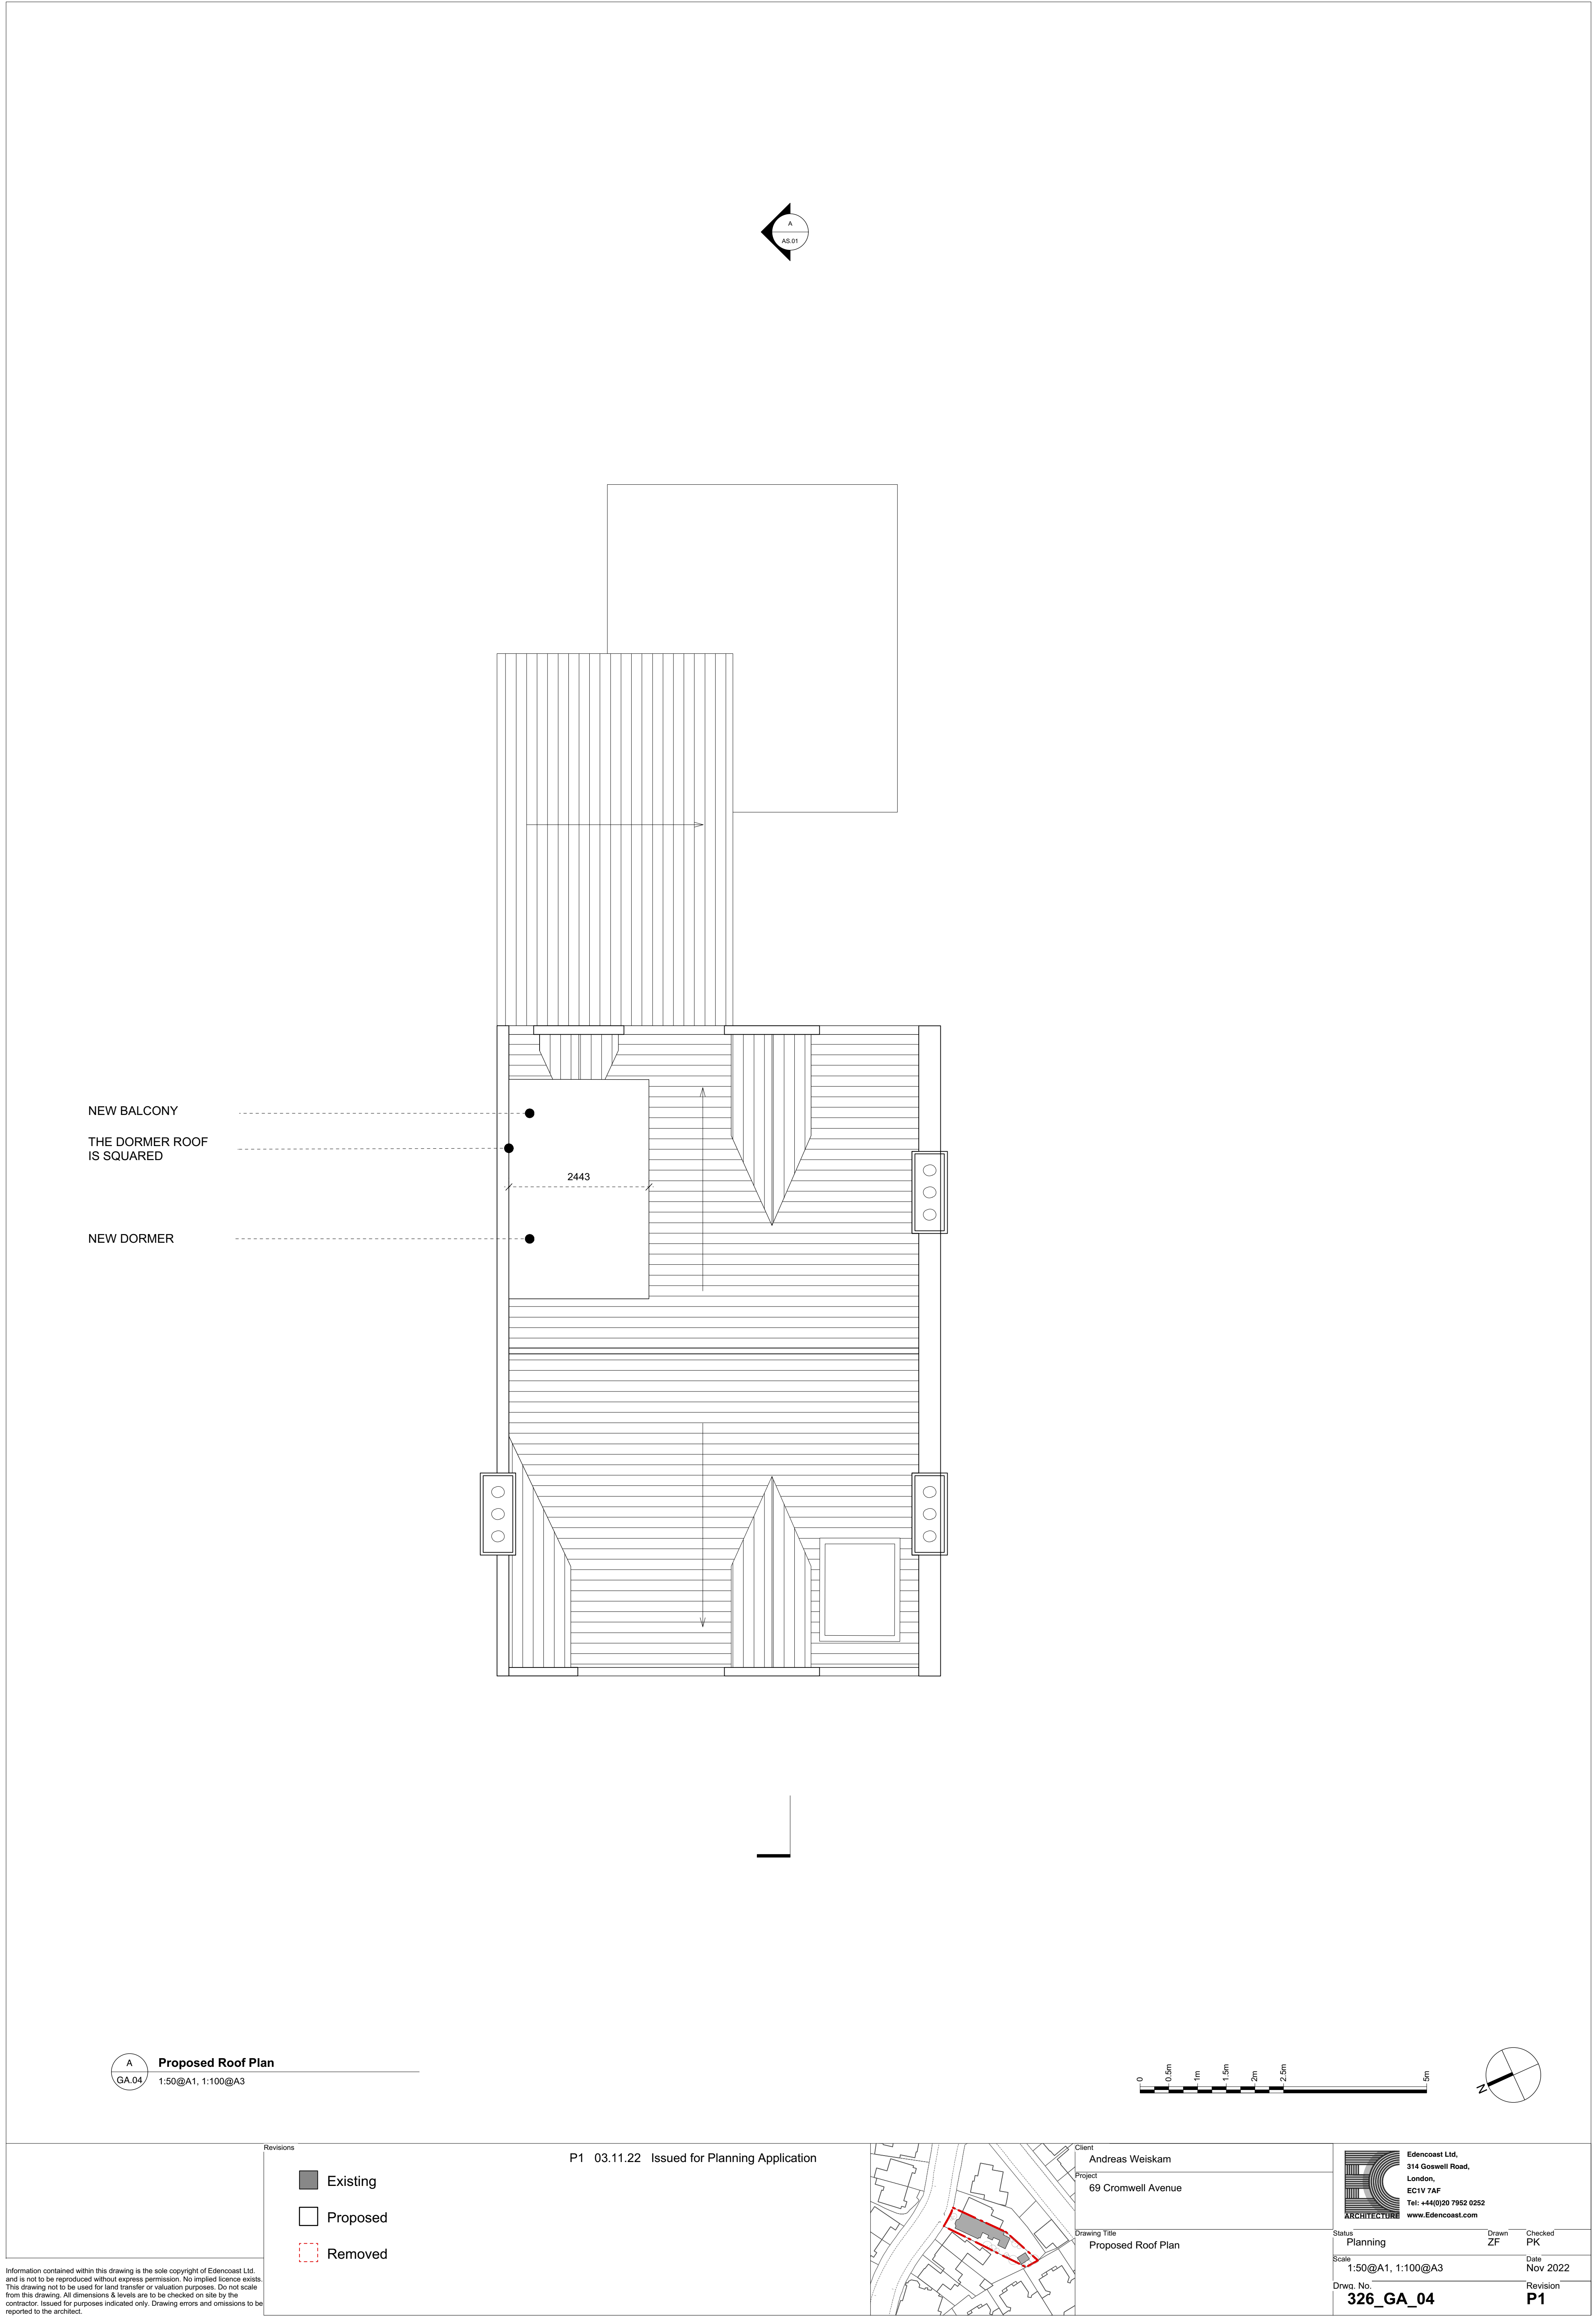


Proposed Roof Plan
1:50@A1, 1:100@A3

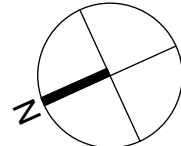

P1 03.11.22 Issued for Planning Application

- Existing
- Proposed
- Removed

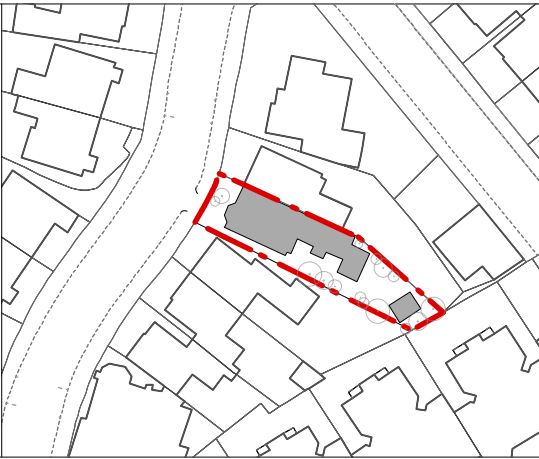

Client
Andreas Weiskam
Project
69 Cromwell Avenue

Drawing Title
Proposed Roof Plan



Status Planning	Drawn ZF	Checked PK
Scale 1:50@A1, 1:100@A3	Date Nov 2022	
Drwa. No. 326_GA_04	Revision P1	

Information contained within this drawing is the sole copyright of Edencoast Ltd. and is not to be reproduced without express permission. No implied licence exists. This drawing not to be used for land transfer or valuation purposes. Do not scale from this drawing. All dimensions & levels are to be checked on site by the contractor. Issued for purposes indicated only. Drawing errors and omissions to be reported to the architect.