


Information contained within this drawing is the sole copyright of Edencoast Ltd. and is not to be reproduced without express permission. No implied licence exists. This drawing not to be used for land transfer or valuation purposes. Do not scale from this drawing. All dimensions & levels are to be checked on site by the contractor. Issued for purposes indicated only. Drawing errors and omissions to be reported to the architect.

Notes

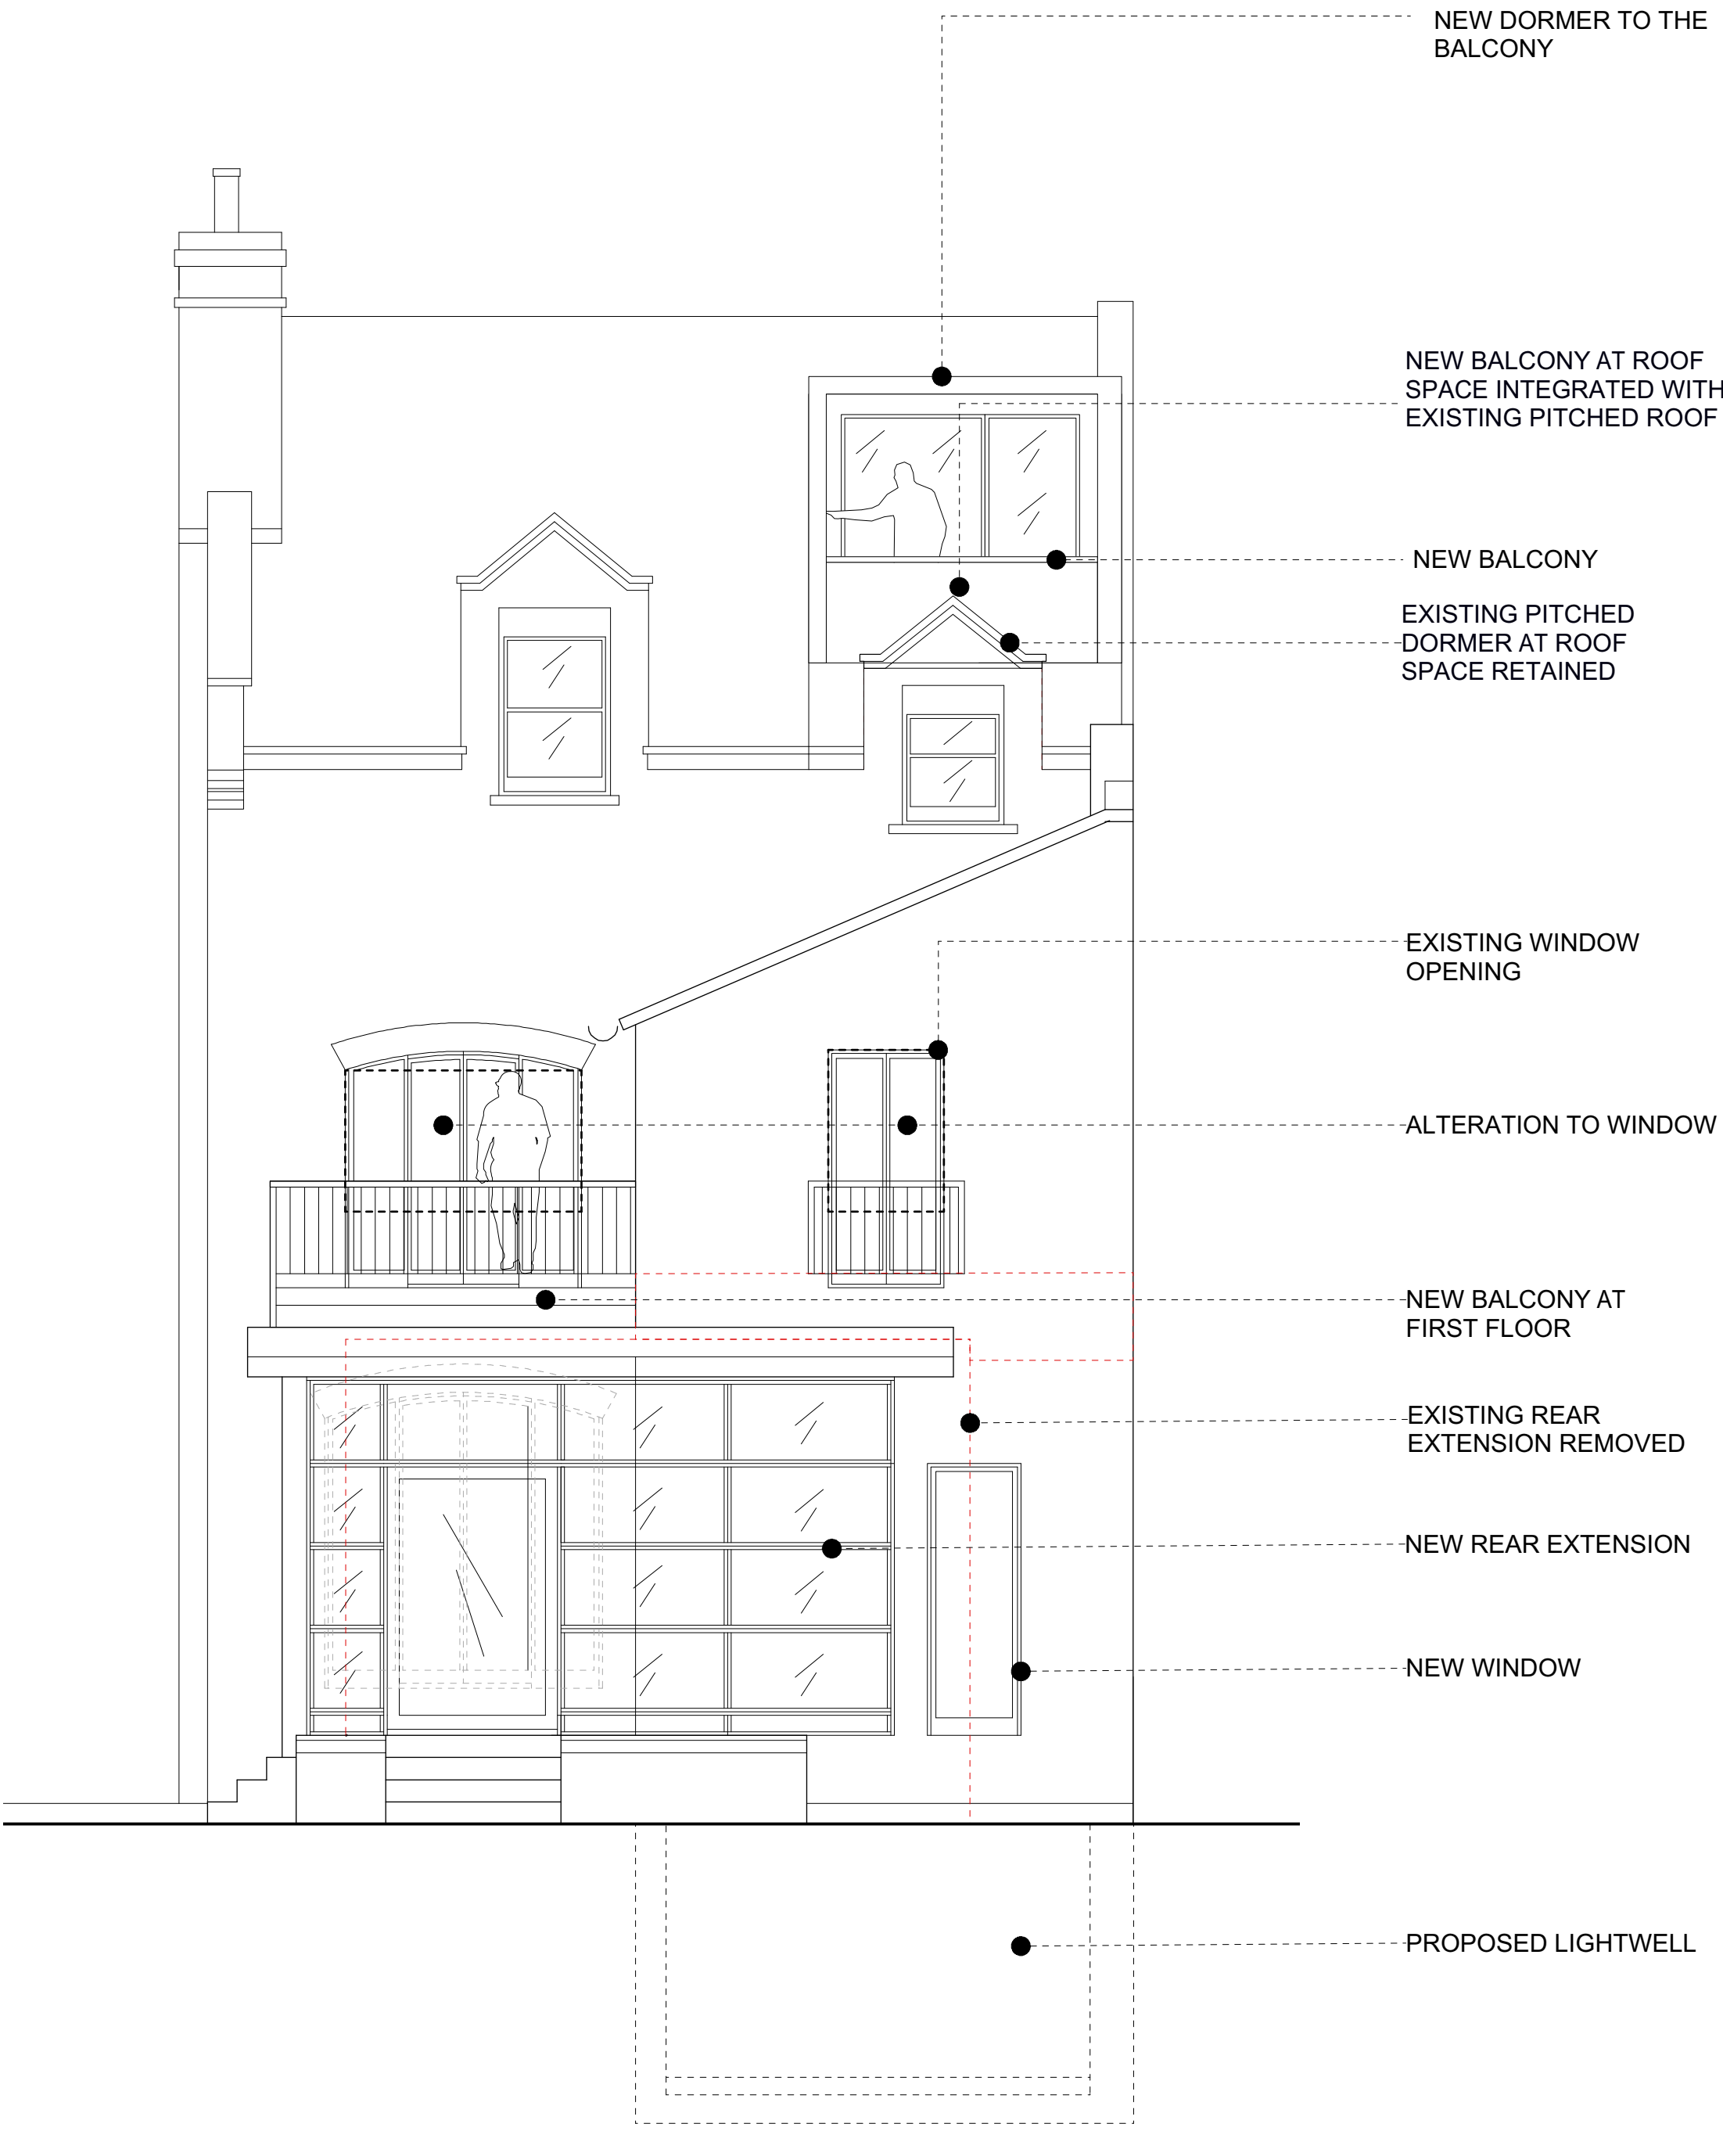


A
GE.01 **Proposed West Elevation**
1:50@A1, 1:100@A3



B
GE.01 **Proposed East Elevation**
1:50@A1, 1:100@A3

P1 03.11.22 Issued for Planning Application

Revisions

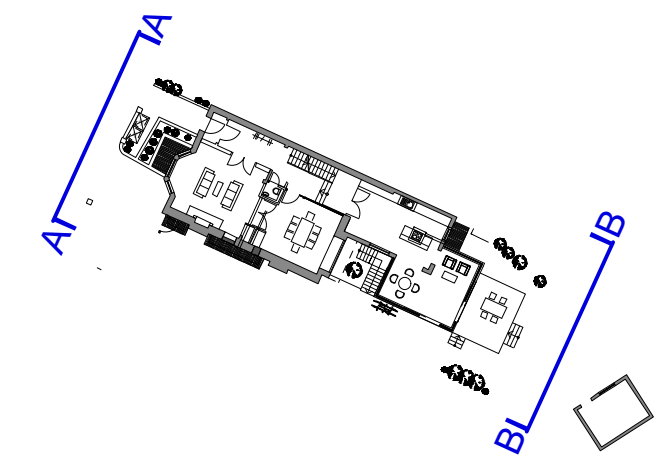

Client
Andreas Weiskam

Project
69 Cromwell Avenue, London, N6 5HS

Drawing Title
Proposed Elevations

Status Planning	Drawn ZF	Checked PK
Scale 1:50@A1, 1:100@A3	Date NOV 2022	
Drwg. No. 326_GE_01	Revision P1	