



Information contained within this drawing is the sole copyright of Edencoast Ltd. and is not to be reproduced without express permission. No implied licence exists. This drawing not to be used for land transfer or valuation purposes. Do not scale from this drawing. All dimensions & levels are to be checked on site by the contractor. Issued for purposes indicated only. Drawing errors and omissions to be reported to the architect.

Notes

P1 03.11.22 Issued for Planning Application

Revisions

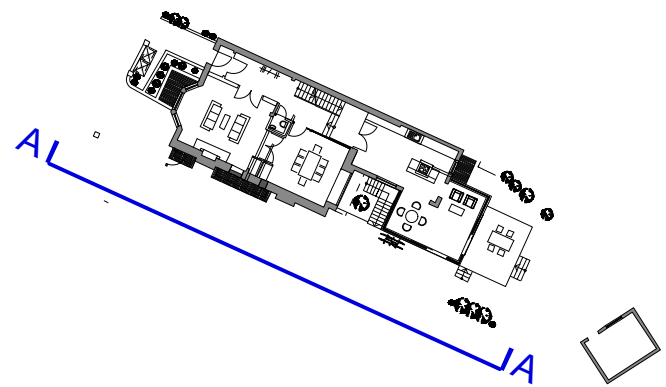

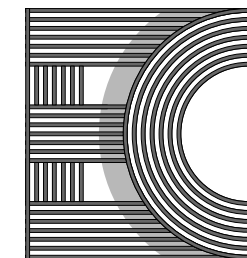

ARCHITECTURE
Edencoast Ltd,
314 Goswell Road,
London,
EC1V 7AF
Tel: +44(0)20 7952 0252
www.Edencoast.com

Client
Andreas Weiskam

Project
69 Cromwell Avenue, London, N6 5HS

Drawing Title
Proposed Elevations

Status Planning	Drawn ZF	Checked PK
Scale 1:50@A1, 1:100@A3	Date NOV 2022	
Drwg. No. 326_GE_02	Revision P1	



Proposed South Elevation
1:50@A1, 1:100@A3

