


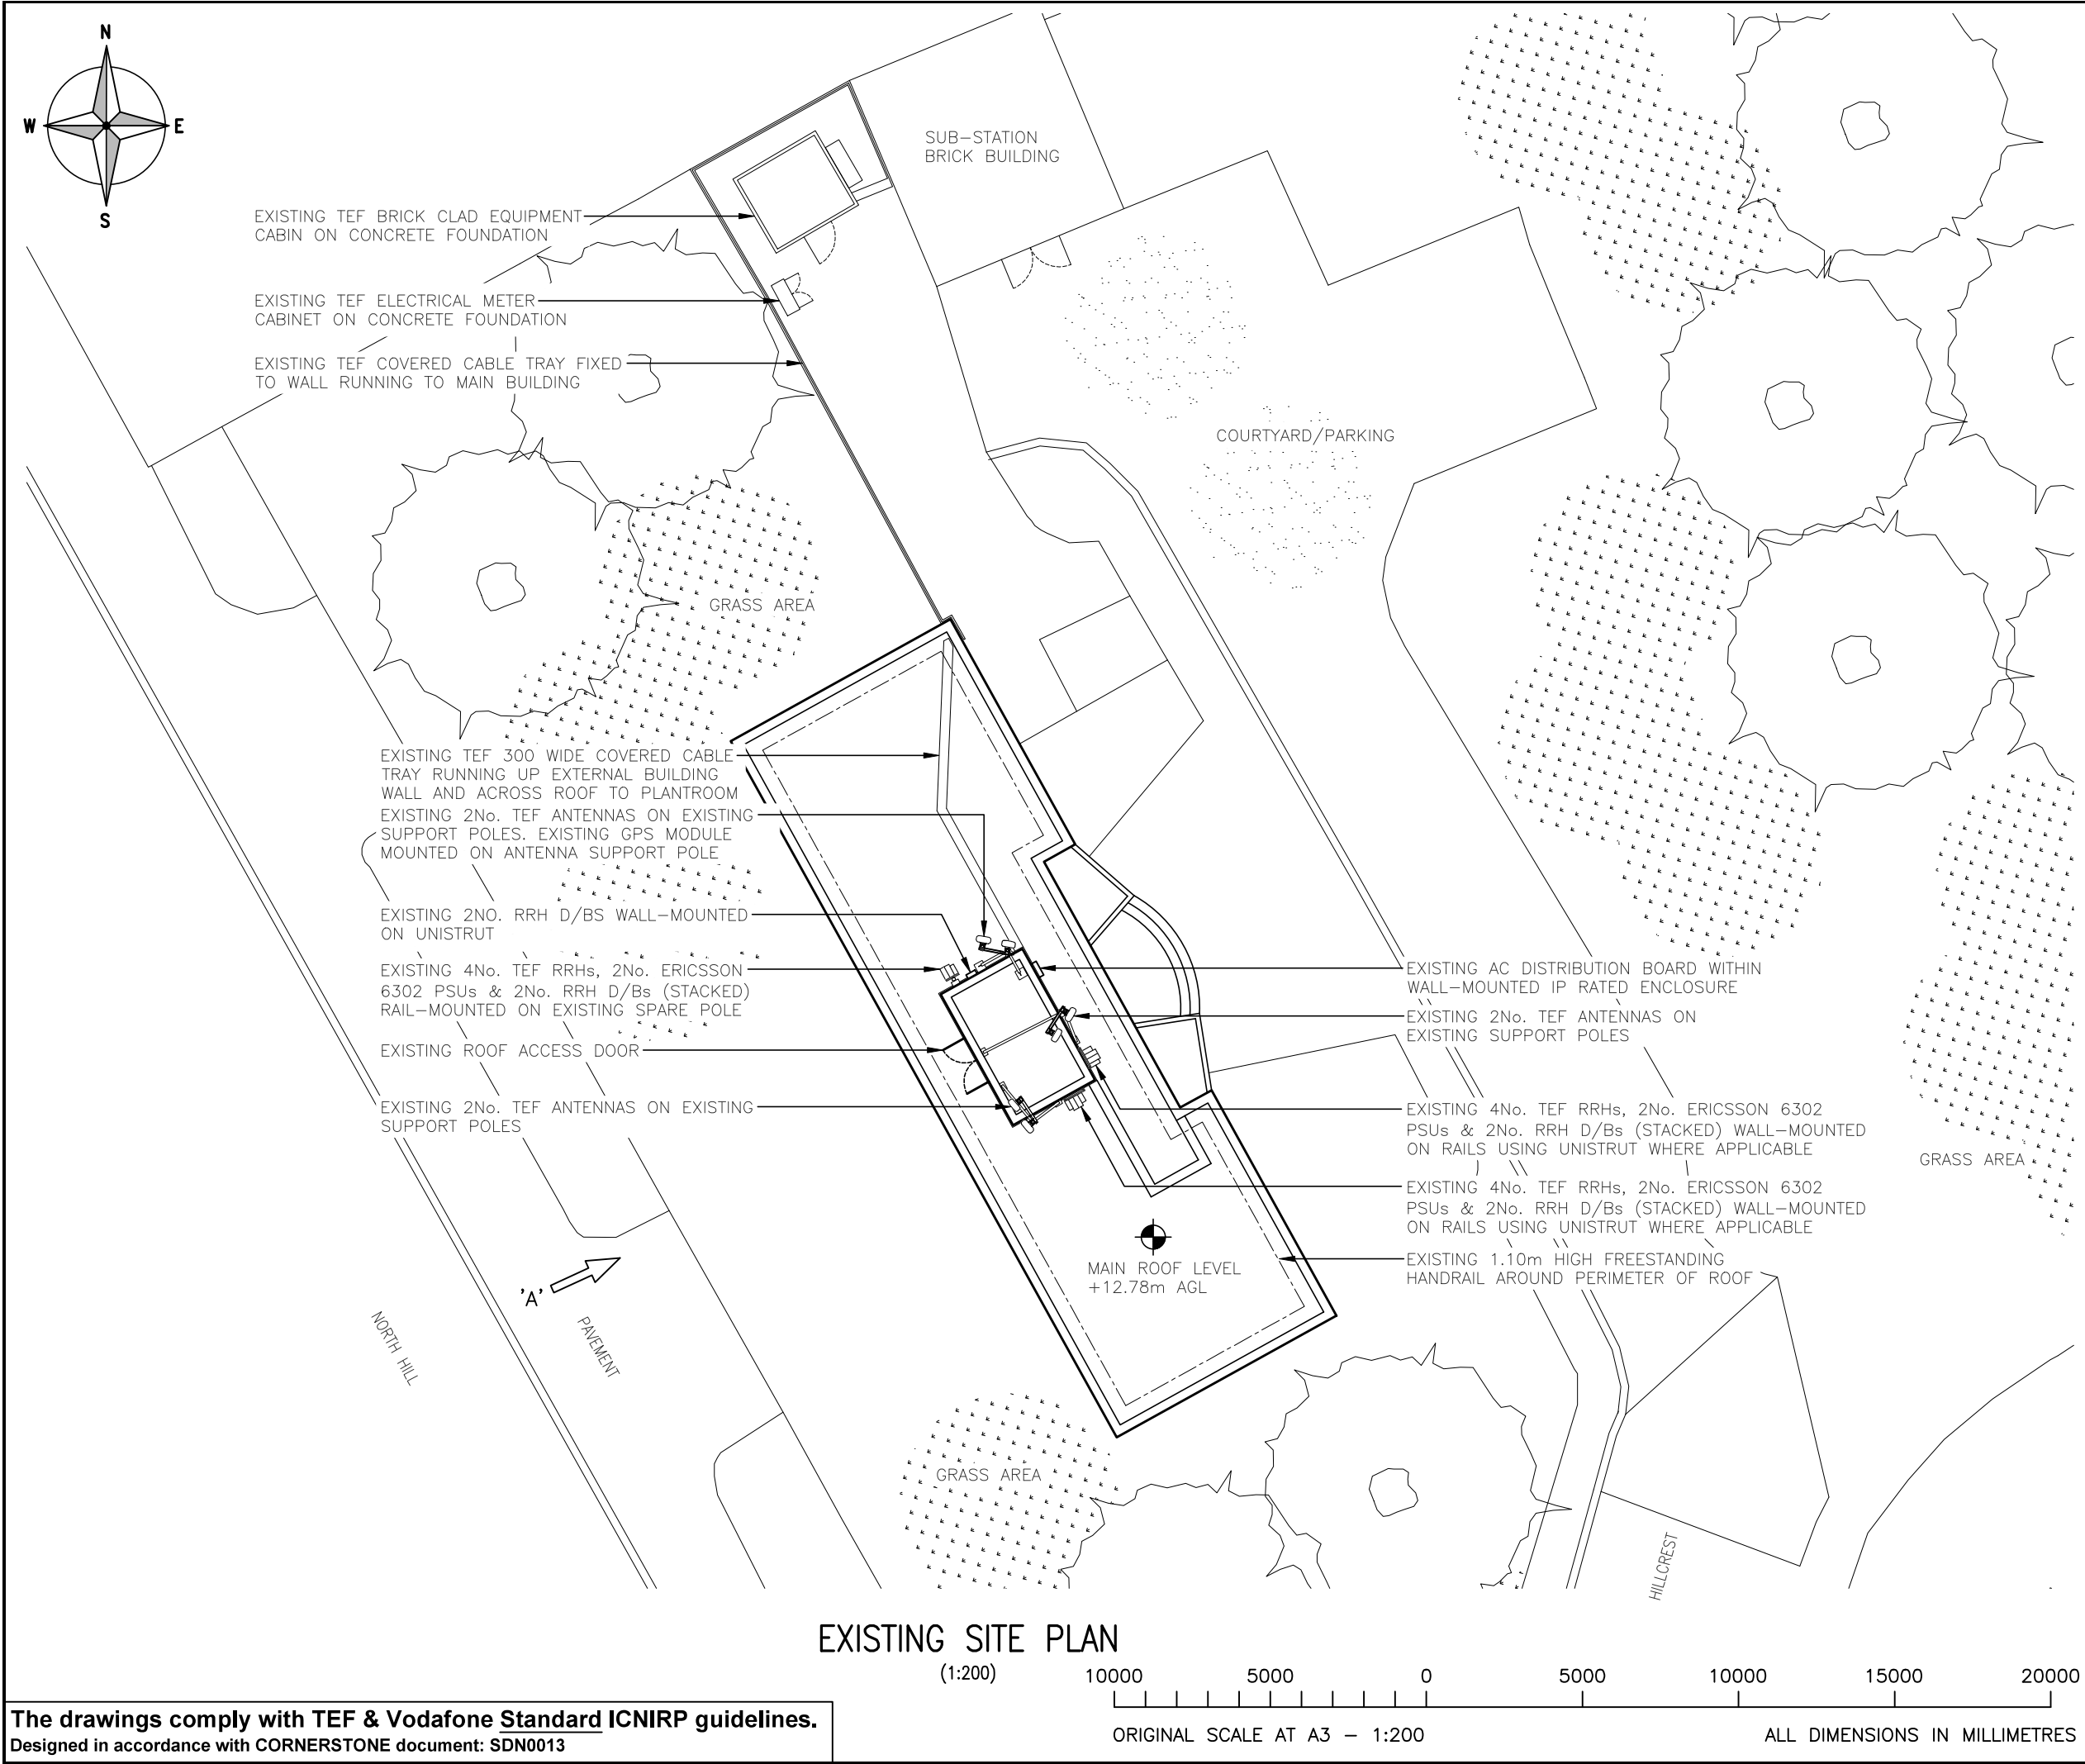

ALL DIMENSIONS ARE IN mm UNLESS NOTED OTHERWISE

N.G.R

E: 528274 N: 187931

NOTES:

A	Issued for Construction	GBC	KS	13.05.22
REV	MODIFICATION	BY	CH	DATE



Great British Communications
Lapwing House, Block 3 Forward Point,
Tan House Lane, Widnes, Cheshire, WAB 0SL
t. 44 (0)151 420 4128
www.gbcservices.co.uk



CORNERSTONE - LONDON

Cell Name			Opt.
ALEXANDER HOUSE			-
Cell ID No			
CTIL	TEF	VF	
13599130	001518	N/A	
Site Address / Contact Details			
HILLCREST NORTH HILL HIGHGATE LONDON N6 4HB			
Drawing Title: EXISTING SITE PLAN			
Purpose of issue: CONSTRUCTION			Dwg Rev:
Drawing Number: 200			A
Surveyed By: GBC		Original Sheet Size: A3	Pack Issue:
Drawn: GBC	Date: 13.05.22	Checked: KS	Date: 13.05.22
			A

The drawings comply with TEF & Vodafone Standard ICNIRP guidelines.
Designed in accordance with CORNERSTONE document: SDN0013


EXISTING SITE PLAN

(1:200)


10000 5000 0 5000 10000 15000 20000

ORIGINAL SCALE AT A3 - 1:200

ALL DIMENSIONS IN MILLIMETRES

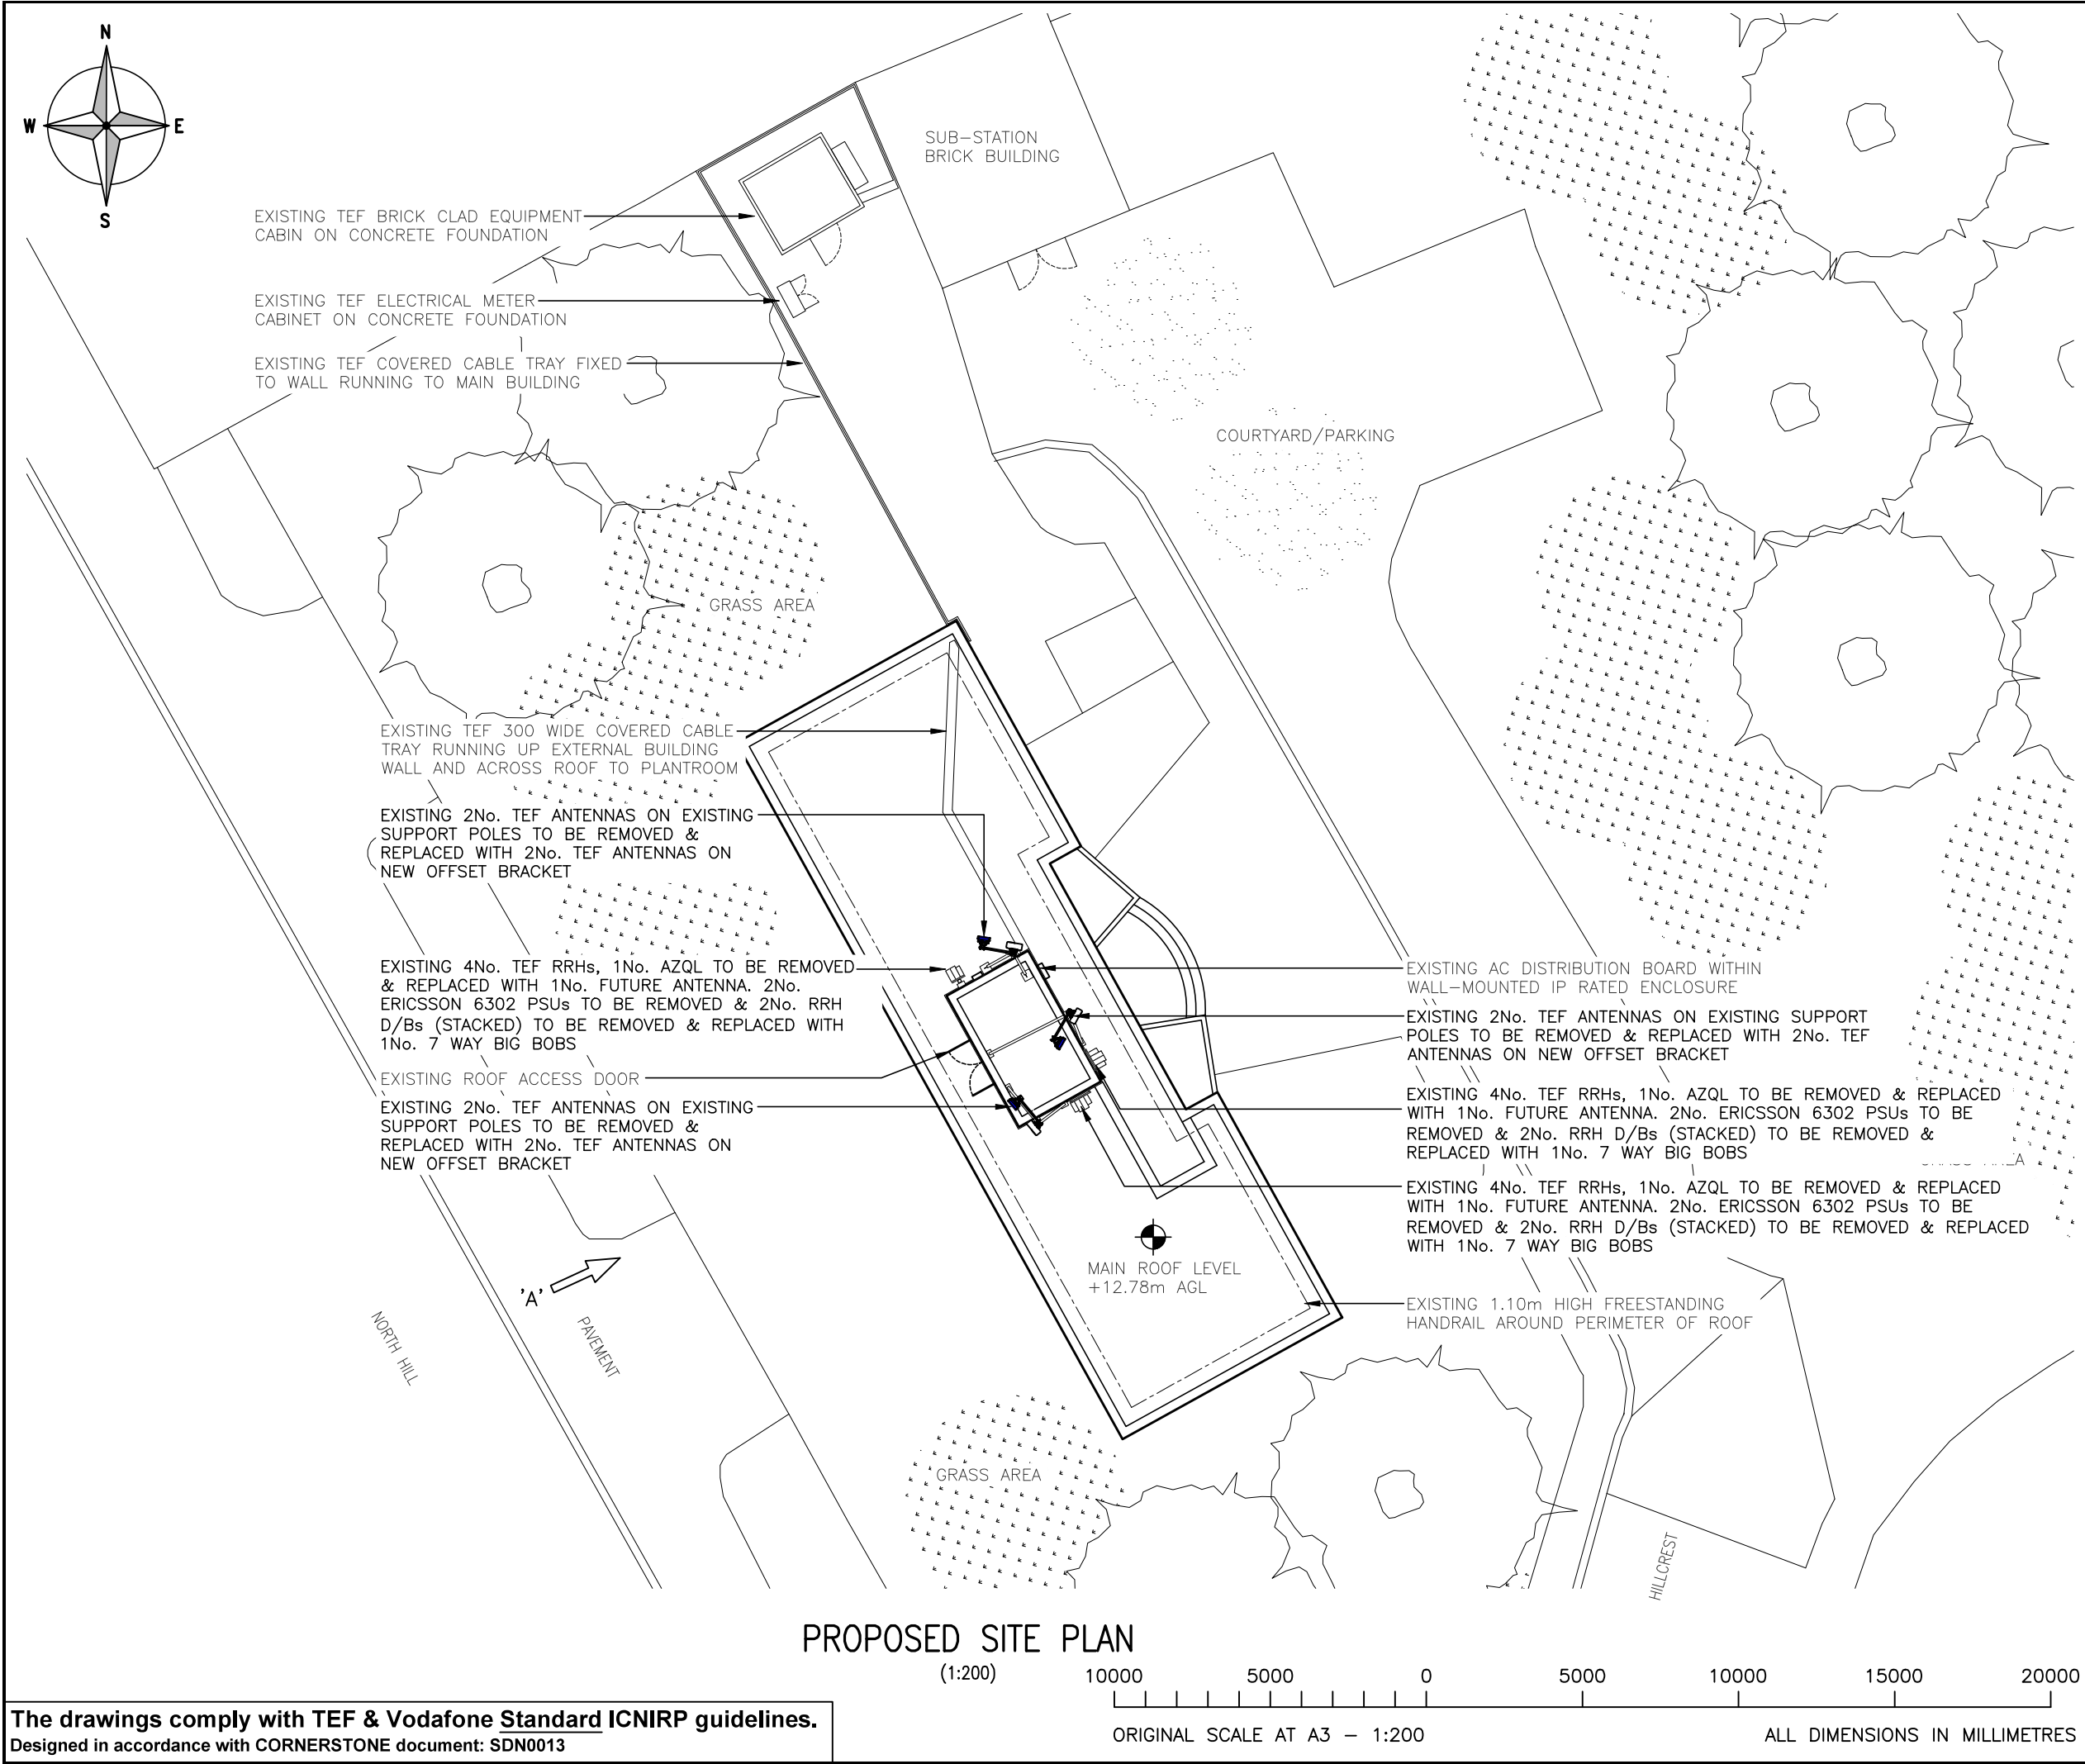

ALL DIMENSIONS ARE IN mm UNLESS NOTED OTHERWISE					
N.G.R		E: 528274 N: 187931			
NOTES:					

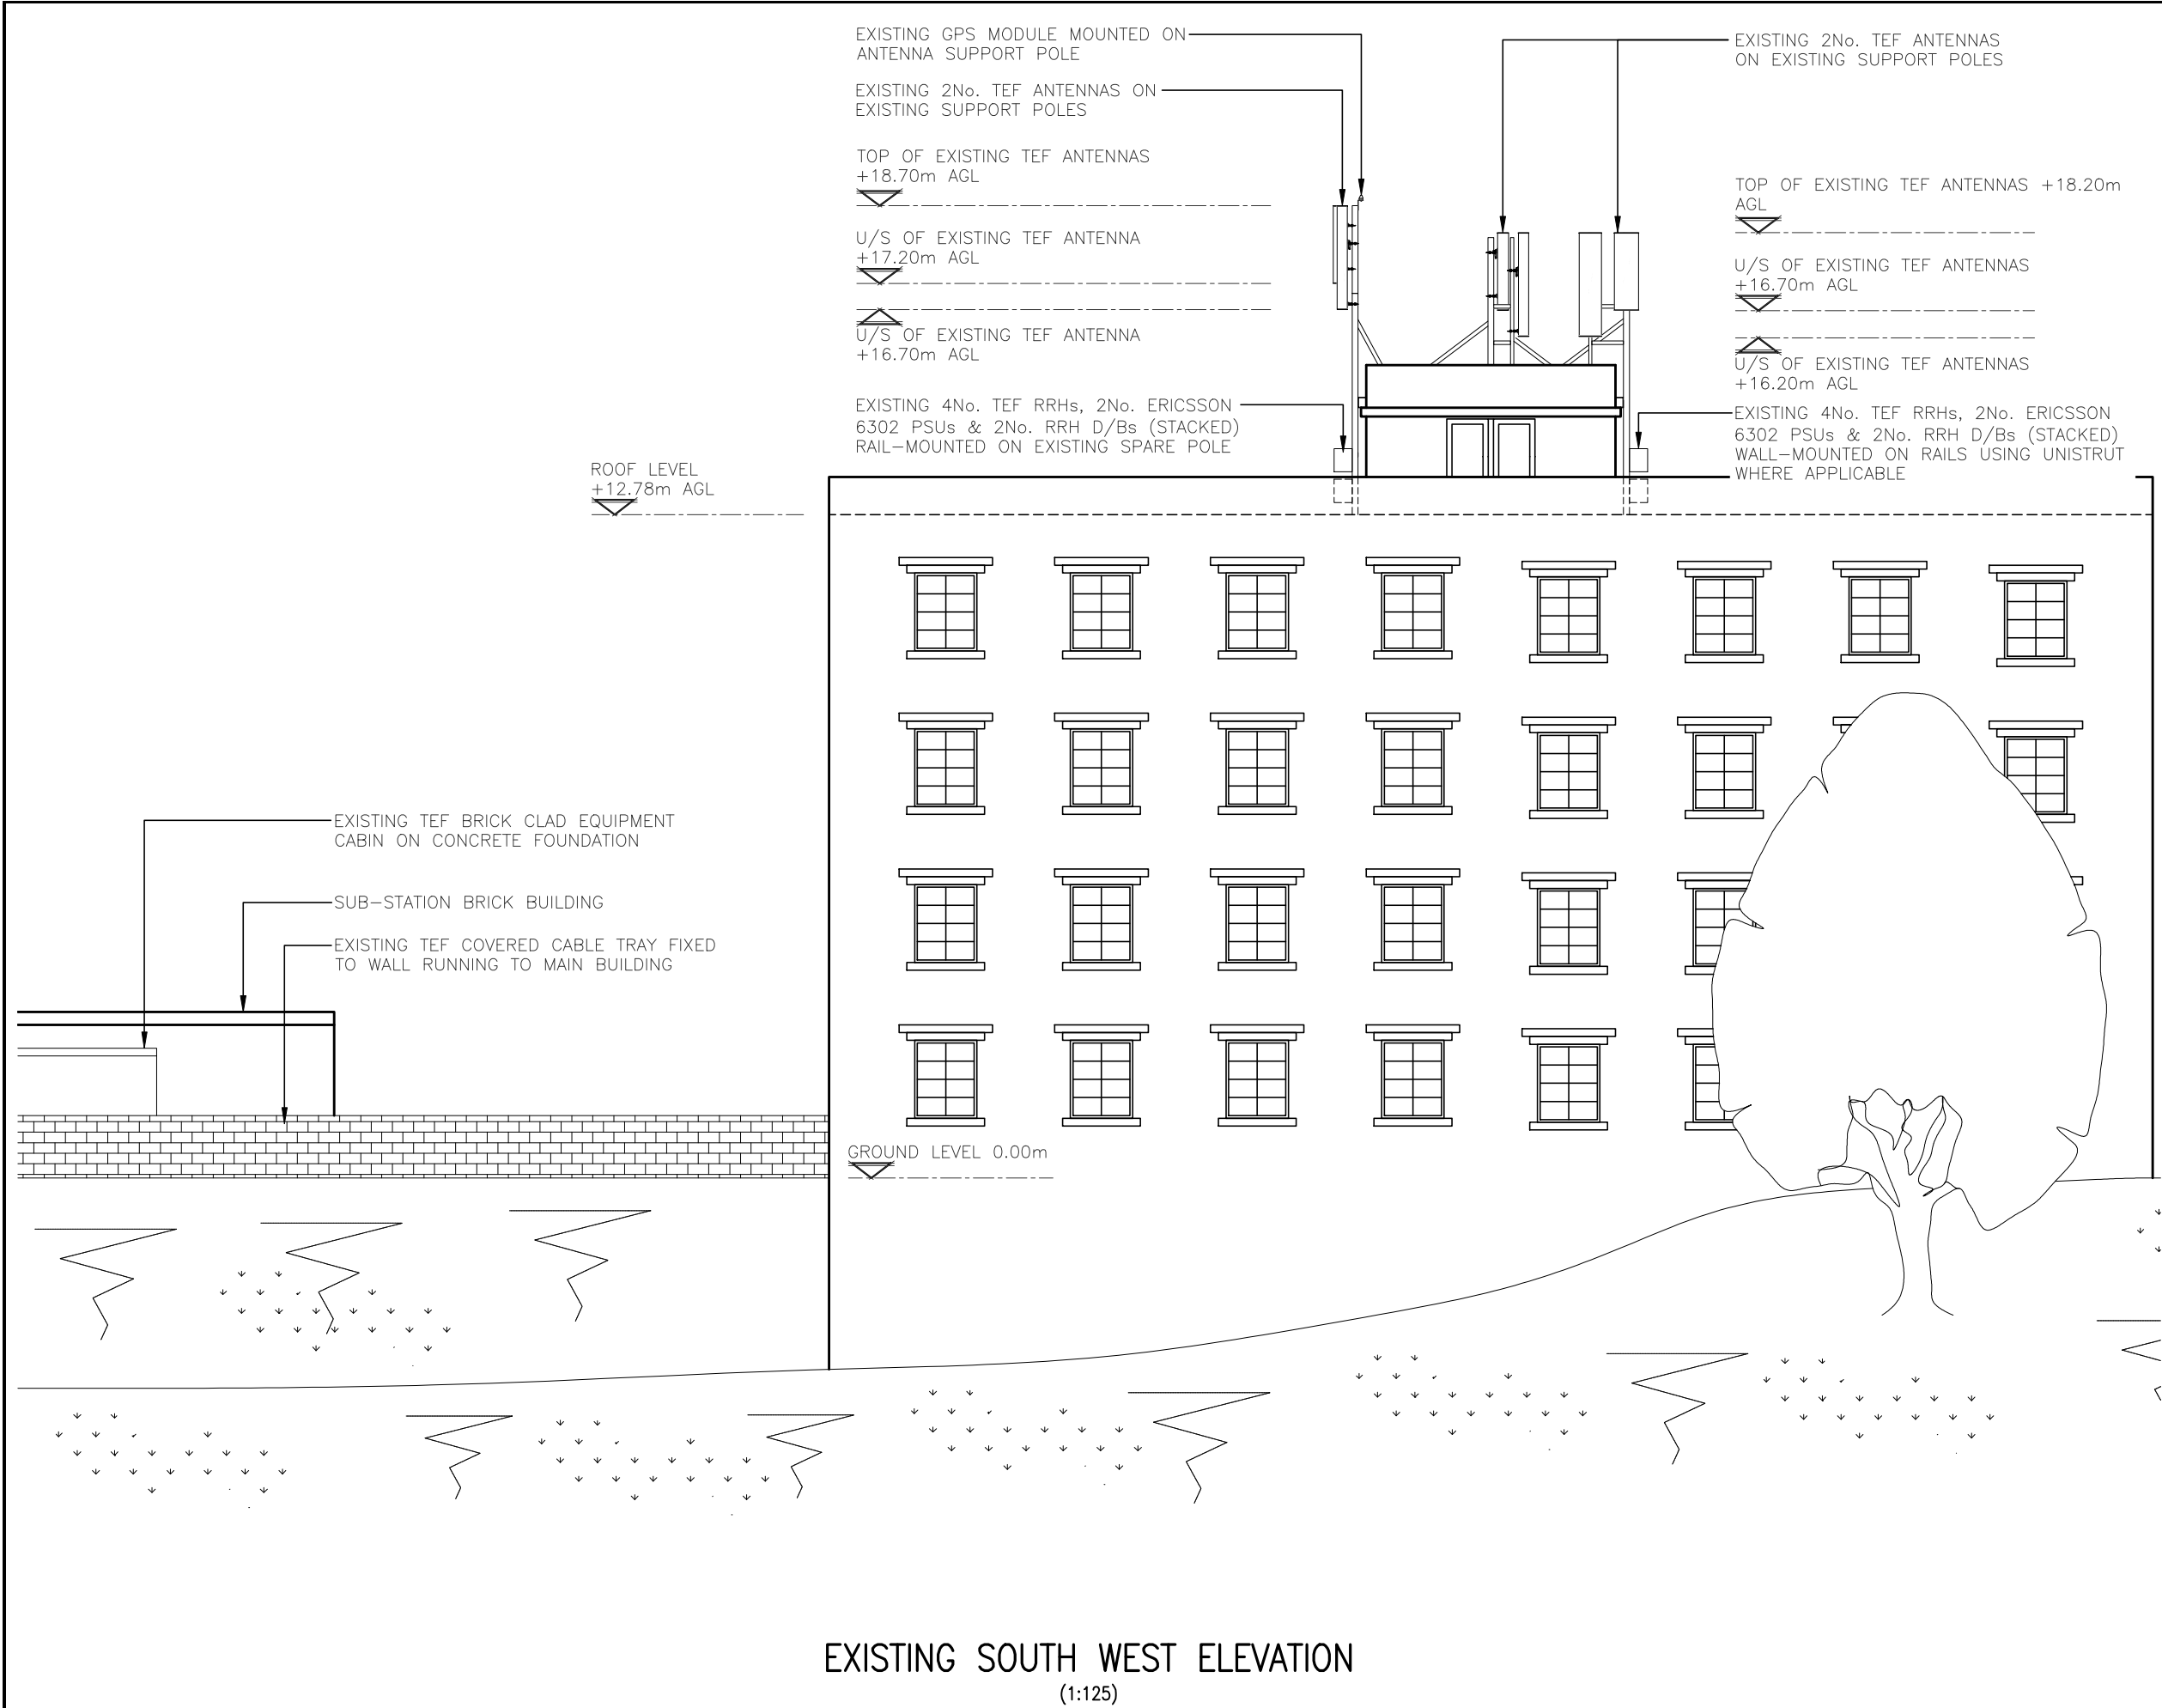

The drawings comply with TEF & Vodafone Standard ICNIRP guidelines.
Designed in accordance with CORNERSTONE document: SDN0013

5000 0 5000 10000
ORIGINAL SCALE AT A3 - 1:125 ALL DIMENSIONS IN MILLIMETRES

ALL DIMENSIONS ARE IN mm UNLESS NOTED OTHERWISE

N.G.R

E: 528274 N: 187931

NOTES:

A	Issued for Construction	GBC	KS	13.05.22	
REV	MODIFICATION	BY	CH	DATE	




Great British Communications
Lapwing House, Block 3 Forward Point,
Tan House Lane, Widnes, Cheshire, WAB 0SL
t. 44 (0)151 420 4128
www.gbcservices.co.uk



CORNERSTONE - LONDON

Cell Name			Opt.
ALEXANDER HOUSE			-
Cell ID No			
CTIL	TEF	VF	
13599130	001518	N/A	
Site Address / Contact Details			
HILLCREST NORTH HILL HIGHGATE LONDON N6 4HB			
Drawing Title: EXISTING SITE ELEVATION			
Purpose of issue: CONSTRUCTION			Dwg Rev:
Drawing Number: 300			A
Surveyed By: GBC		Original Sheet Size: A3	Pack Issue:
Drawn: GBC	Date: 13.05.22	Checked: KS	Date: 13.05.22 A

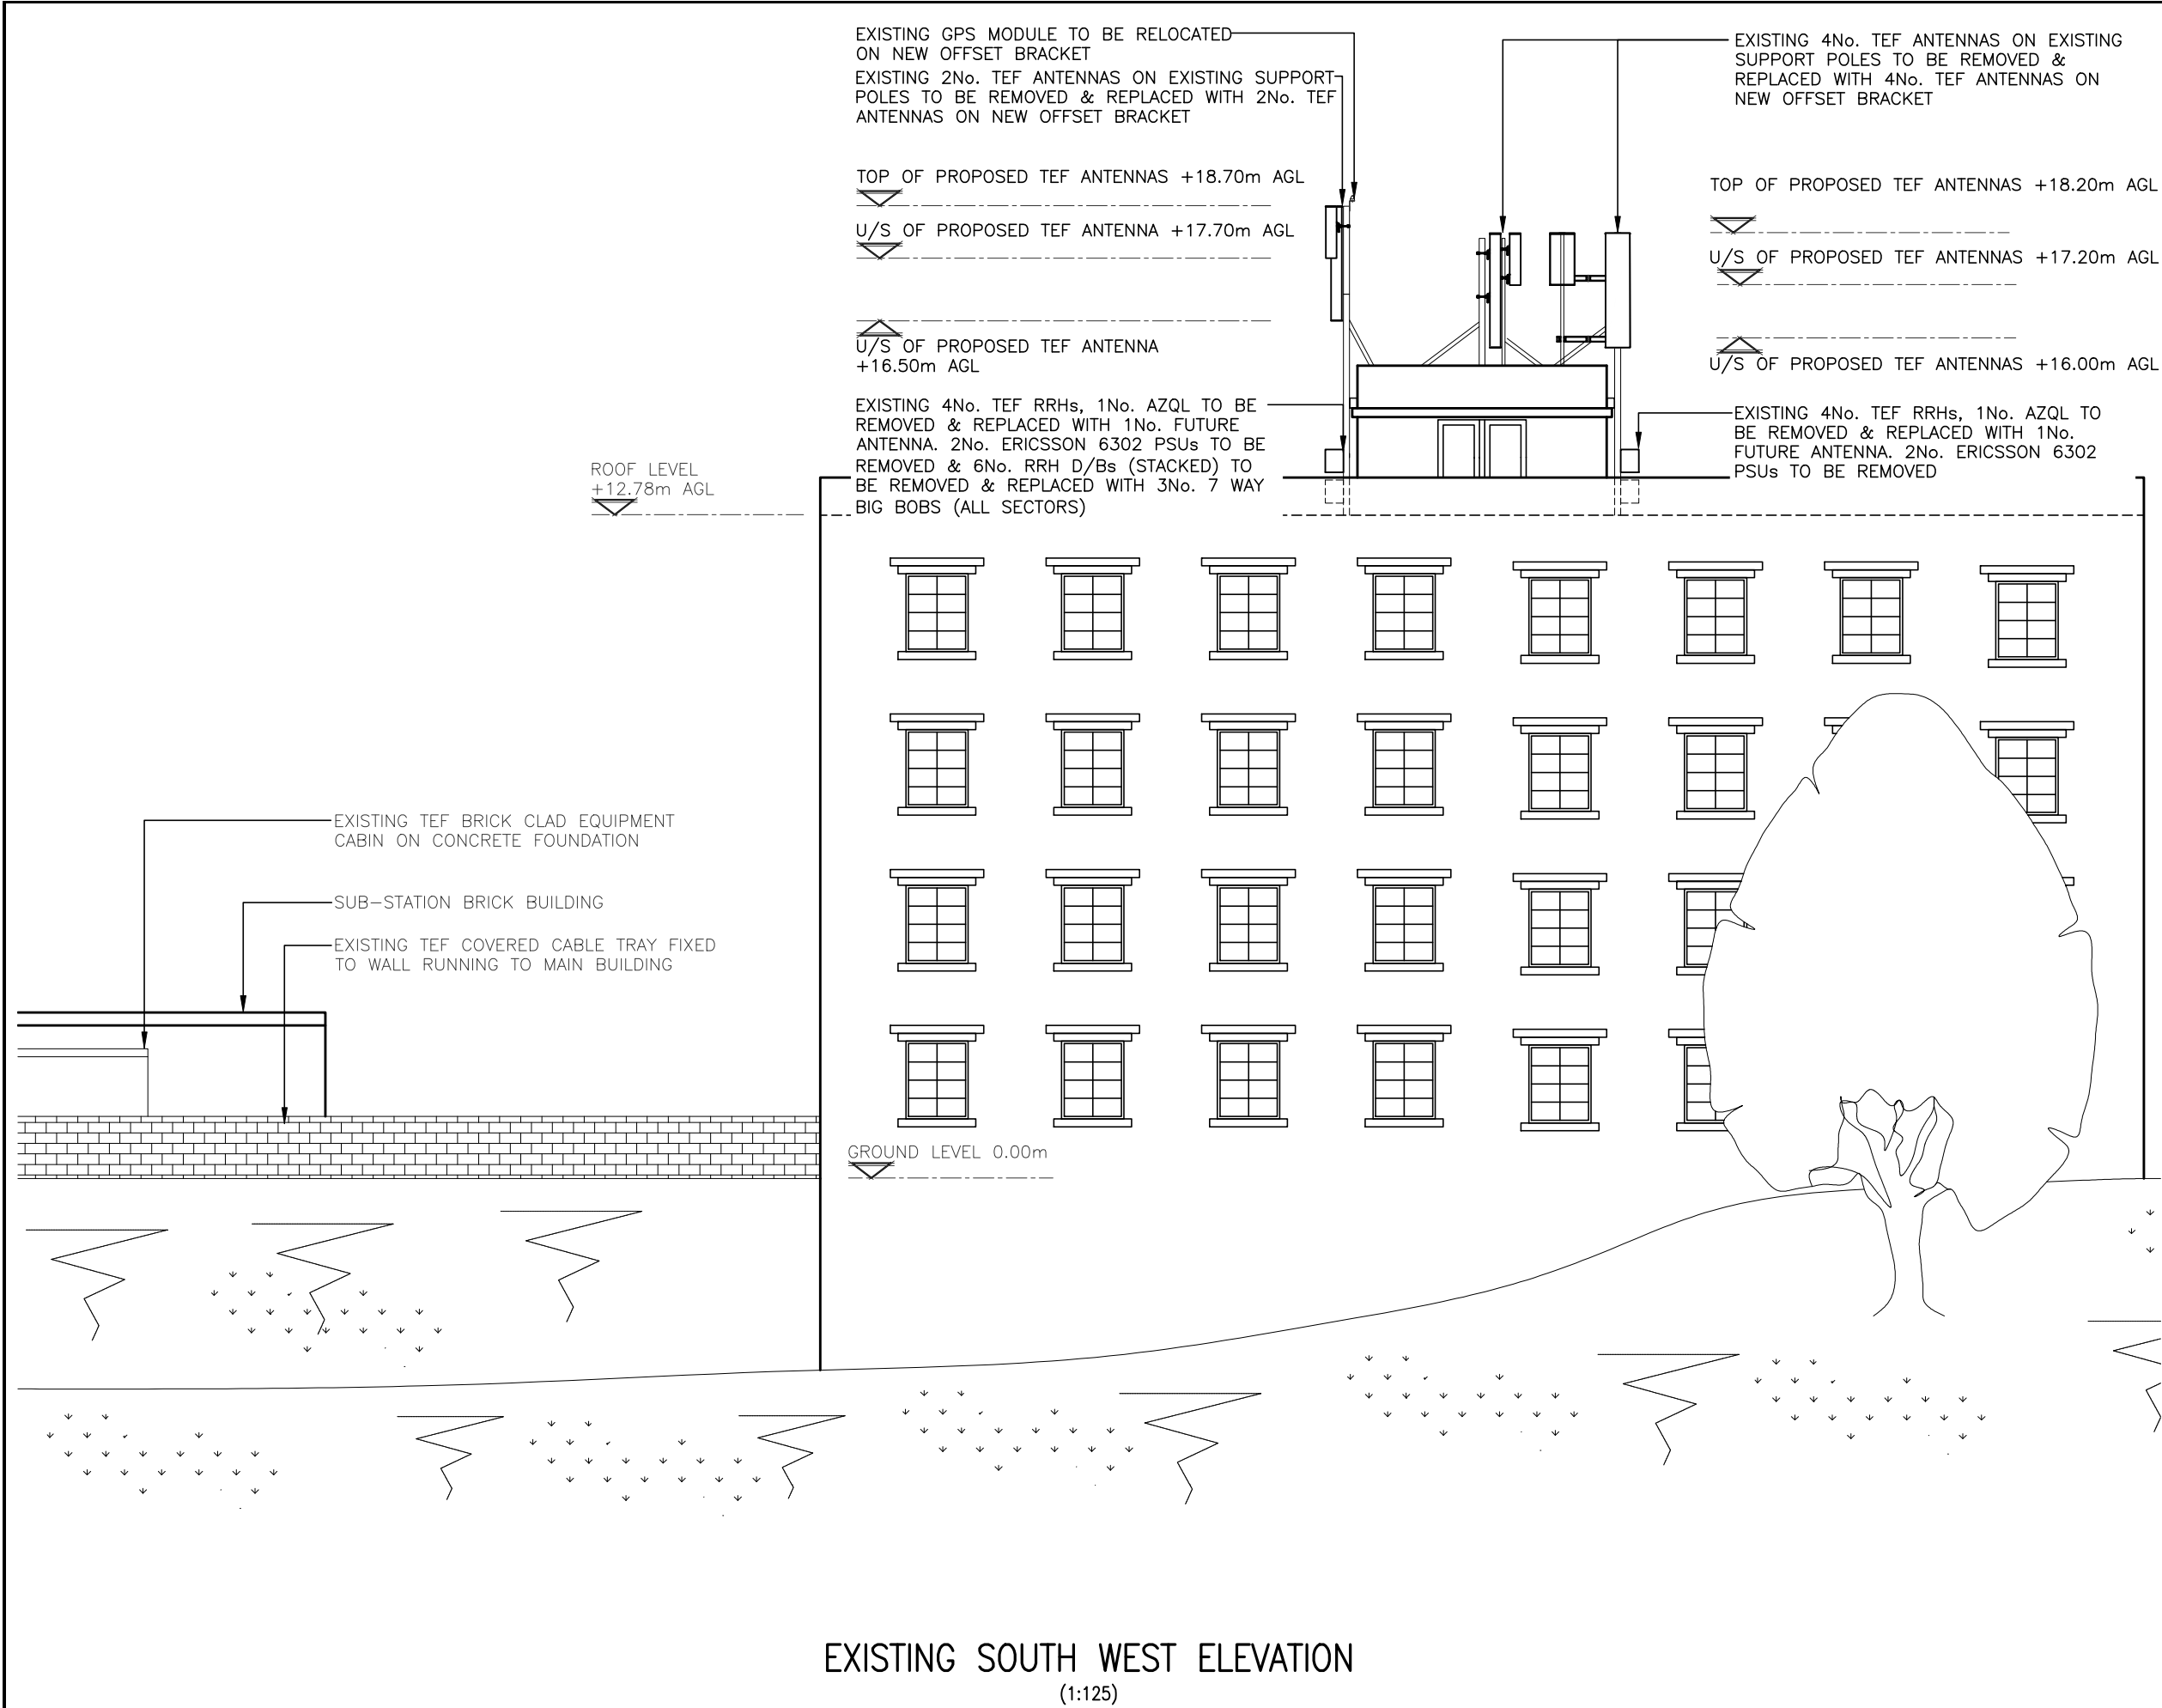

The drawings comply with TEF & Vodafone Standard ICNIRP guidelines.
Designed in accordance with CORNERSTONE document: SDN0013

ALL DIMENSIONS ARE IN mm UNLESS NOTED OTHERWISE

N.G.R

E: 528274 N: 187931

NOTES:

A	Issued for Construction	GBC	KS	13.05.22	
REV	MODIFICATION	BY	CH	DATE	

GBC

Great British Communications

Lapwing House, Block 3 Forward Point,
Tan House Lane, Widnes, Cheshire, WAB 0SL
t. 44 (0)151 420 4128
www.gbcservices.co.uk

O₂

CORNERSTONE - LONDON

Cell Name

ALEXANDER HOUSE

Cell ID No

CTIL

TEF

VF

13599130

001518

N/A

Site Address / Contact Details

HILLCREST
NORTH HILL
HIGHGATE
LONDON
N6 4HB

Drawing Title:

EXISTING SITE ELEVATION

Purpose of issue:

CONSTRUCTION

Drawing Number:

301

Surveyed By:

GBC

Original Sheet Size:

A3

Drawn:

GBC

Date:

13.05.22

Checked:

KS

Date:

13.05.22

Dwg Rev:

A

Pack Issue:

A