



NOTES:
CONTRACTORS MUST VERIFY ALL DIMENSIONS AT THE SITE BEFORE COMMENCING ANY WORK.
NO CONSTRUCTION WORK BEFORE BUILDING CONTROL APPROVAL AND STRUCTURAL ENGINEER CONFIRMATION.
ANY DISCREPANCIES TO BE REPORTED TO GRIDKUNE.
ALL DRAWINGS ARE TO BE READ IN CONJUNCTION WITH ALL RELEVANT DRAWINGS AND SPECIFICATIONS.

Rev	Description	Date

PROJECT TITLE		
70, Beechfield Road, Haringey, London, N4 1PE		
Date	Project number	DRWAING NUMBER
21/09/2022	6167	EX - 3D

DRAWING TITLE	
Existing 3D	
CLIENT	
Mr Avigdor Junger	
Scale (@ A3)	Drawn by
	Abraham D





1 Front
1 : 100

2 Rear
1 : 100



NOTES:
CONTRACTORS MUST VERIFY ALL DIMENSIONS
AT THE
SITE BEFORE COMMENCING ANY WORK.
NO CONSTRUCTION WORK BEFORE BUILDING
CONTROL
APPROVAL AND STRUCTURAL ENGINEER
CONFIRMATION.
ANY DISCREPANCIES TO BE REPORTED TO
GRIDKUNE.
ALL DRAWINGS ARE TO BE READ IN
CONJUNCTION WITH
ALL RELEVANT DRAWINGS AND
SPECIFICATIONS.

Rev	Description	Date

PROJECT TITLE

70, Beechfield Road, Haringey, London, N4 1PE

Date
21/09/2022

Project number
6167

DRWAING NUMBER
EX - E001

DRAWING TITLE

Existing Front & Rear Elevations

CLIENT

Mr Avigdor Junger

Scale (@ A3)
1 : 100

Drawn by
Abraham D







NOTES:
CONTRACTORS MUST VERIFY ALL DIMENSIONS
AT THE
SITE BEFORE COMMENCING ANY WORK.
NO CONSTRUCTION WORK BEFORE BUILDING
CONTROL
APPROVAL AND STRUCTURAL ENGINEER
CONFIRMATION.
ANY DISCREPANCIES TO BE REPORTED TO
GRIDKUNE.
ALL DRAWINGS ARE TO BE READ IN
CONJUNCTION WITH
ALL RELEVANT DRAWINGS AND
SPECIFICATIONS.

Rev	Description	Date

PROJECT TITLE		
70, Beechfield Road, Haringey, London, N4 1PE		
Date	Project number	DRWAING NUMBER
21/09/2022	6167	EX - E002

DRAWING TITLE	
Existing Side Elevation 1	
CLIENT	
Mr Avigdor Junger	
Scale (@ A3)	Drawn by
1 : 100	Abraham D



 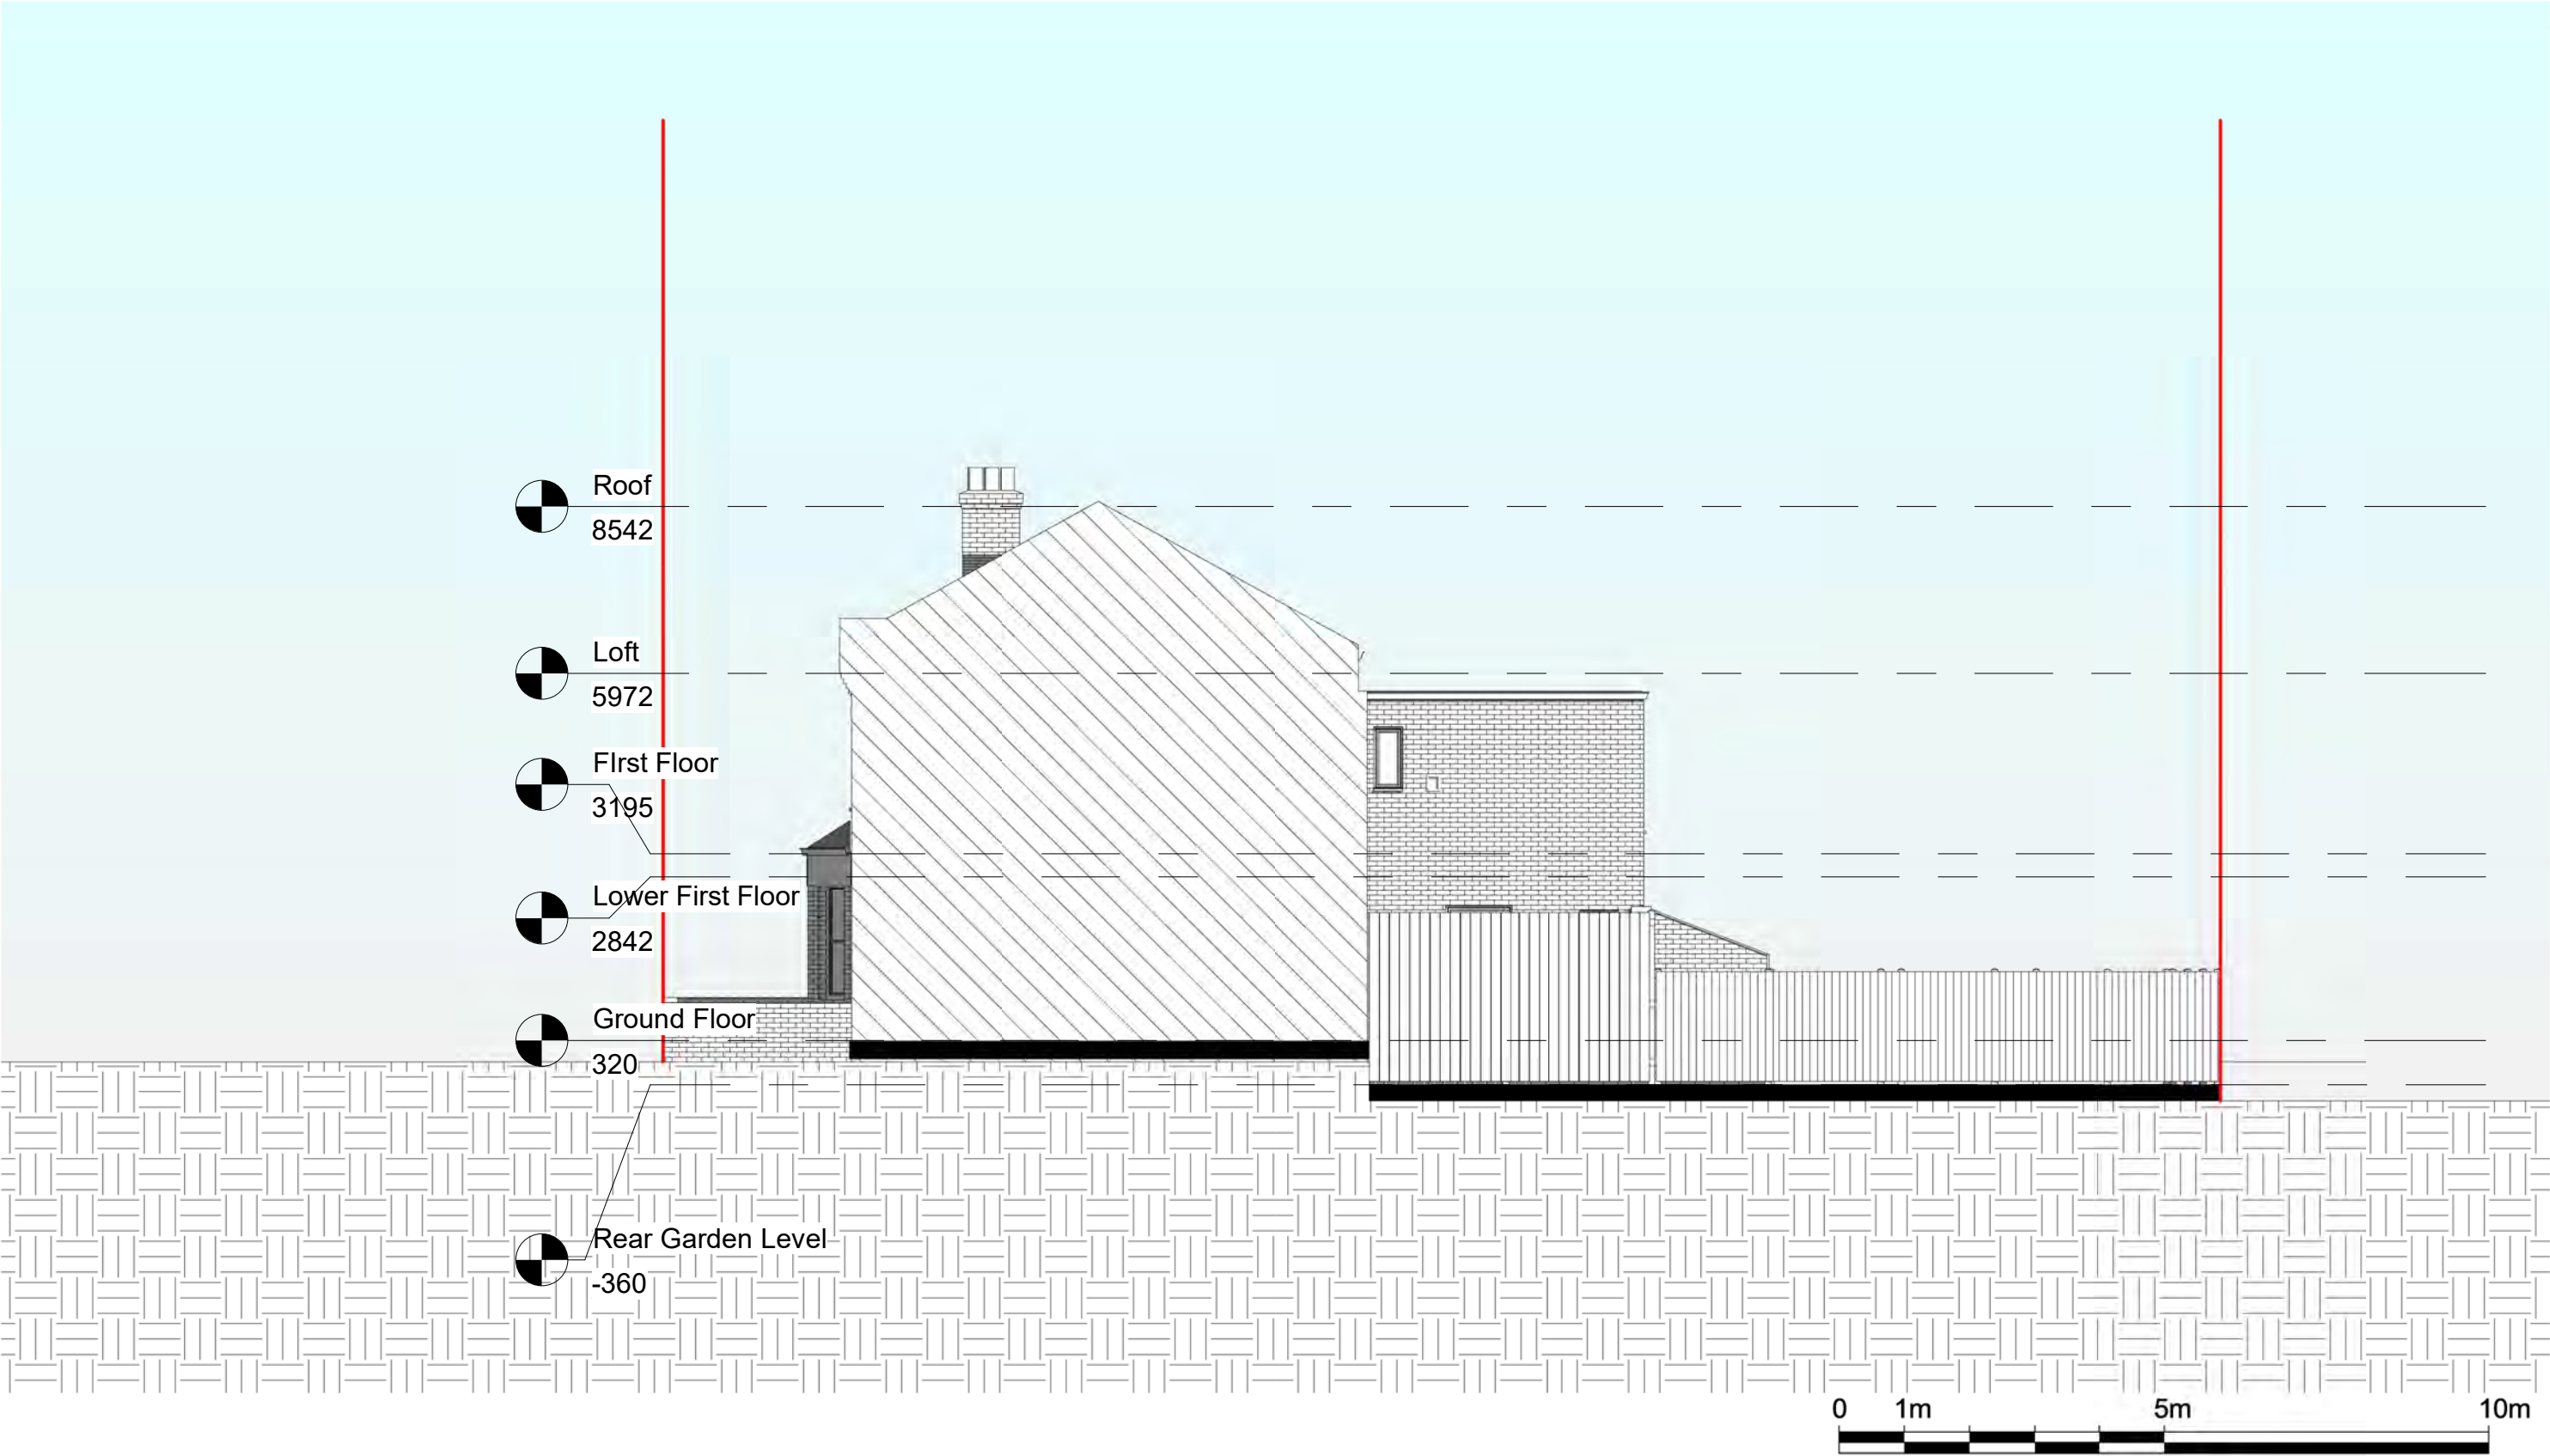

NOTES:
CONTRACTORS MUST VERIFY ALL DIMENSIONS AT THE SITE BEFORE COMENCING ANY WORK.
NO CONSTRUCTION WORK BEFORE BUILDING CONTROL APPROVAL AND STRUCTURAL ENGINEER CONFIRMATION.
ANY DISCREPANCIES TO BE REPORTED TO GRIDKUNE.
ALL DRAWINGS ARE TO BE READ IN CONJUNCTION WITH ALL RELEVANT DRAWINGS AND SPECIFICATIONS.

Rev	Description	Date

PROJECT TITLE		
70, Beechfield Road, Haringey, London, N4 1PE		
Date	Project number	DRWAING NUMBER
21/09/2022	6167	EX - E003


DRAWING TITLE	
Existing Side Elevation 2	
CLIENT	
Mr Avigdor Junger	
Scale (@ A3)	Drawn by
1 : 100	Abraham D







2 OS Map
1 : 1250

 

 Propoerty Boundry



1 Location Plan
1 : 200

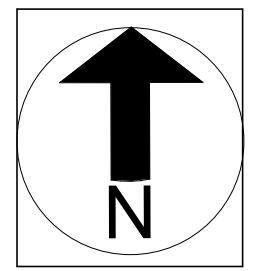 


NOTES:
CONTRACTORS MUST VERIFY ALL DIMENSIONS AT THE SITE BEFORE COMENCING ANY WORK.
NO CONSTRUCTION WORK BEFORE BUILDING CONTROL APPROVAL AND STRUCTURAL ENGINEER CONFIRMATION.
ANY DISCREPANCIES TO BE REPORTED TO GRIDKUNE.
ALL DRAWINGS ARE TO BE READ IN CONJUNCTION WITH ALL RELEVANT DRAWINGS AND SPECIFICATIONS.

Rev	Description	Date


PROJECT TITLE		
70, Beechfield Road, Haringey, London, N4 1PE		
Date	Project number	DRWAING NUMBER
21/09/2022	6167	EX - L001

DRAWING TITLE	
Existing Location Plan & OS Map	
CLIENT	
Mr Avigdor Junger	
Scale (@ A3)	Drawn by
As indicated	Abraham D



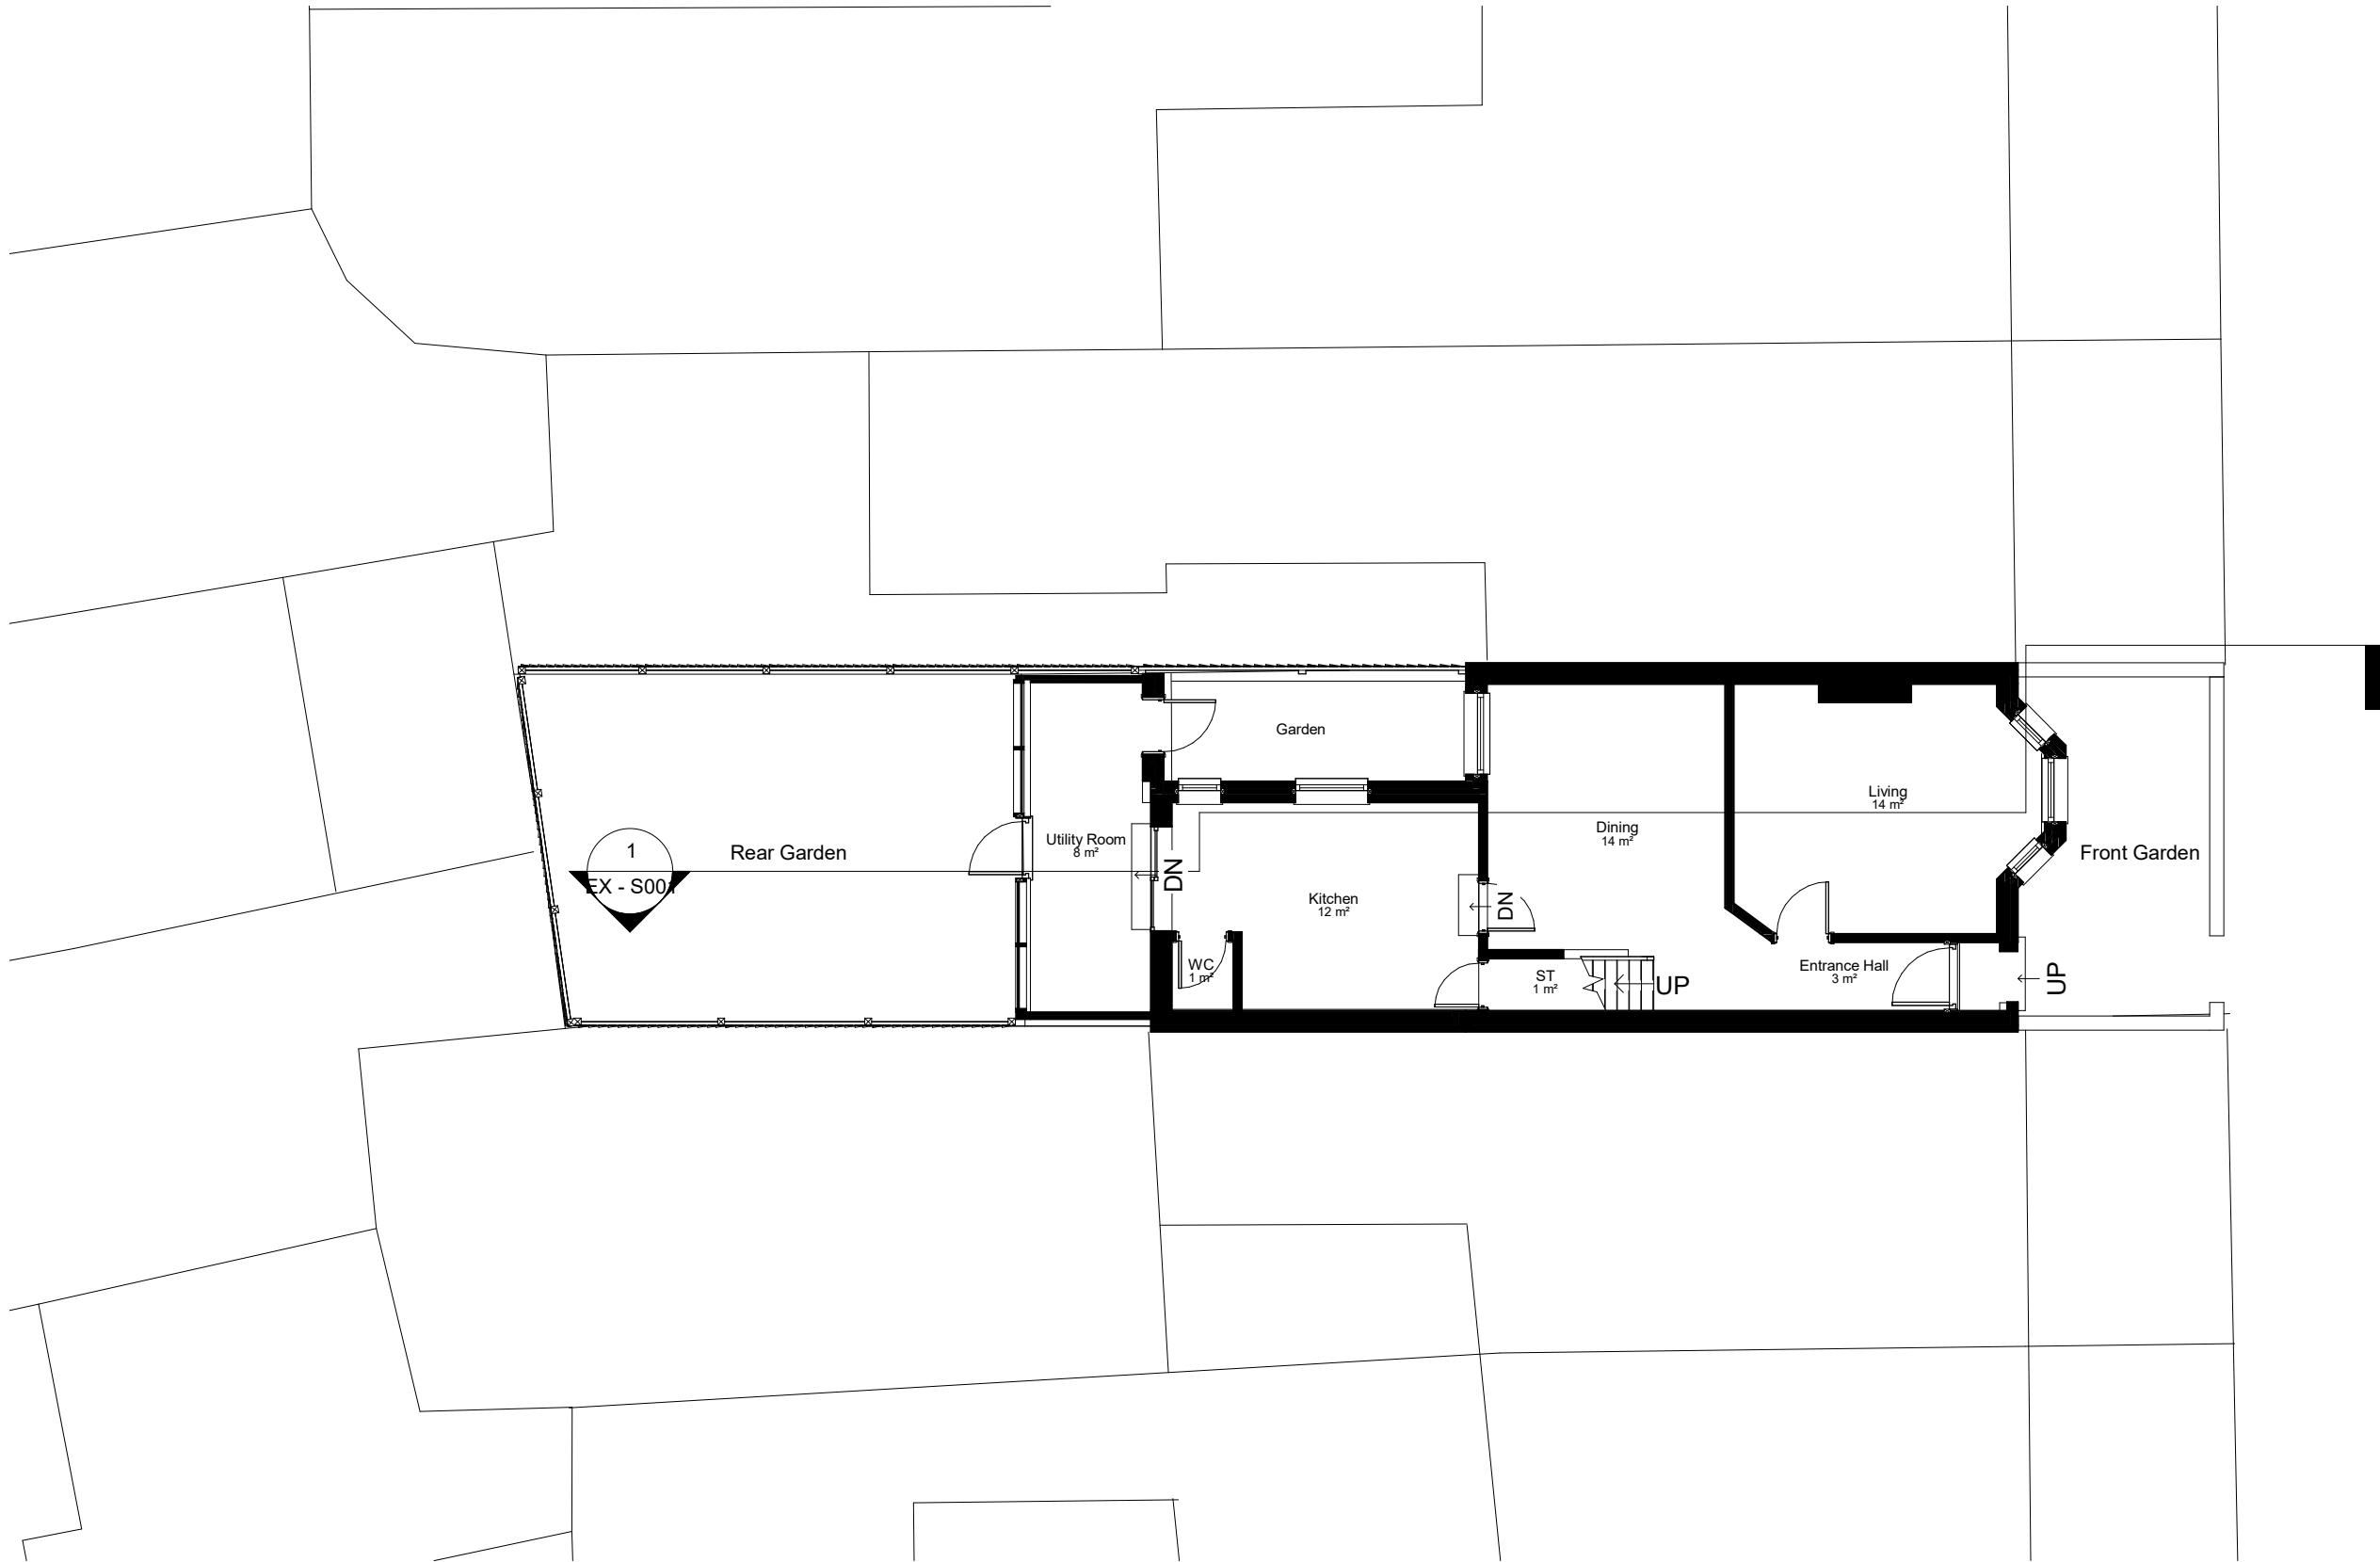

Beechfield Road

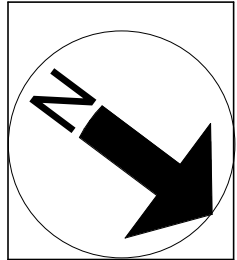



NOTES:
CONTRACTORS MUST VERIFY ALL DIMENSIONS AT THE SITE BEFORE COMENCING ANY WORK.
NO CONSTRUCTION WORK BEFORE BUILDING CONTROL APPROVAL AND STRUCTURAL ENGINEER CONFIRMATION.
ANY DISCREPANCIES TO BE REPORTED TO GRIDKUNE.
ALL DRAWINGS ARE TO BE READ IN CONJUNCTION WITH ALL RELEVANT DRAWINGS AND SPECIFICATIONS.

Rev	Description	Date

PROJECT TITLE		
70, Beechfield Road, Haringey, London, N4 1PE		
Date	Project number	DRWAING NUMBER
21/09/2022	6167	EX - P001

DRAWING TITLE	
Existing Ground Floor	
CLIENT	
Mr Avigdor Junger	
Scale (@ A3)	Drawn by
1 : 100	Abraham D



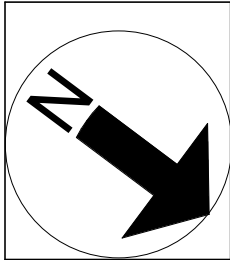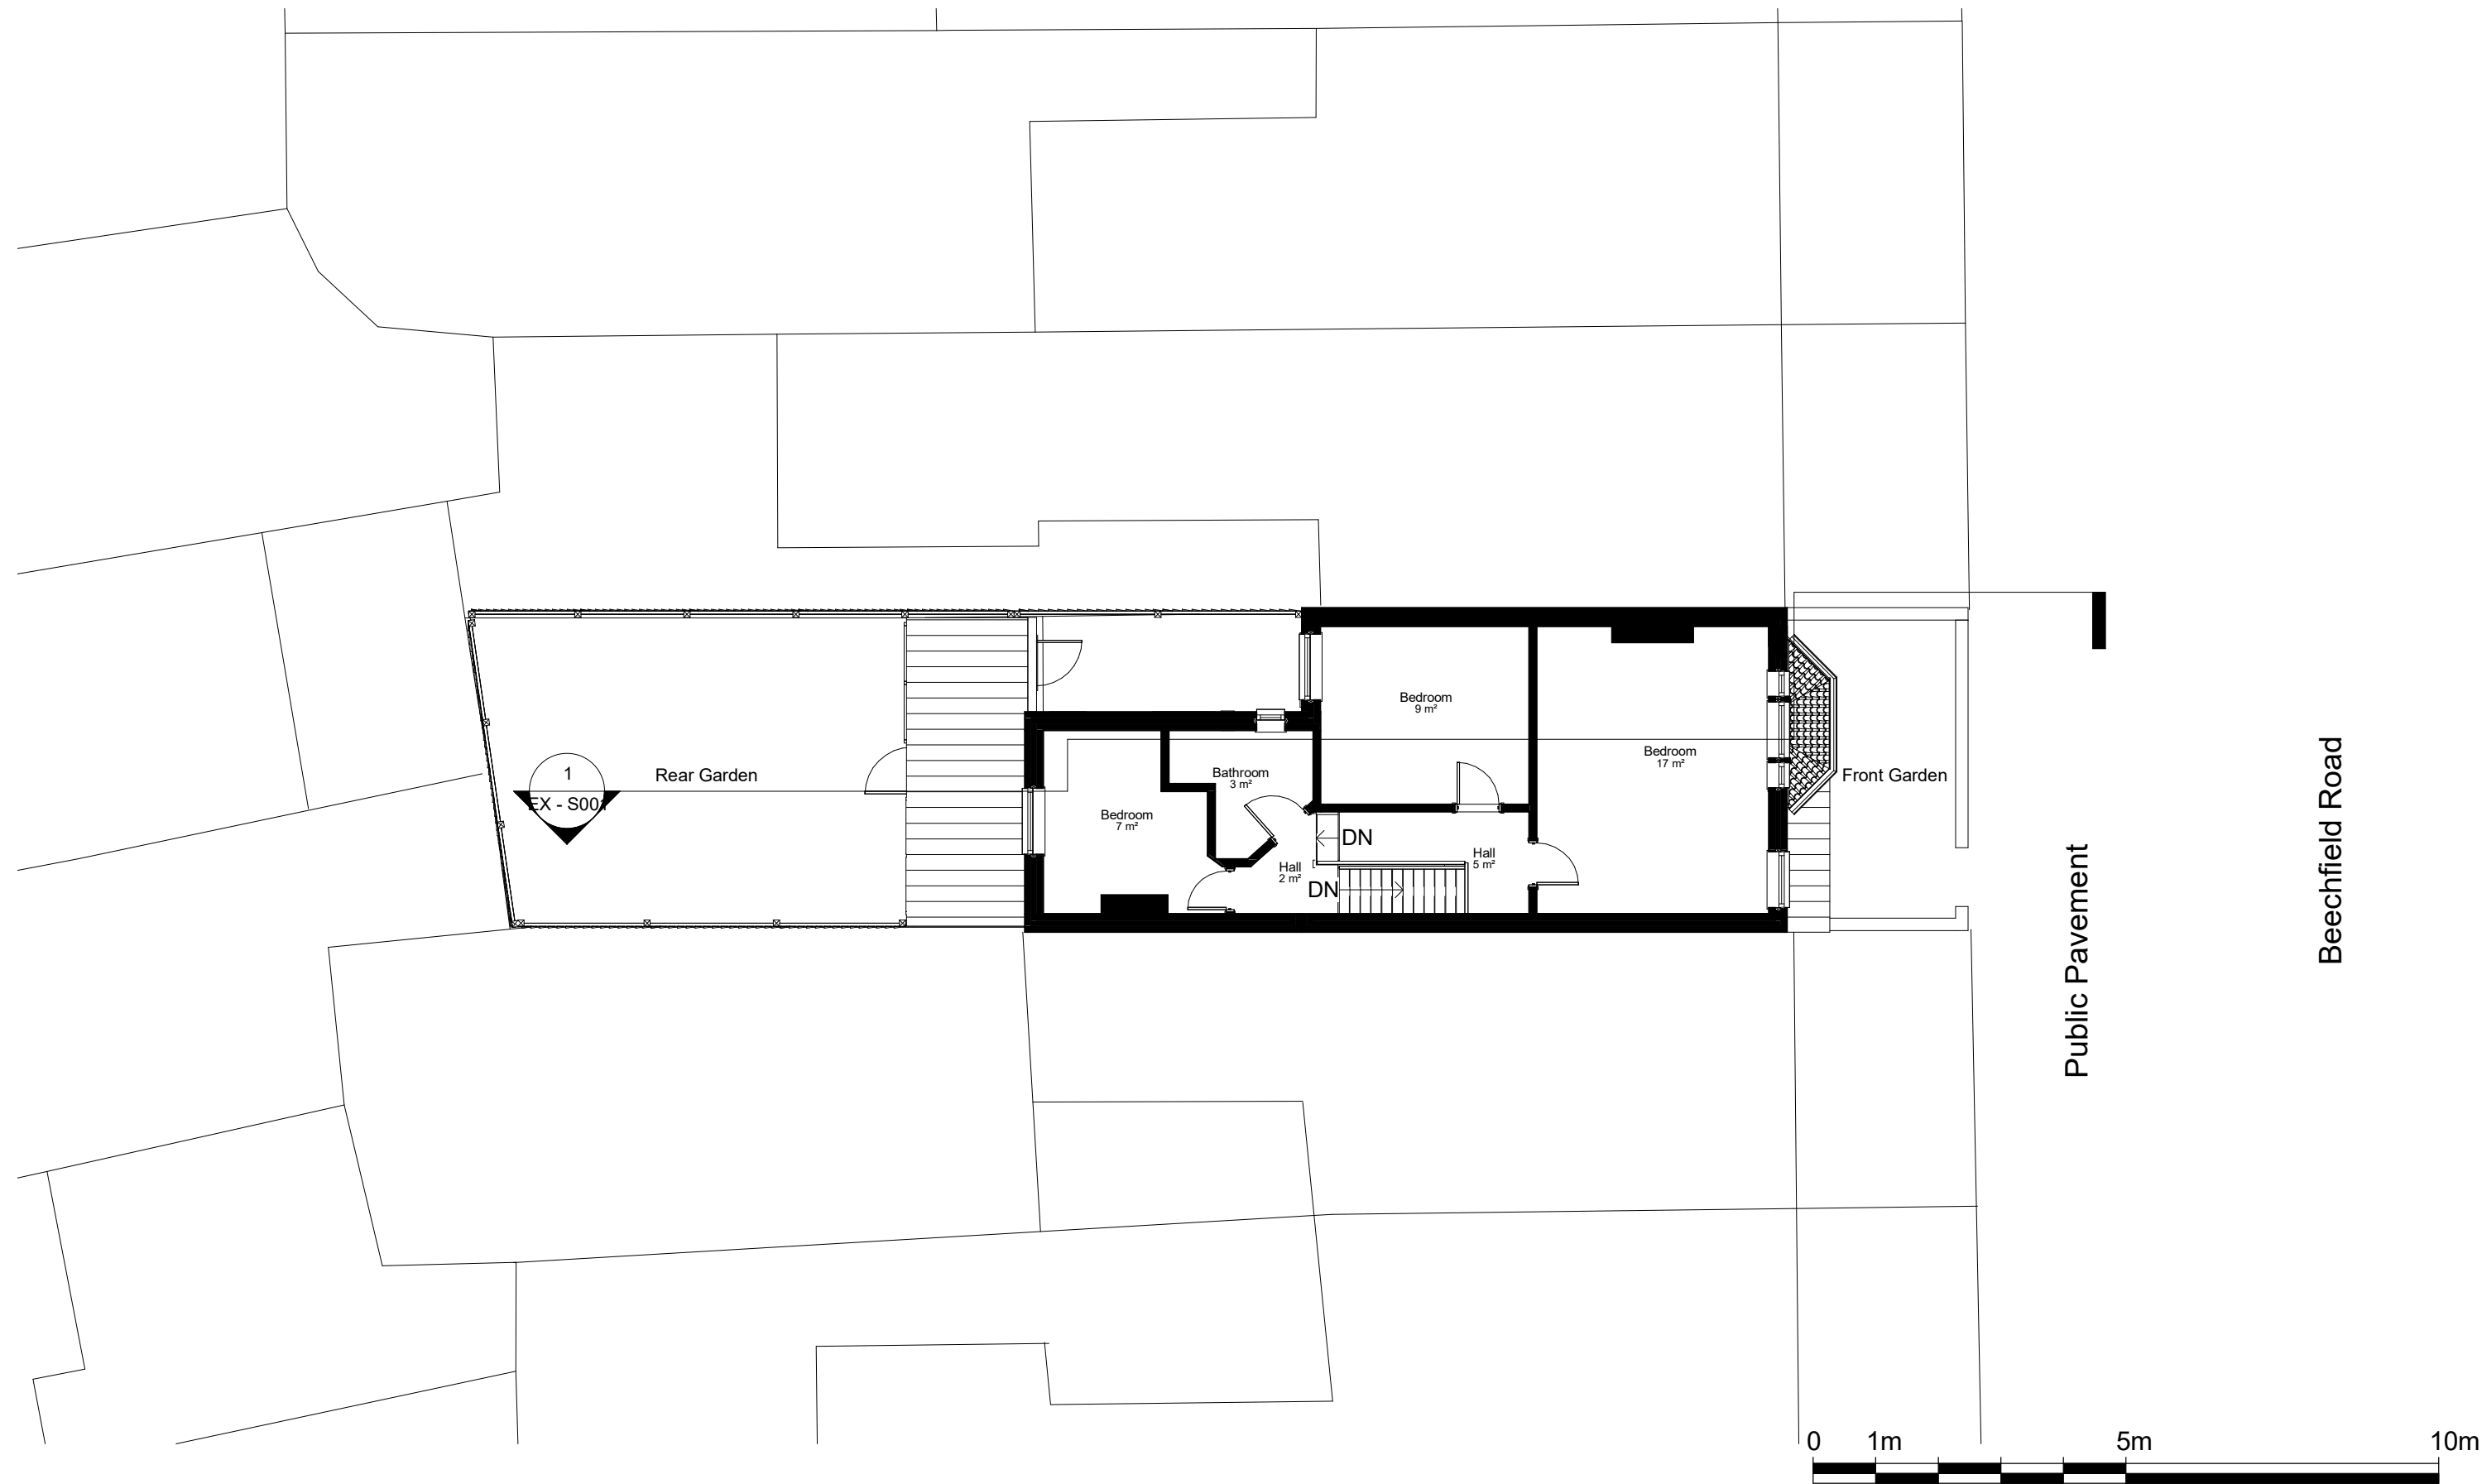

NOTES:
CONTRACTORS MUST VERIFY ALL DIMENSIONS
AT THE
SITE BEFORE COMENCING ANY WORK.

NO CONSTRUCTION WORK BEFORE BUILDING
CONTROL APPROVAL AND STRUCTURAL ENGINEER
CONFIRMATION.

ANY DISCREPANCIES TO BE REPORTED TO
GRIDKUNE.
ALL DRAWINGS ARE TO BE READ IN
CONJUNCTION WITH
ALL RELEVANT DRAWINGS AND
SPECIFICATIONS.

Rev	Description	Date

PROJECT TITLE

70, Beechfield Road, Haringey, London, N4 1PE

Date

21/09/2022

Project number

6167

DRWAING NUMBER

EX - P002

DRAWING TITLE

Existing First Floor

CLIENT

Mr Avigdor Junger


Scale (@ A3)


1 : 100

Drawn by

Abraham D



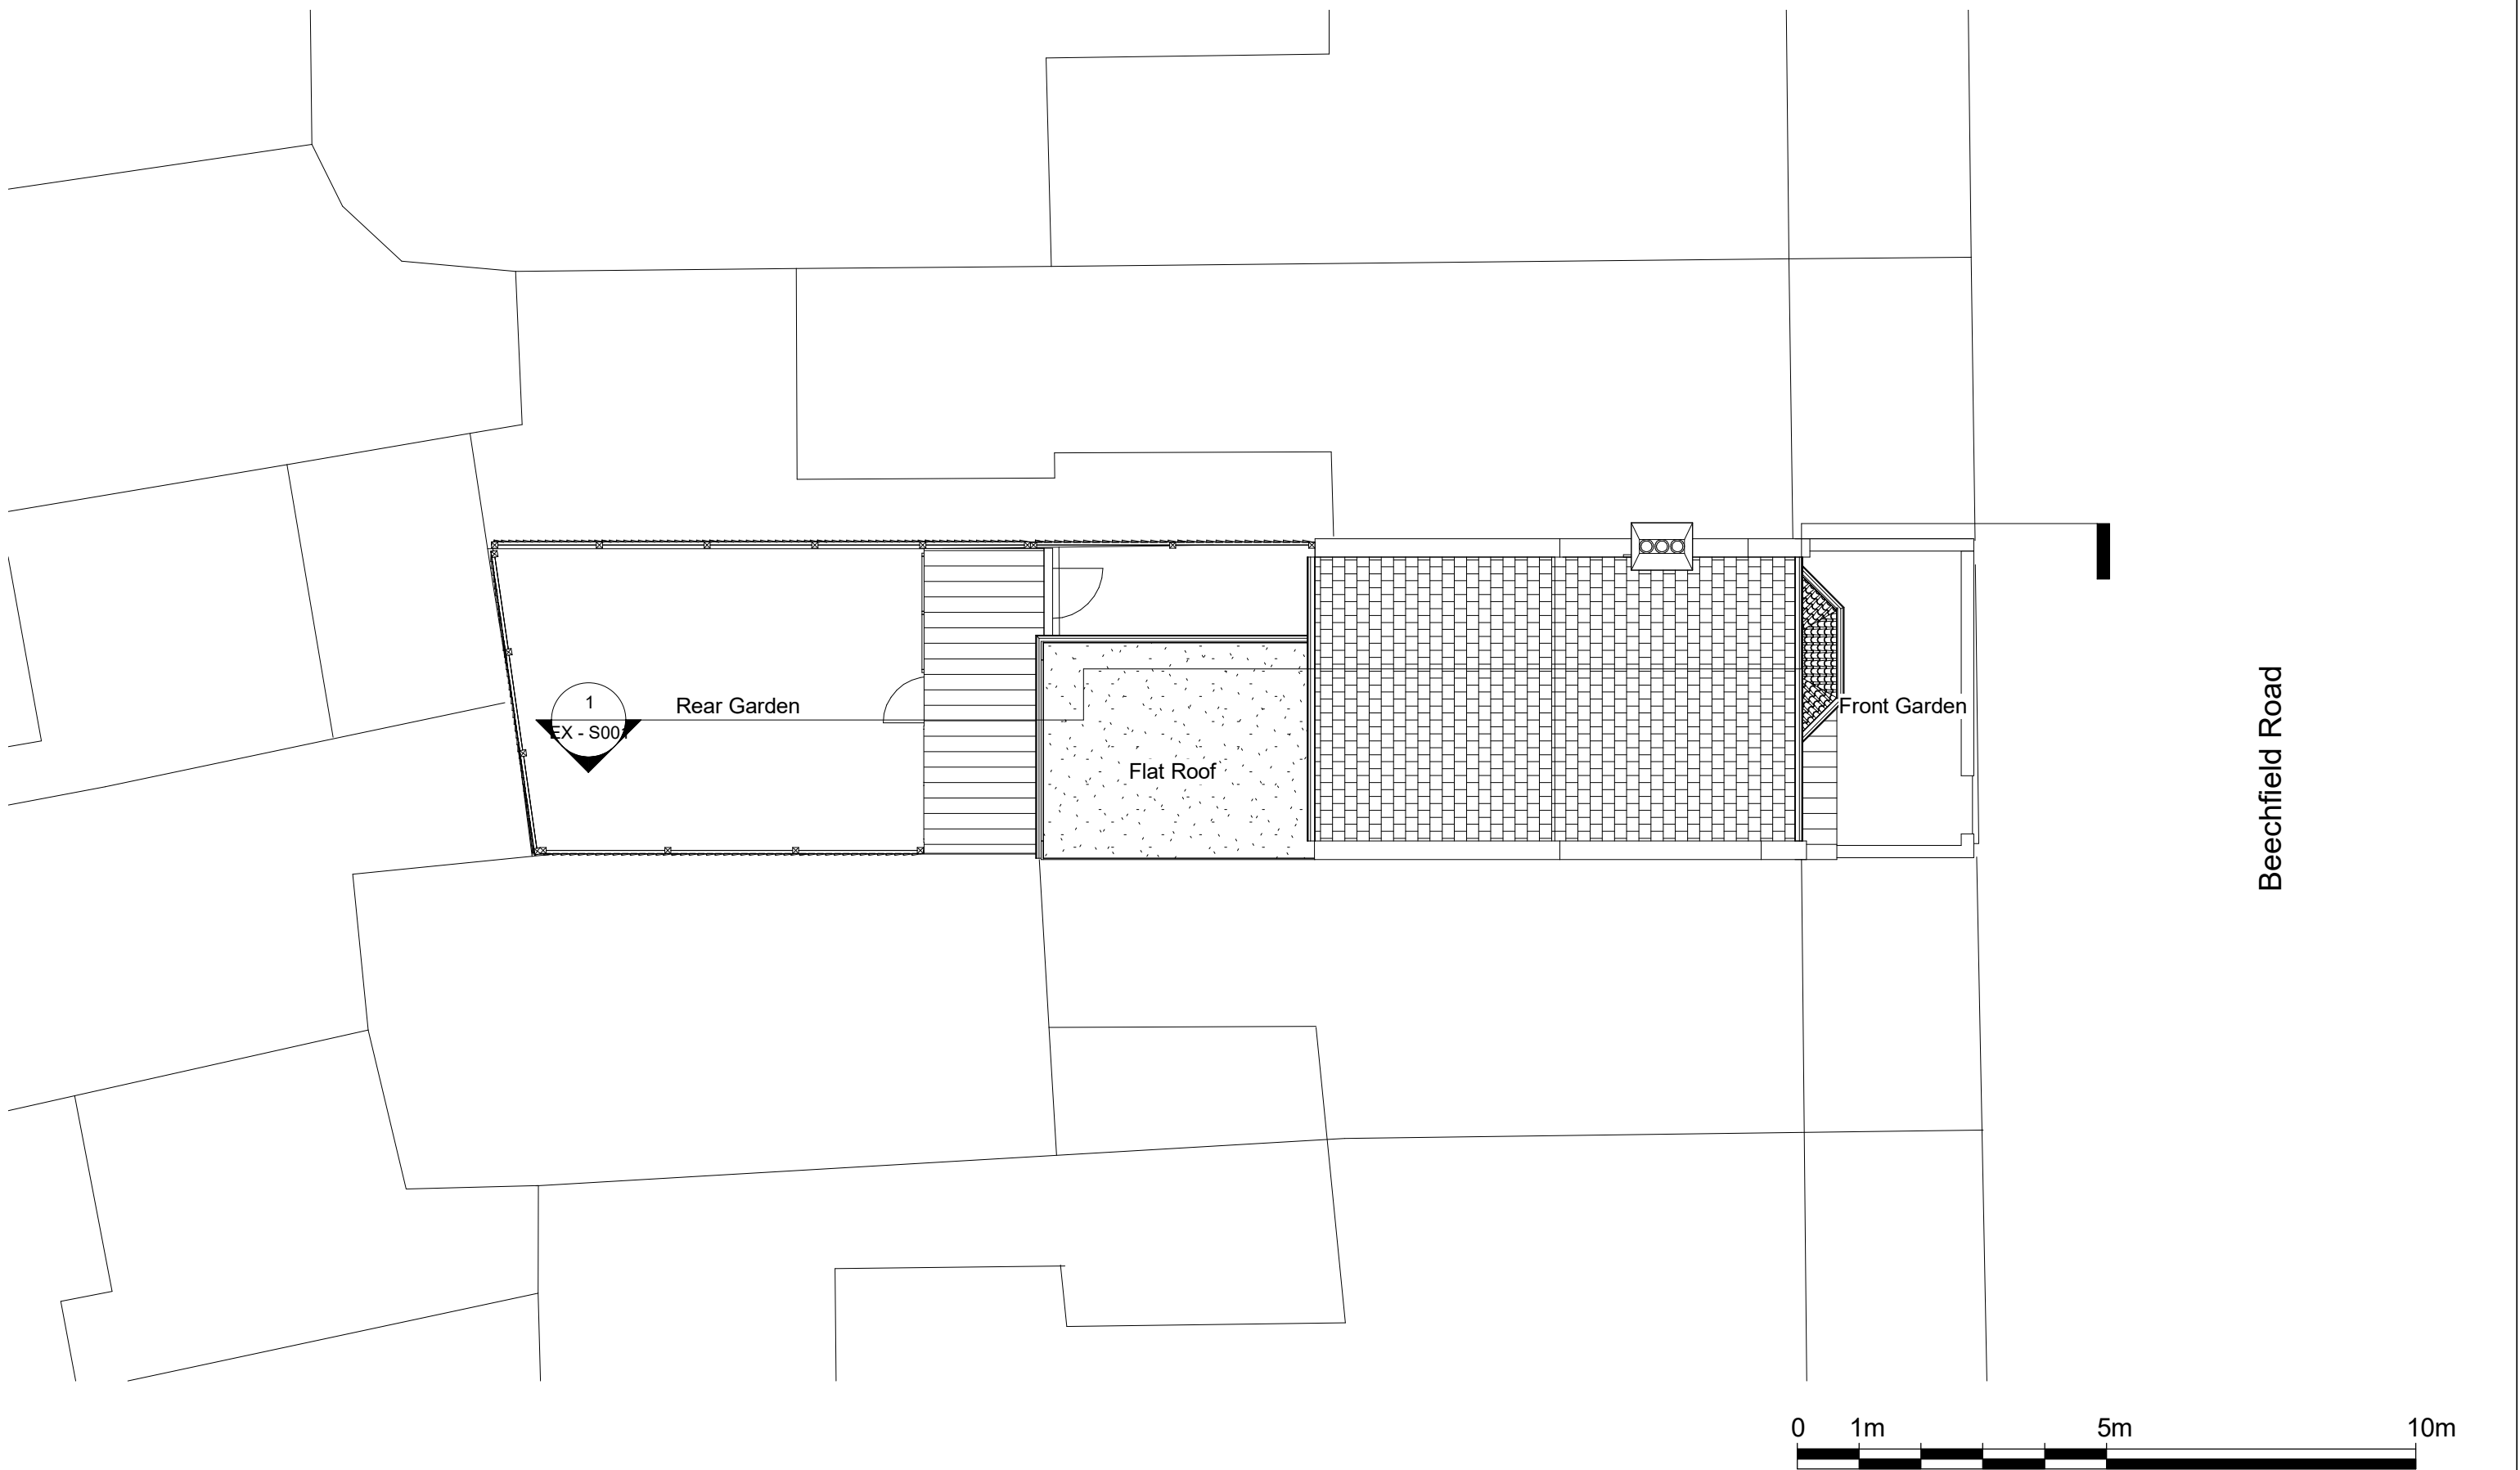

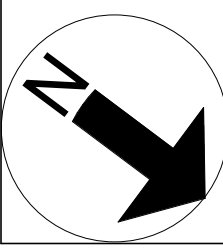

NOTES:
CONTRACTORS MUST VERIFY ALL DIMENSIONS AT THE SITE BEFORE COMENCING ANY WORK.

NO CONSTRUCTION WORK BEFORE BUILDING CONTROL APPROVAL AND STRUCTURAL ENGINEER CONFIRMATION.


ANY DISCREPANCIES TO BE REPORTED TO GRIDKUNE.
ALL DRAWINGS ARE TO BE READ IN CONJUNCTION WITH ALL RELEVANT DRAWINGS AND SPECIFICATIONS.

Rev	Description	Date

PROJECT TITLE			DRAWING TITLE	
70, Beechfield Road, Haringey, London, N4 1PE			Existing Roof Plan	
			CLIENT	
Date 21/09/2022			Mr Avigdor Junger	
Project number 6167			Scale (@ A3) 1 : 100	
DRWAING NUMBER EX - P003			Drawn by Abraham D	



PLANNING SERVICES

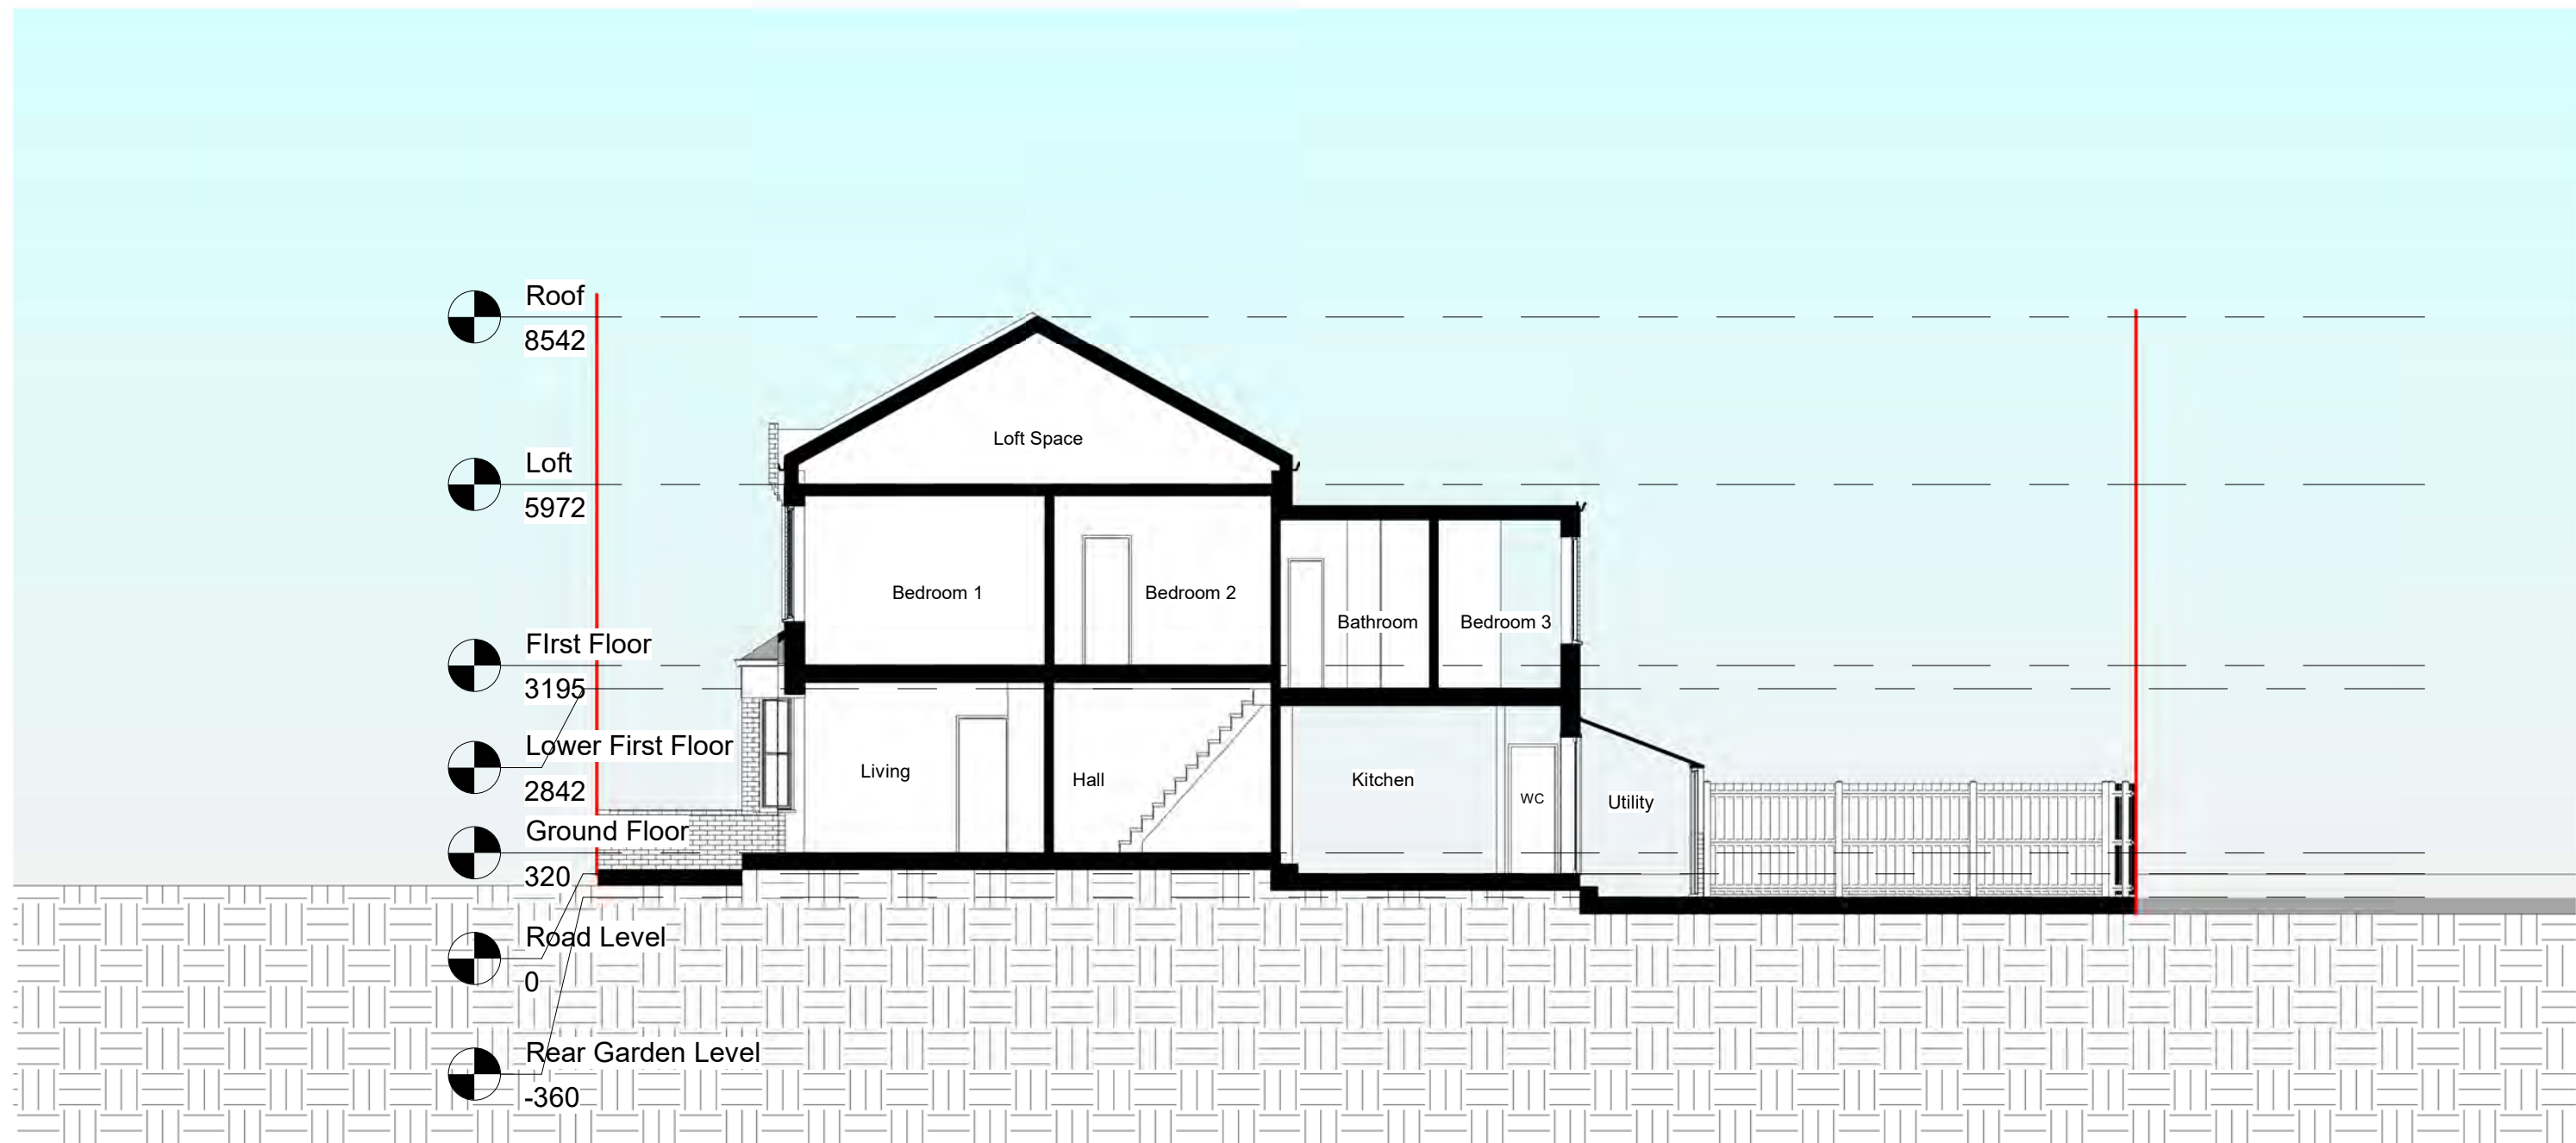

NOTES:
CONTRACTORS MUST VERIFY ALL DIMENSIONS AT THE SITE BEFORE COMMENCING ANY WORK.
NO CONSTRUCTION WORK BEFORE BUILDING CONTROL APPROVAL AND STRUCTURAL ENGINEER CONFIRMATION.
ANY DISCREPANCIES TO BE REPORTED TO GRIDKUNE.
ALL DRAWINGS ARE TO BE READ IN CONJUNCTION WITH ALL RELEVANT DRAWINGS AND SPECIFICATIONS.

Rev	Description	Date

PROJECT TITLE		
70, Beechfield Road, Haringey, London, N4 1PE		
Date	Project number	DRWAING NUMBER
21/09/2022	6167	EX - S001

DRAWING TITLE	
Existing Section AA	
CLIENT	
Mr Avigdor Junger	
Scale (@ A3)	Drawn by
1 : 100	Abraham D

