


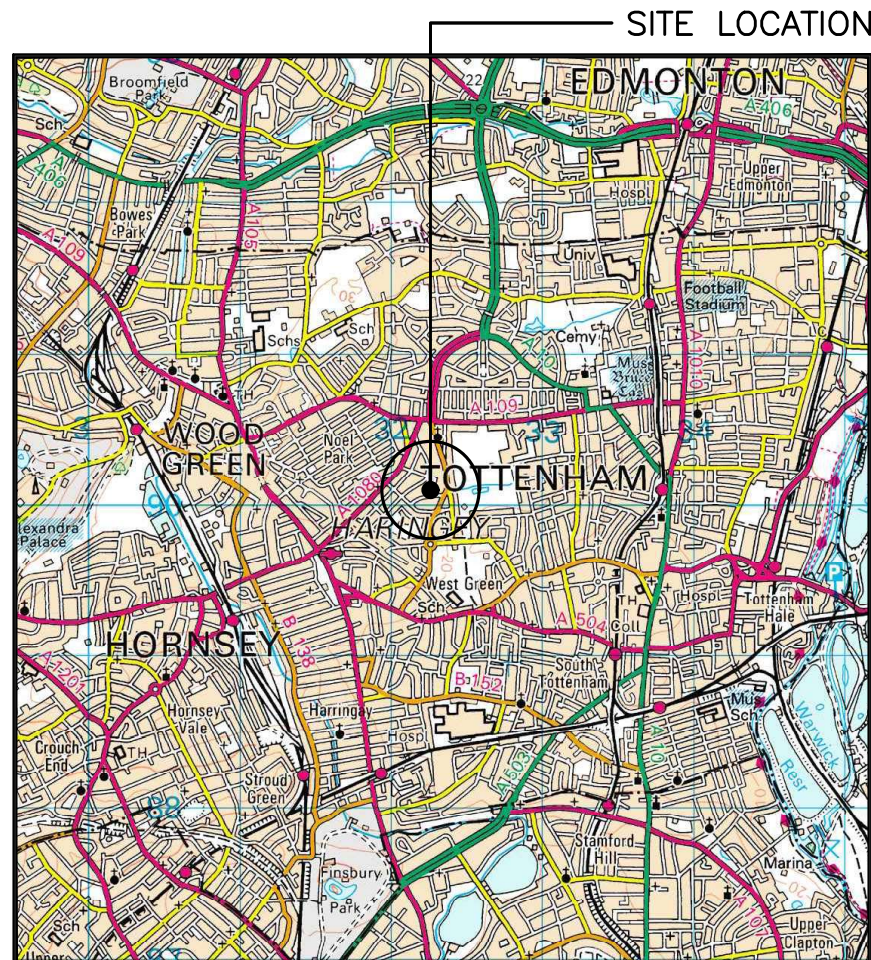


0 500 1000 1500 2000 2500m
1:50000

SITE LOCATION (Scale 1:50000)


Ordnance Survey map extract
based upon Landranger map series
with the permission of the controller of
Her Majesty's Stationery Office
Licence No. 100035093
Crown copyright.



SITE PHOTOGRAPH

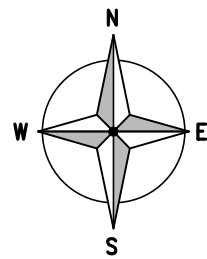

← = Access Route
← = Directions to Site

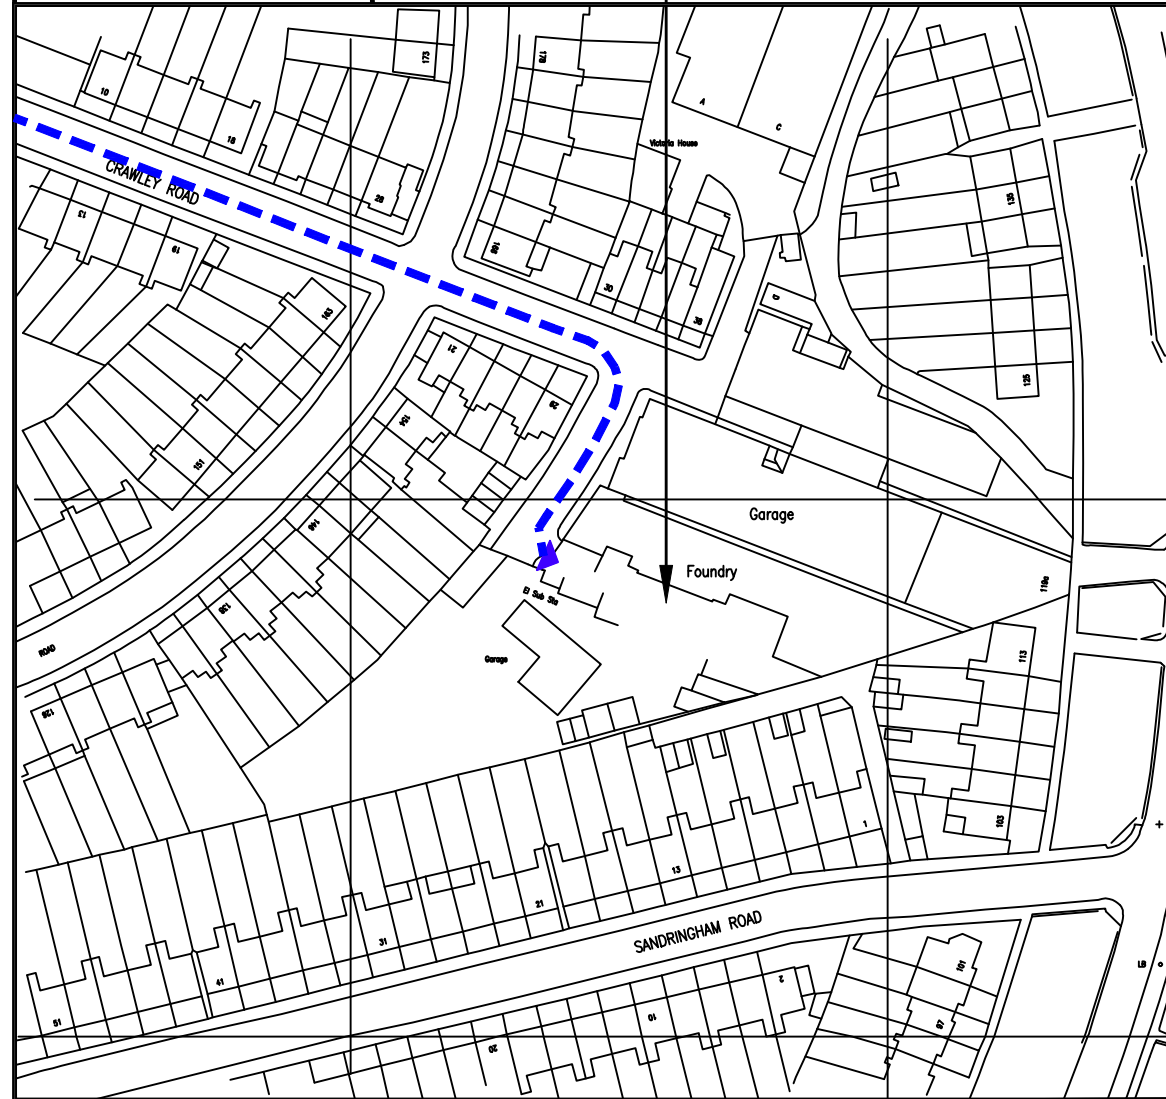

DETAILED SITE LOCATION (Scale 1:1250)

Based upon Ordnance Survey map extract
with the permission of the Controller of
Her Majesty's Stationery Office.
Crown copyright.
Licence No. 100035093

0 12.5 25 37.5 50 62.5m
1:1250

ALL DIMENSIONS ARE IN mm UNLESS NOTED OTHERWISE

N.G.R. E: 532260 N: 190077

DIRECTIONS TO SITE:
HEADING SOUTH ON THE M11, AT THE END OF THE
MOTORWAY MERGE ONTO THE A406 (NORTH CIRCULAR
ROAD). CONTINUE FOR APPROX 6 MILES AND THE AT THE
ROUNDBOUT, TAKE THE FIRST EXIT ONTO THE A10
(GREAT CAMBRIDGE ROAD). AFTER 1 MILE, TURN RIGHT
ONTO A1080 (THE ROUNDWAY). AFTER ½ MILE TURN RIGHT
ONTO LORDSHIP LANE AND THEN TAKE A LEFT ONTO
A1080 (WESTBURY AVENUE). TAKE THE SECOND LEFT
ONTO CRAWLEY ROAD AND THE SITE IS LOCATED AT THE
END OF THE ROAD ON THE LEFT HAND SIDE.

NOTES:

A	Issued for Approval	SPD	HK	19.08.22
REV	MODIFICATION	BY	CH	DATE



ERICSSON Telelink Infra Services
Address: Station Road,
Woolhampton, Reading,
RG7 5SE, UK
email: office-uk@telelink.com


vodafone


CTIL - BEACON UPGRADE

Cell Name		Opt.
BARBER WILSONS & CO LTD		A
Cell ID No		
CORNERSTONE	VMO2	VF
14351831	043440	00969_39

Site Address / Contact Details	
BARBER WILSONS & CO LTD CRAWLEY ROAD / WESTBURY AVENUE WOOD GREEN N22 6AH	

Drawing Title:		SITE LOCATION MAPS	
Purpose of issue:		PLANNING	Dwg Rev:
Drawing Number:		100	A
Surveyed By:	MS	Original Sheet Size:	A3
Drawn:	SPD	Date:	19.08.22
Checked:	HK	Date:	19.08.22
		A	

The drawings comply with VF Non-Standard ICNIRP guidelines.
Designed in accordance with Cornerstone documents: SDN0009.

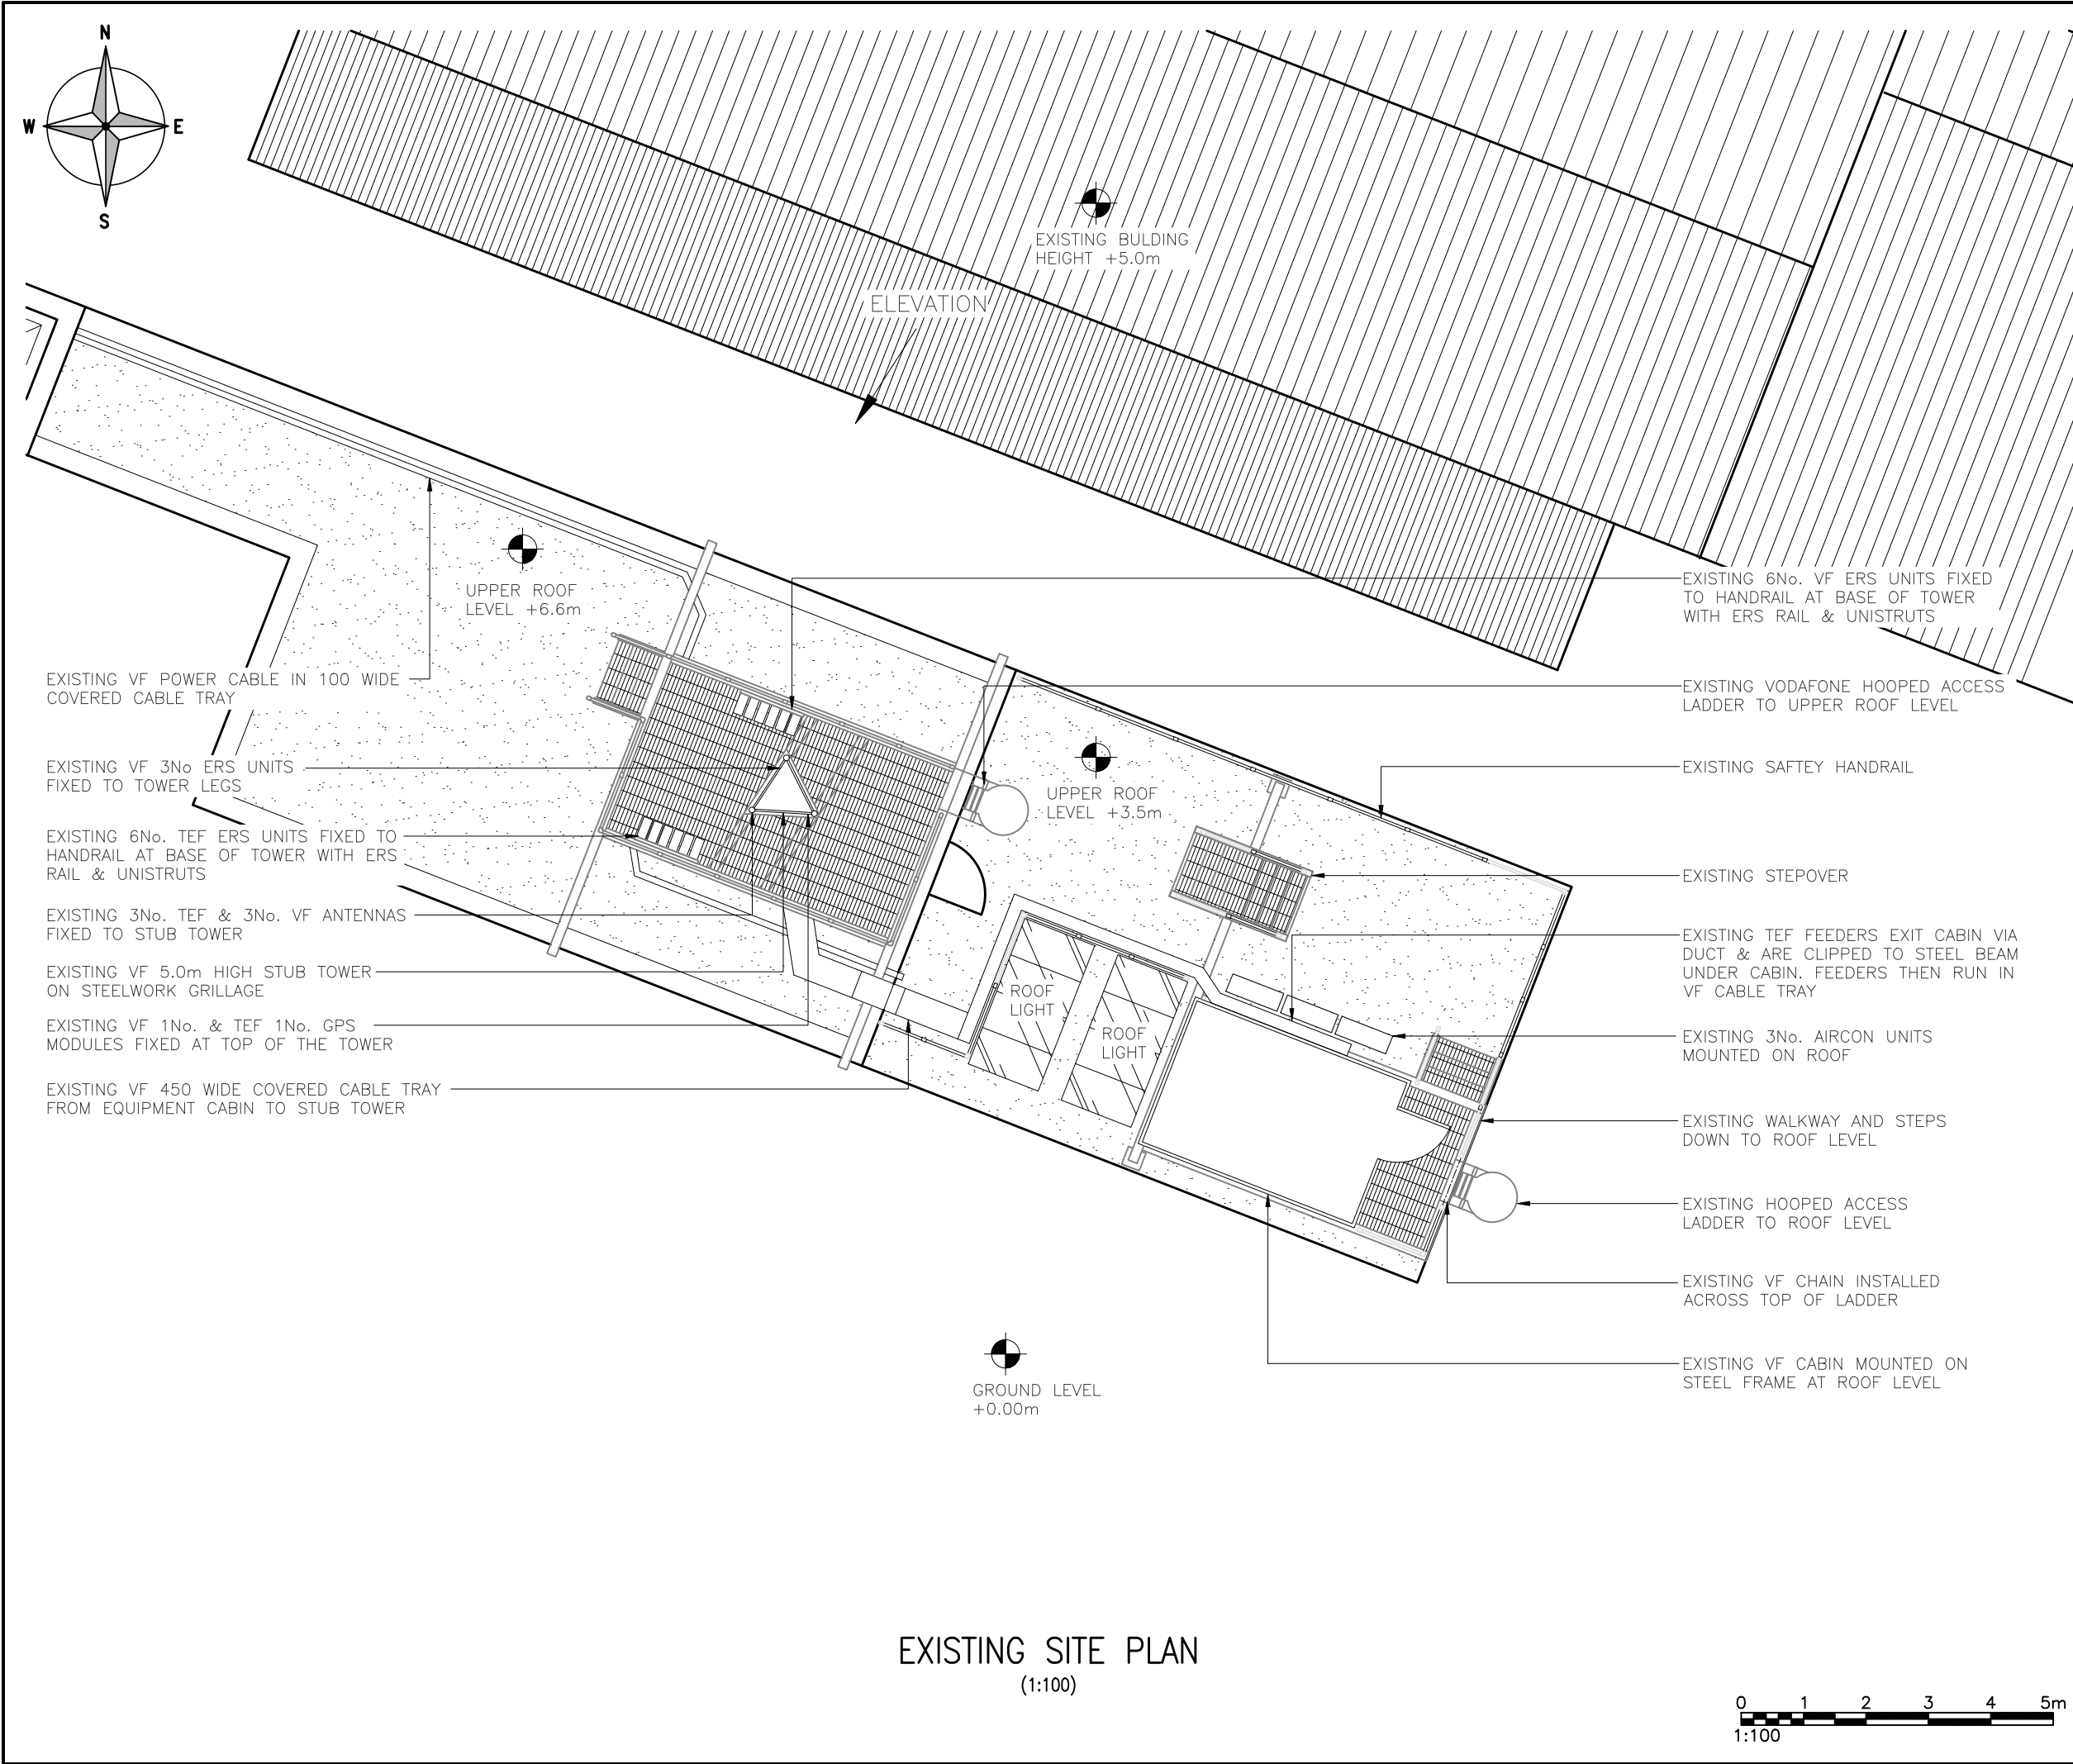

ALL DIMENSIONS ARE IN mm UNLESS NOTED OTHERWISE

N.G.R.

E: 532260

N: 190077

NOTES:

A	Issued for Approval	SPD	HK	19.08.22
REV	MODIFICATION	BY	CH	DATE



ERICSSON


Telelink Infra Services
Address: Station Road,
Woolhampton, Reading,
RG7 5SE, UK
email: office-uk@telelink.com



vodafone

CTIL - BEACON UPGRADE

Cell Name		Opt.
BARBER WILSONS & CO LTD		A
Cell ID No		
CORNERSTONE	VMO2	VF
14351831	043440	00969_39
Site Address / Contact Details		
BARBER WILSONS & CO LTD CRAWLEY ROAD / WESTBURY AVENUE WOOD GREEN N22 6AH		
Drawing Title: EXISTING SITE PLAN		
Purpose of issue: PLANNING		Dwg Rev:
Drawing Number: 200		A
Surveyed By: MS	Original Sheet Size: A3	Pack Issue:
Drawn: SPD	Date: 19.08.22	Checked: HK
	Date: 19.08.22	A

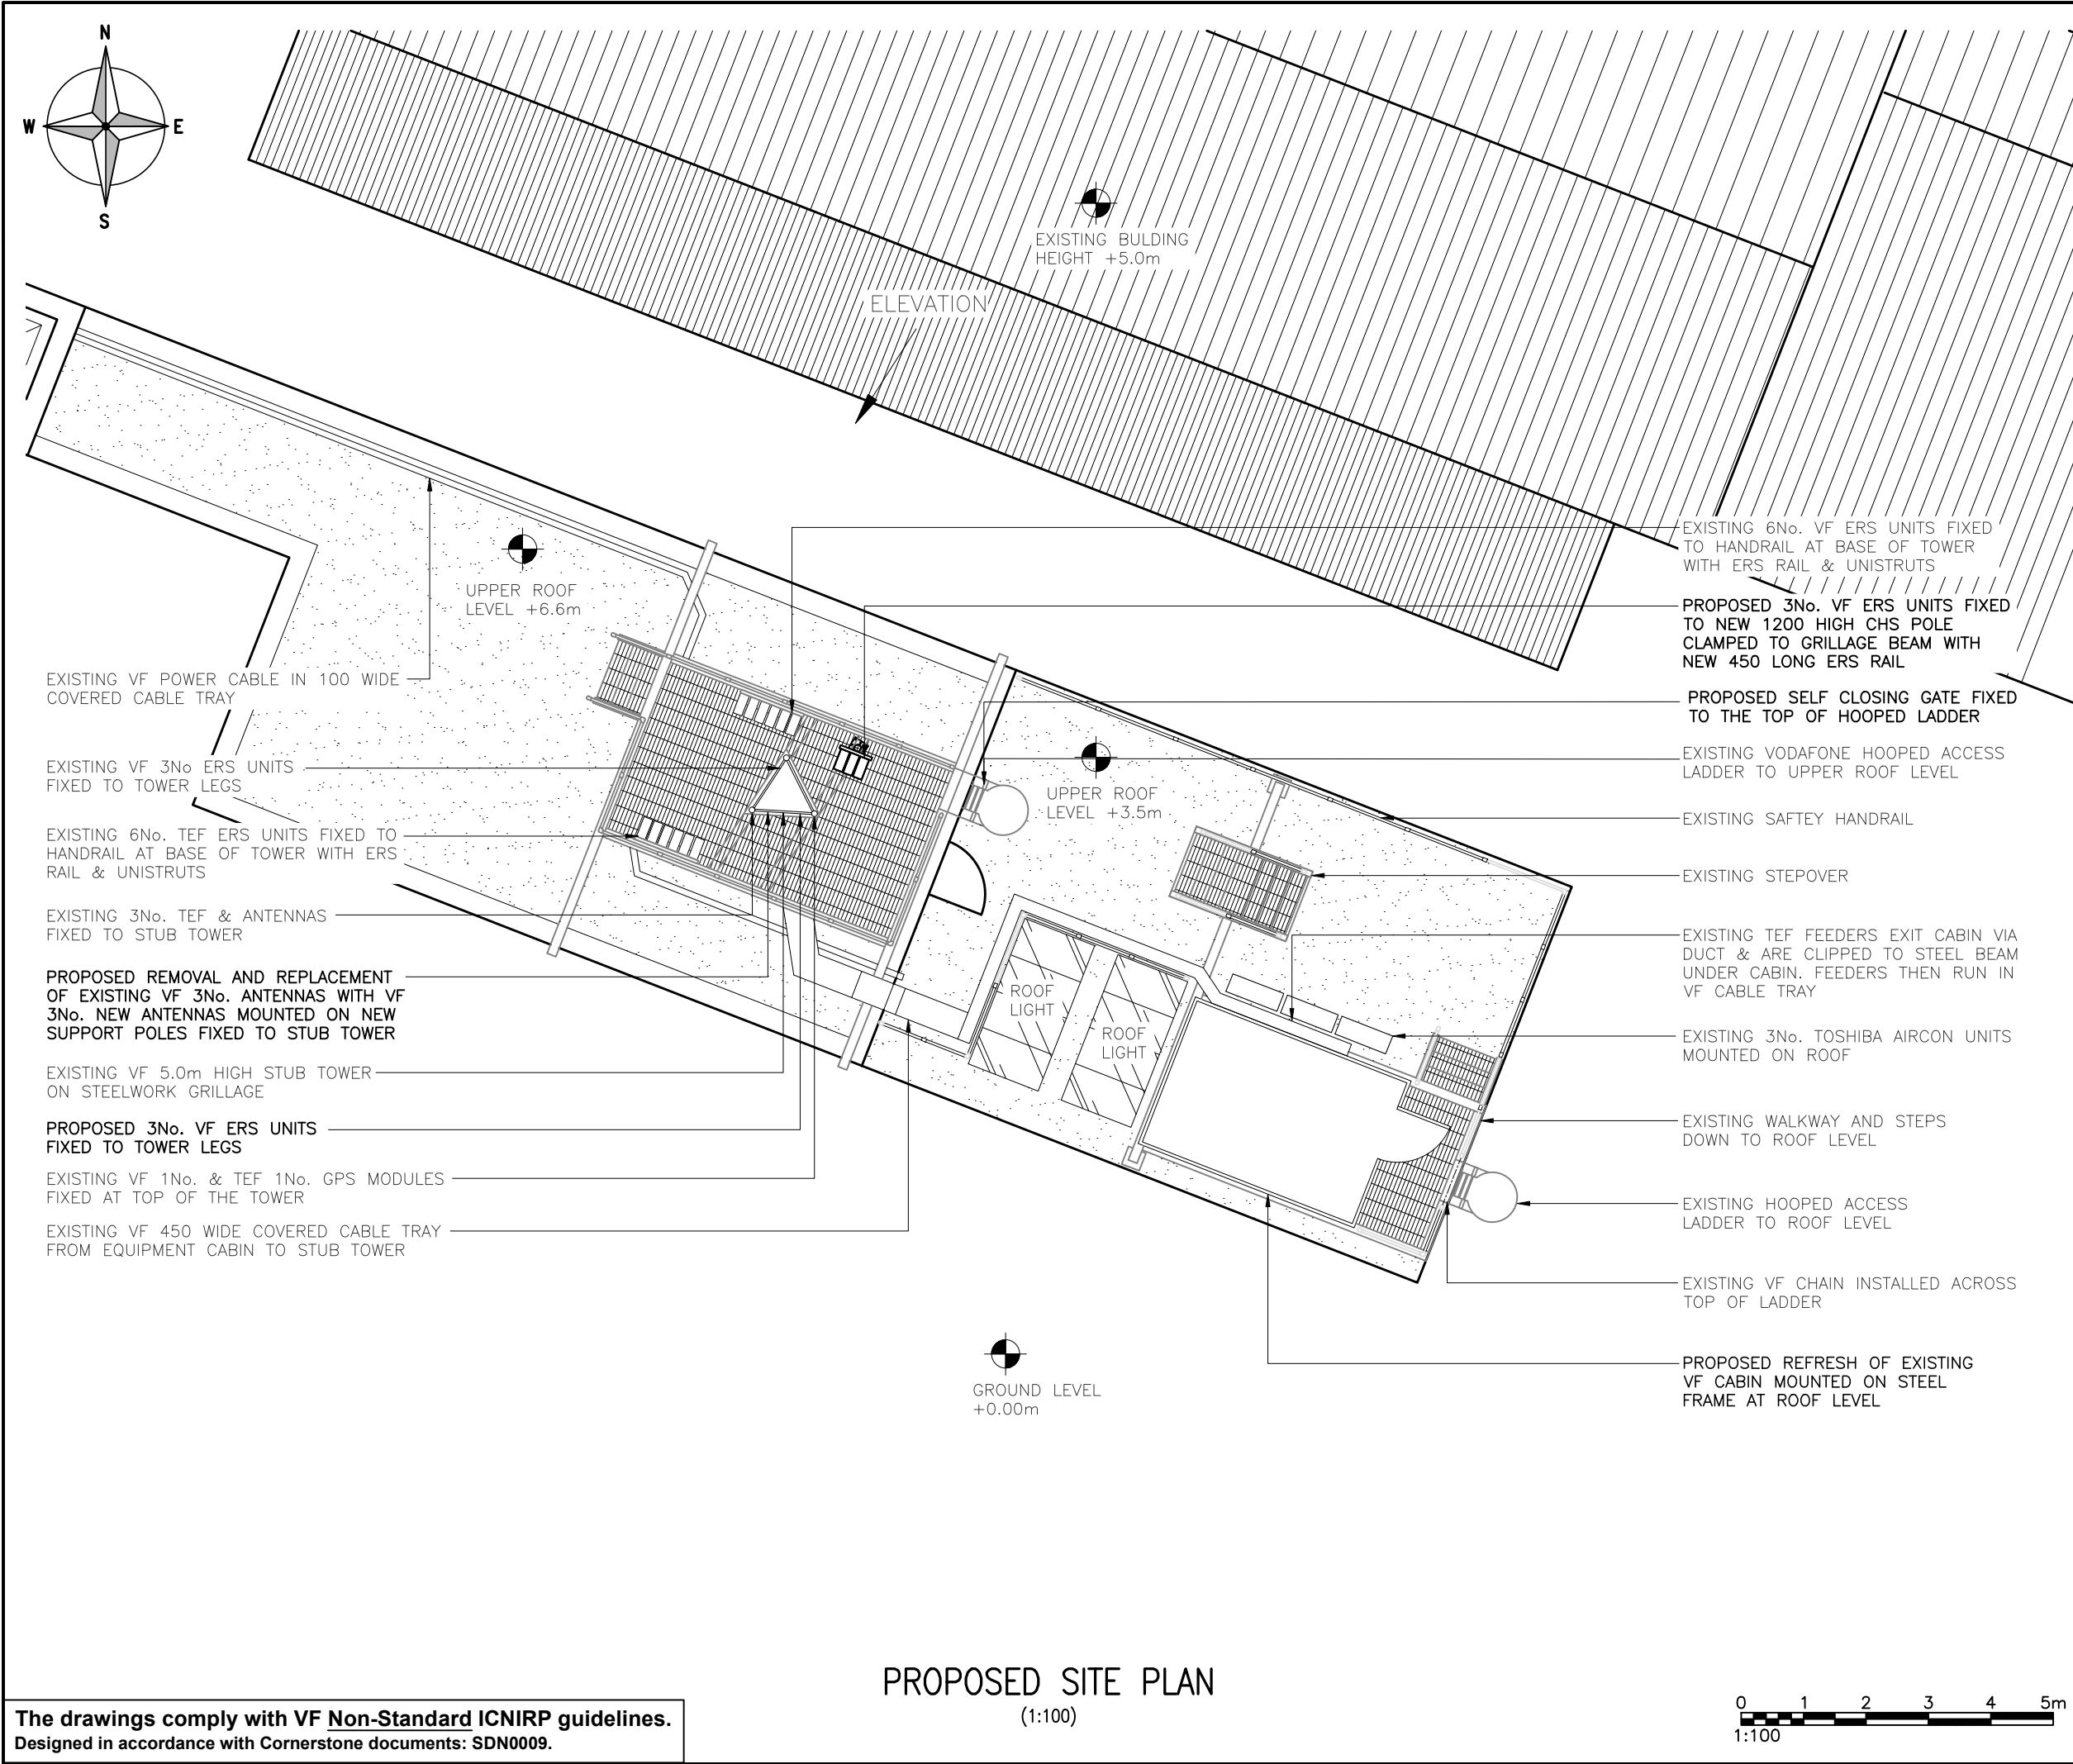

ALL DIMENSIONS ARE IN mm UNLESS NOTED OTHERWISE

N.G.R.

E: 532260

N: 190077

NOTES:

A	Issued for Approval	SPD	HK	19.08.22
REV	MODIFICATION	BY	CH	DATE



ERICSSON


Telelink Infra Services
Address: Station Road,
Woolhampton, Reading,
RG7 5SE, UK
email: office-uk@telelink.com


vodafone
CTIL - BEACON UPGRADE

Cell Name		Opt.
BARBER WILSONS & CO LTD		A
Cell ID No		
CORNERSTONE	VMO2	VF
14351831	043440	00969_39
Site Address / Contact Details		
BARBER WILSONS & CO LTD CRAWLEY ROAD / WESTBURY AVENUE WOOD GREEN N22 6AH		
Drawing Title: PROPOSED SITE PLAN		
Purpose of issue: PLANNING		Dwg Rev:
Drawing Number: 201		A
Surveyed By: MS	Original Sheet Size: A3	Pack Issue:
Drawn: SPD	Date: 19.08.22	Checked: HK
	Date: 19.08.22	A

The drawings comply with VF Non-Standard ICNIRP guidelines.
Designed in accordance with Cornerstone documents: SDN0009.


PROPOSED SITE PLAN
(1:100)

 

TOP OF EXISTING ANTENNAS +12.5m A.G.L



U/S OF EXISTING ANTENNAS +10.5m A.G.L

 

EXISTING STEPOVER


EXISTING SAFTEY HANDRAIL

EXISTING VF CABIN MOUNTED ON
STEEL FRAME AT ROOF LEVEL

UPPER ROOF
+6.6m A.G.L

UPPER ROOF
+3.5m A.G.L

G.L

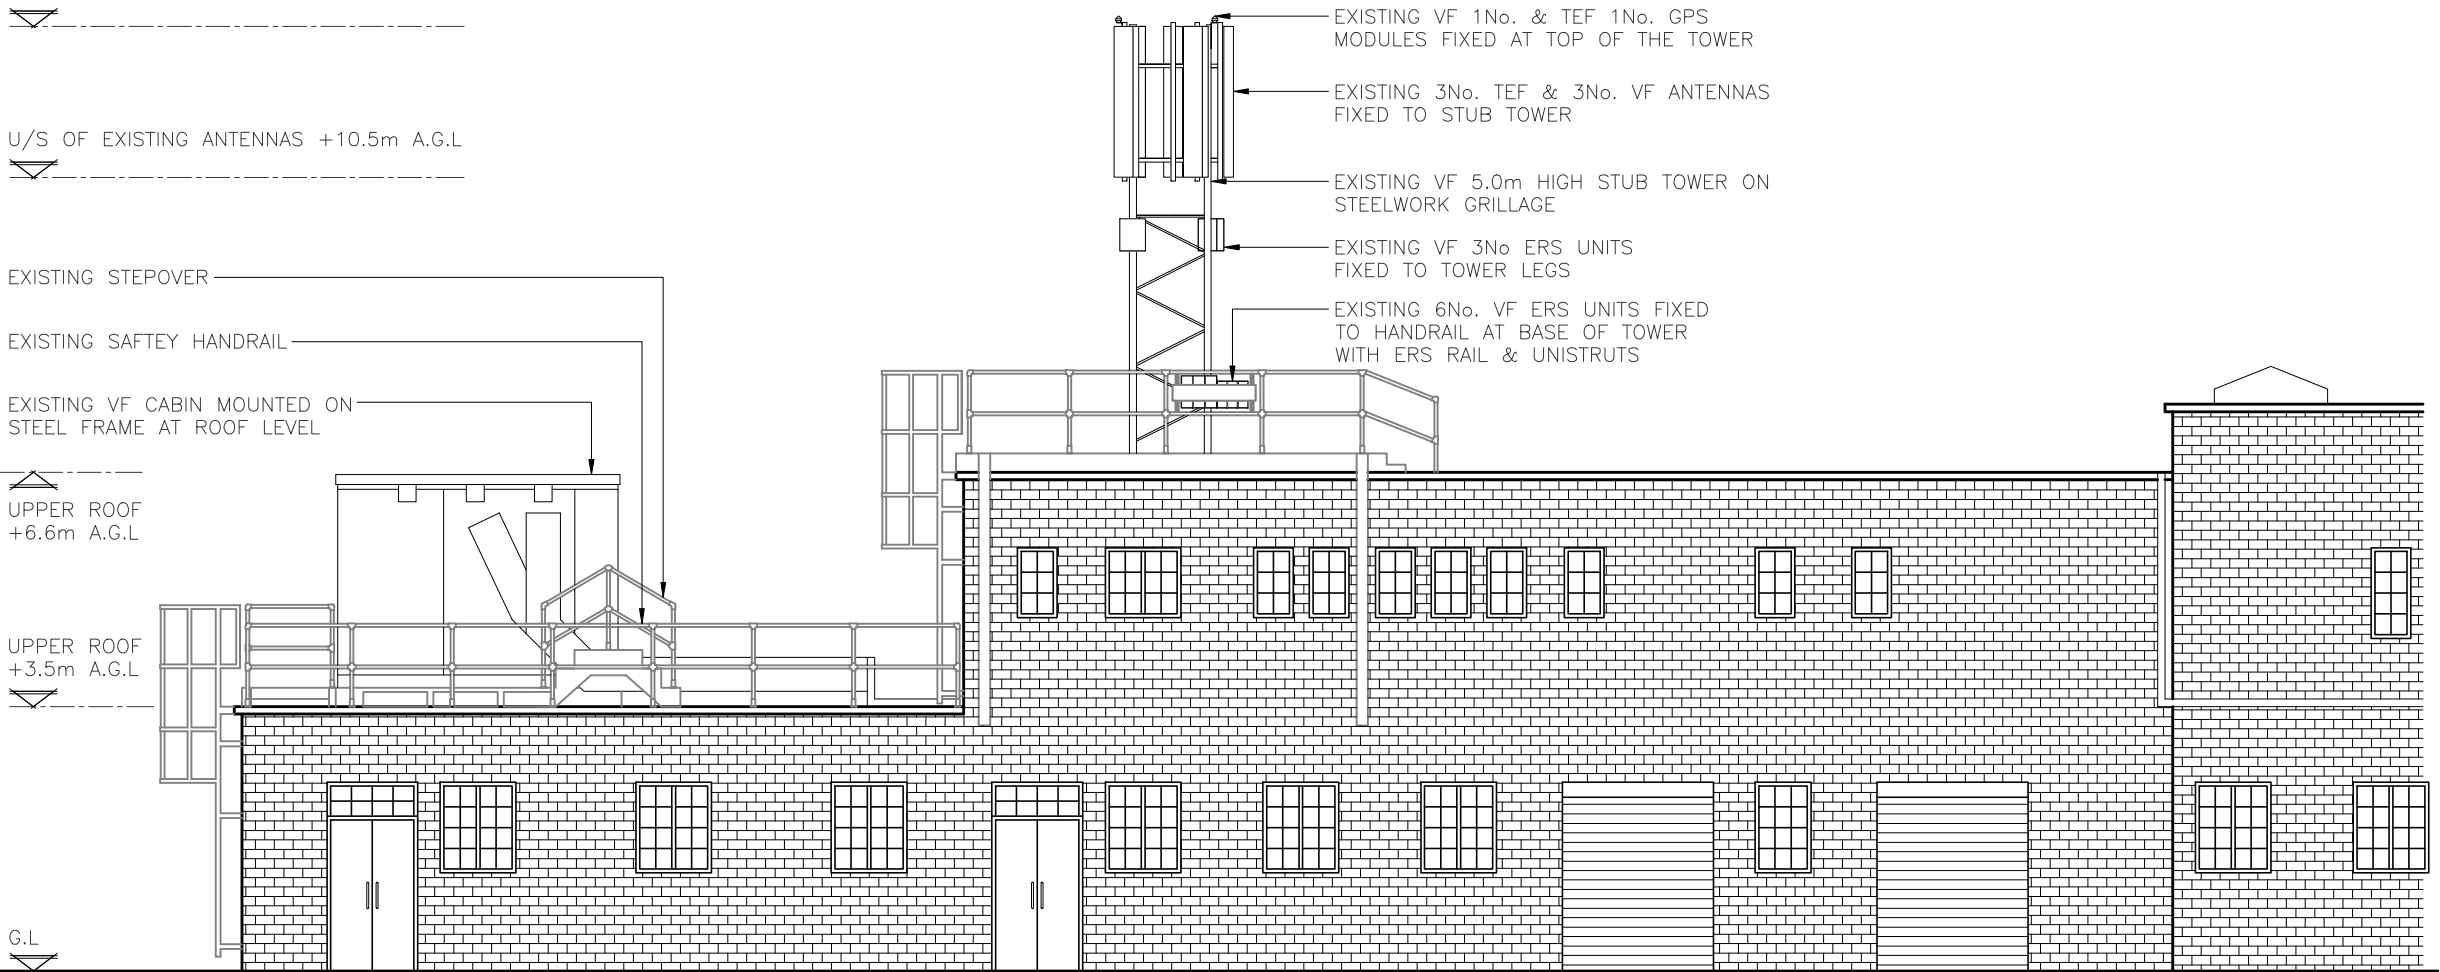

EXISTING VF 1No. & TEF 1No. GPS
MODULES FIXED AT TOP OF THE TOWER


EXISTING 3No. TEF & 3No. VF ANTENNAS
FIXED TO STUB TOWER

EXISTING VF 5.0m HIGH STUB TOWER ON
STEELWORK GRILLAGE

EXISTING VF 3No ERS UNITS
FIXED TO TOWER LEGS

EXISTING 6No. VF ERS UNITS FIXED
TO HANDRAIL AT BASE OF TOWER
WITH ERS RAIL & UNISTRUTS

EXISTING SITE ELEVATION
(1:100)

 

ALL DIMENSIONS ARE IN mm UNLESS NOTED OTHERWISE

N.G.R. E: 532260 N: 190077

NOTES:

A	Issued for Approval	SPD	HK	19.08.22
REV	MODIFICATION	BY	CH	DATE



Telelink Infra Services
Address: Station Road,
Woolhampton, Reading,
RG7 5SE, UK
email: office-uk@telelink.com




vodafone
CTIL - BEACON UPGRADE

Cell Name		Opt.
BARBER WILSONS & CO LTD		A
Cell ID No		
CORNERSTONE	VMO2	VF
14351831	043440	00969_39

Site Address / Contact Details


BARBER WILSONS & CO LTD
CRAWLEY ROAD / WESTBURY AVENUE
WOOD GREEN
N22 6AH

Drawing Title: EXISTING SITE ELEVATION			
Purpose of issue: PLANNING			Dwg Rev:
Drawing Number: 300			A
Surveyed By: MS		Original Sheet Size: A3	
Drawn: SPD	Date: 19.08.22	Checked: HK	Date: 19.08.22
		Pack Issue: A	

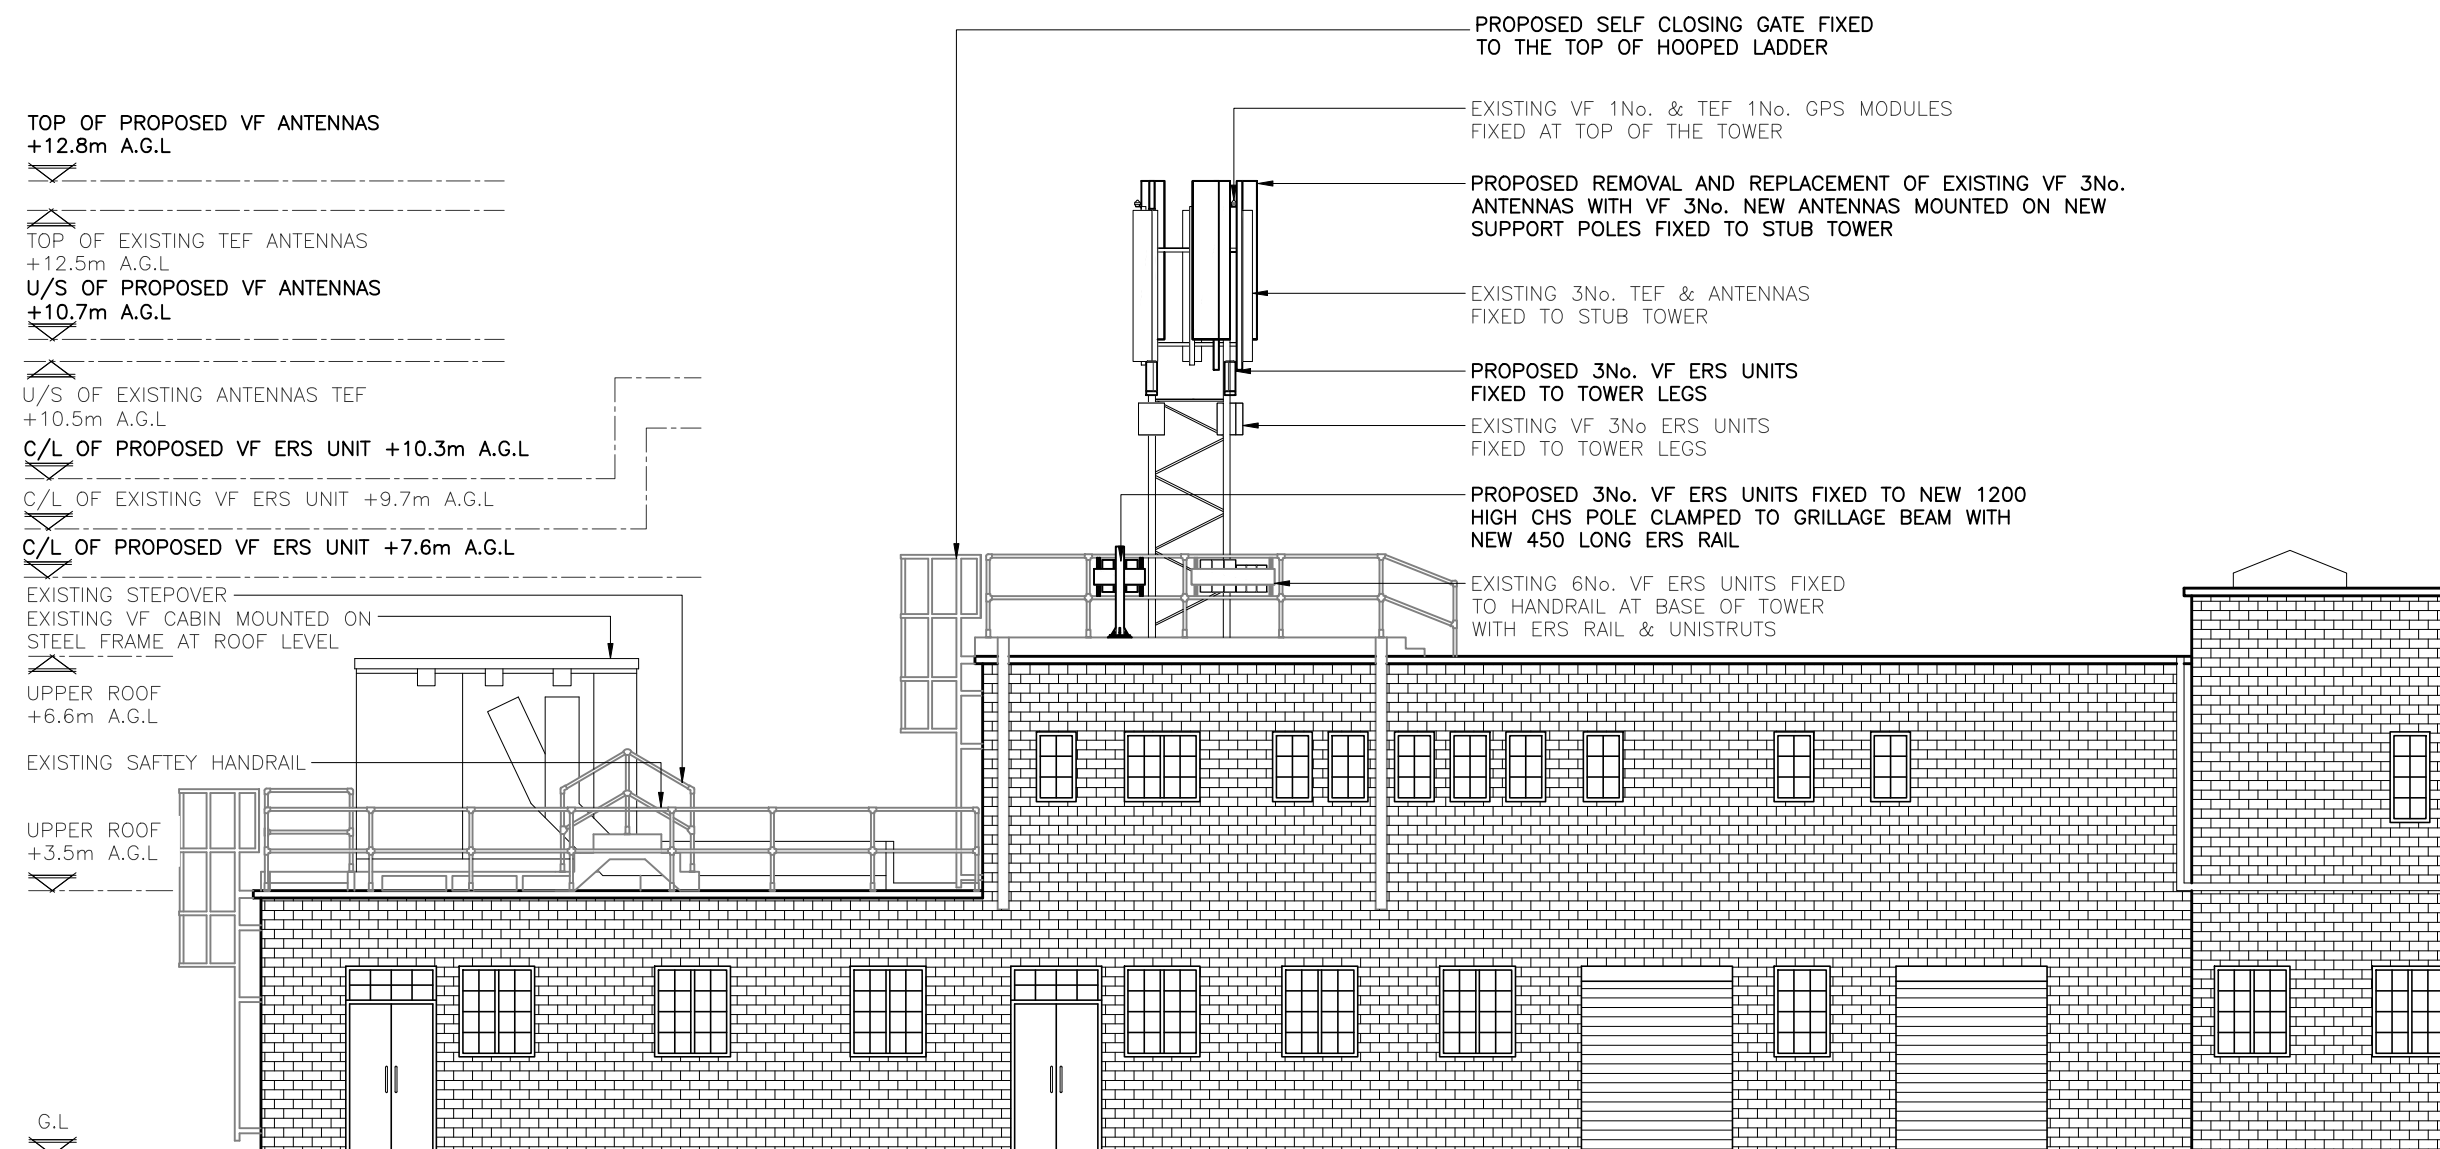

The drawings comply with VF Non-Standard ICNIRP guidelines.
Designed in accordance with Cornerstone documents: SDN0009.

PROPOSED SITE ELEVATION
(1:100)

 

ALL DIMENSIONS ARE IN mm UNLESS NOTED OTHERWISE

N.G.R.	E: 532260	N: 190077
--------	-----------	-----------

NOTES:

A	Issued for Approval	SPD	HK	19.08.22
REV	MODIFICATION	BY	CH	DATE

ERICSSON

Telelink Infra Services
 Address: Station Road,
 Woolhampton, Reading,
 RG7 5SE, UK
 email: office-uk@telelink.com



vodafone
CTIL - BEACON UPGRADE

Cell Name		Opt.
BARBER WILSONS & CO LTD		A
Cell ID No		
CORNERSTONE	VMO2	VF
14351831	043440	00969_39

Site Address / Contact Details

BARBER WILSONS & CO LTD
CRAWLEY ROAD / WESTBURY AVENUE
WOOD GREEN
N22 6AH

Drawing Title: PROPOSED SITE ELEVATION

Purpose of issue:	PLANNING
-------------------	----------

Drawing Number:	301	A
-----------------	-----	---

Surveyed By: MS	Original Sheet Size: A3	Pack Issue:
---------------------------	-----------------------------------	----------------

Drawn: SPD	Date: 19.08.22	Checked: HK	Date: 19.08.22	A
---------------	-------------------	----------------	-------------------	---