



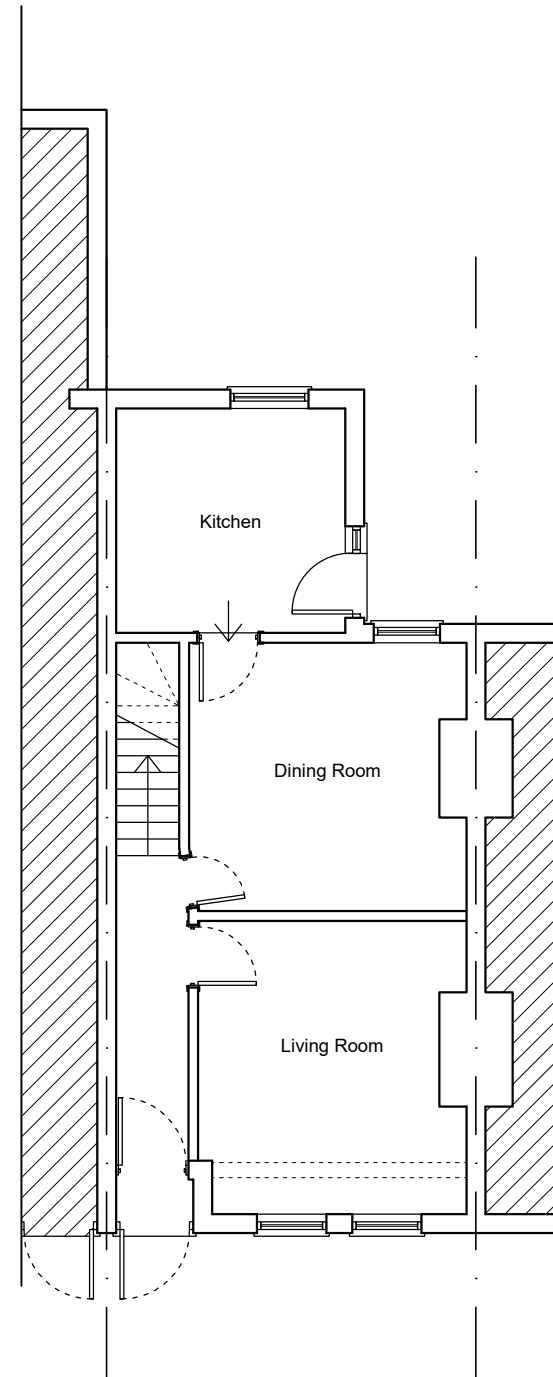


Ground Floor Plan
as Existing

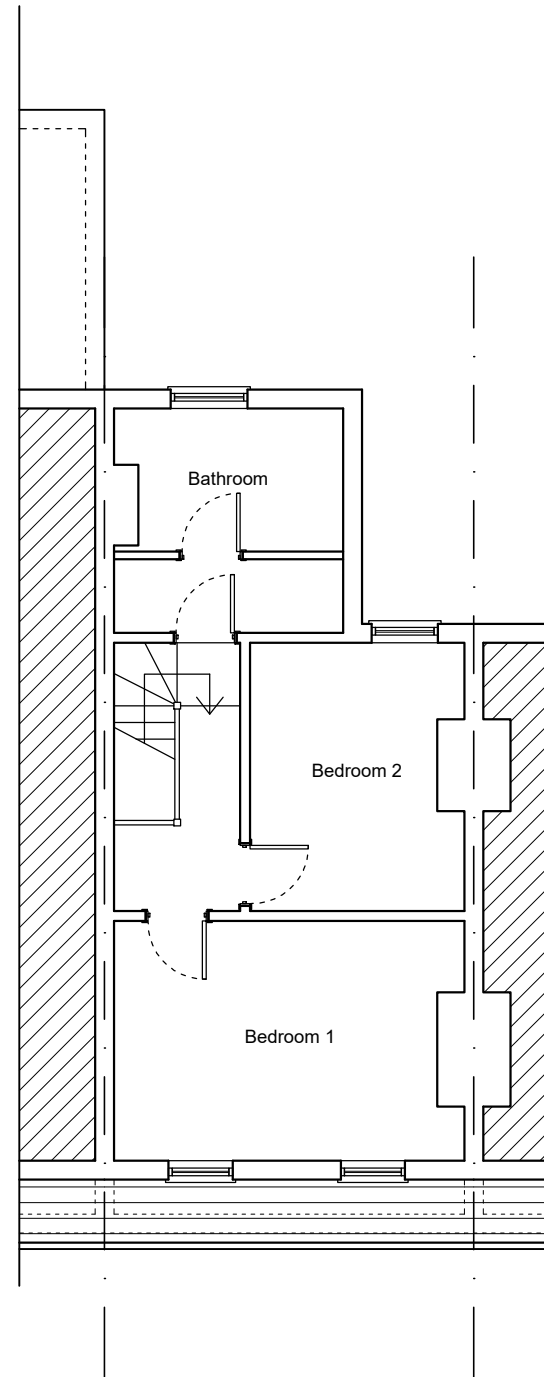

First Floor Plan
as Existing

Key:

Existing Walls/Floors

 

Rev.	Date	Note

Client:
Mr Mersh

Site:
114 Rosebery Avenue
London
N17 9SB

Title:
Floor Plans as Existing

Scale: 1:100 | Drg. Size: A3

Drawn: NP | Drg. No. 337_01

Date: Nov. 2022 | Rev. #

PPLX
Architects

58 Pine Grove
Brookmans Park
Herts
AL9 7BW

t: 07886 526 081
f: 01707 642 026
e: papalexandrakos@hotmail.com