




- Key
- 1 New cavity wall with brickwork to match existing
 - 2 New aluminium double glazed sliding doors
 - 3 New aluminium double glazed windows with obscure glazing
 - 4 New flat roof with parapet wall
 - 5 New aluminium flat roof skylight
 - 6 New/Extend pitch roof with tiles to match existing
 - 7 New Velux-type roof lights

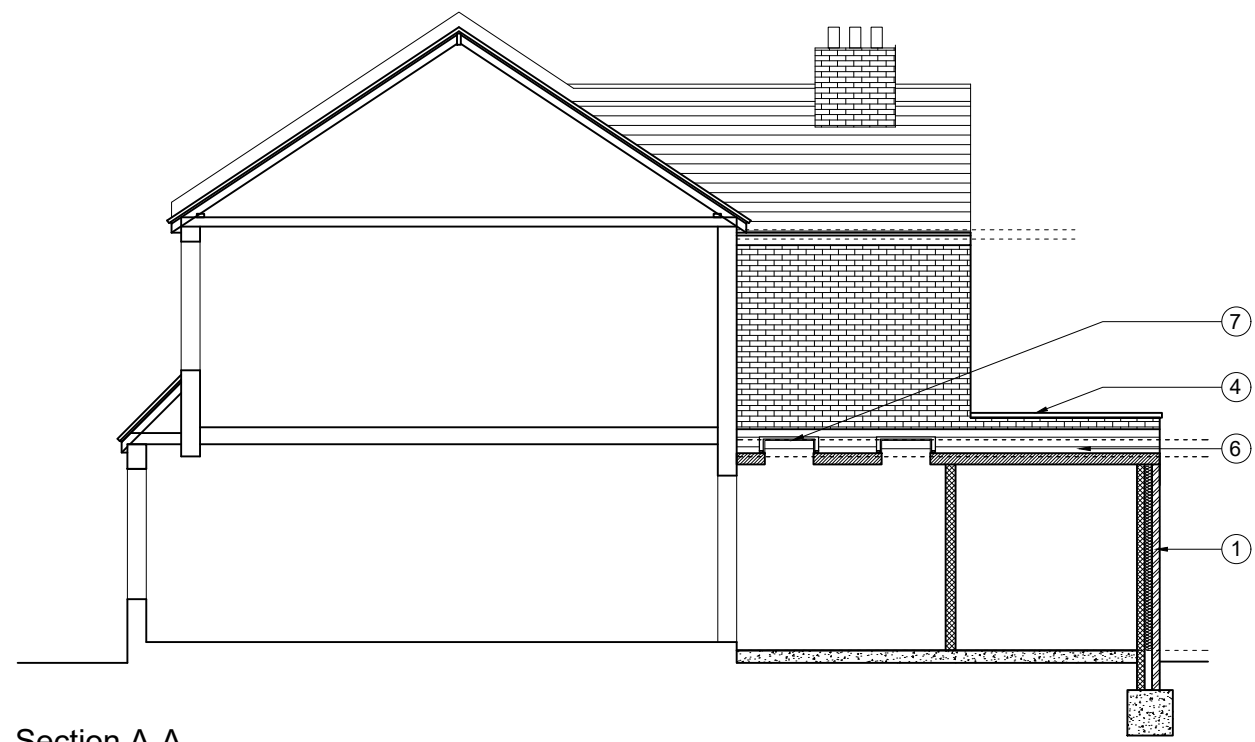

Section A-A
as Proposed

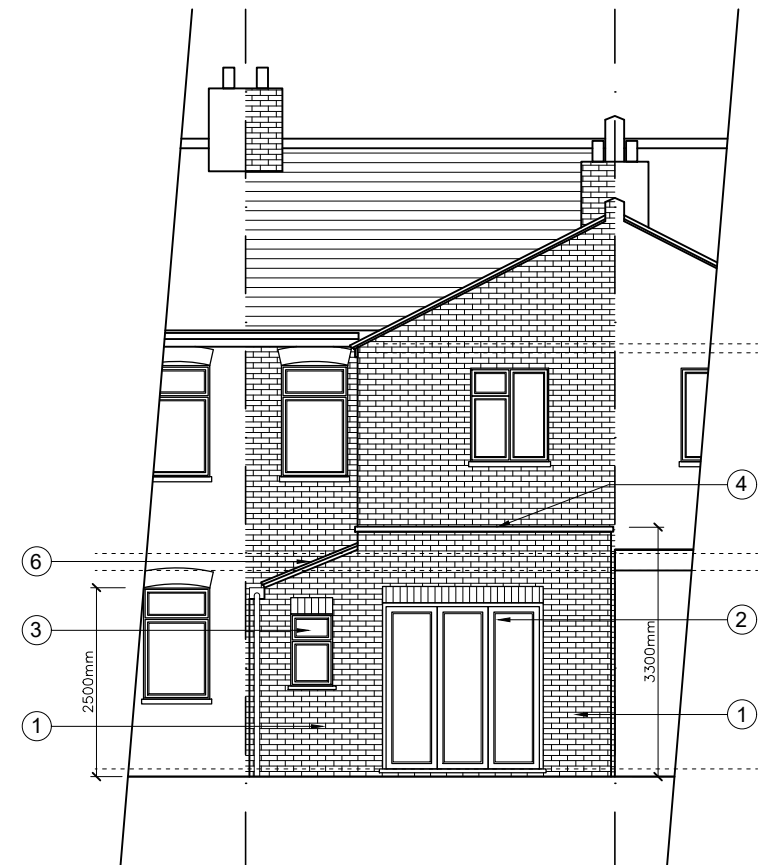


Rear Elevation
as Proposed

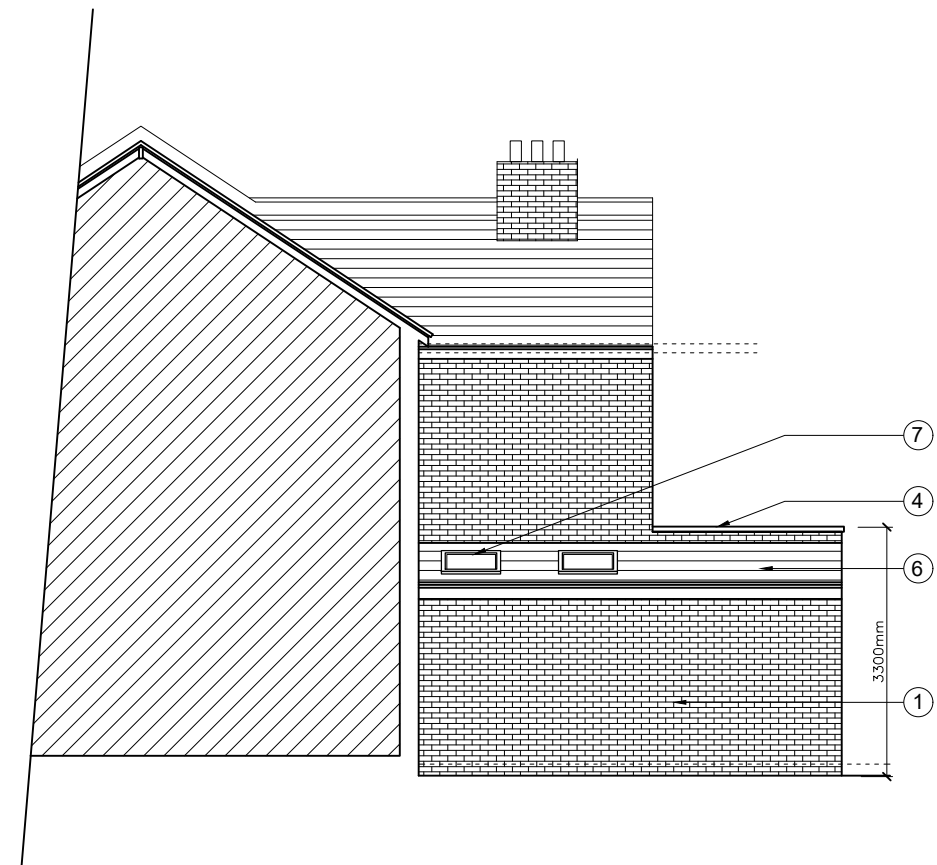

Flant Elevation
as Proposed

- Key:
- Existing Walls/Floors
 - Proposed Brickwork
 - Proposed Blockwork
 - Proposed Partitions
 - Proposed Insulation

 

Rev.	Date	Note

Client:
Mr Mersh

Site:
114 Rosebery Avenue
London
N17 9SB

Title:
Elevations and Sections
as Proposed

Scale: 1:100 | Drg. Size: A3

Drawn: NP | Drg. No. 337_04

Date: Nov. 2022 | Rev. #



58 Pine Grove
Brookmans Park
Herts
AL9 7BW
t: 07886 526 081
f: 01707 642 026
e: papalexandrakos@hotmail.com