



Key

- 1 New cavity wall with brickwork to match existing
- 2 New aluminium double glazed sliding doors
- 3 New aluminium double glazed windows with obscure glazing
- 4 New flat roof with parapet wall
- 5 New aluminium flat roof skylight
- 6 New/Extend pitch roof with tiles to match existing
- 7 New Velux-type roof lights

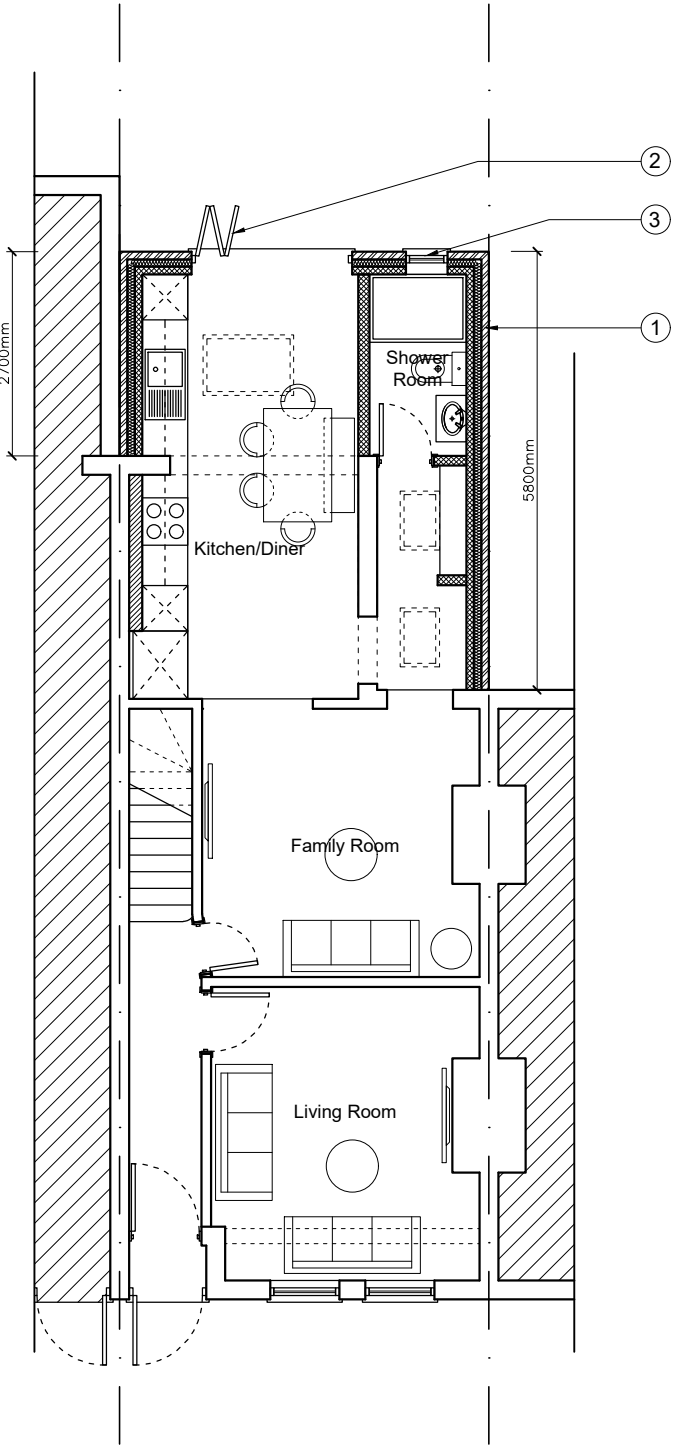


Ground Floor Plan
as Proposed

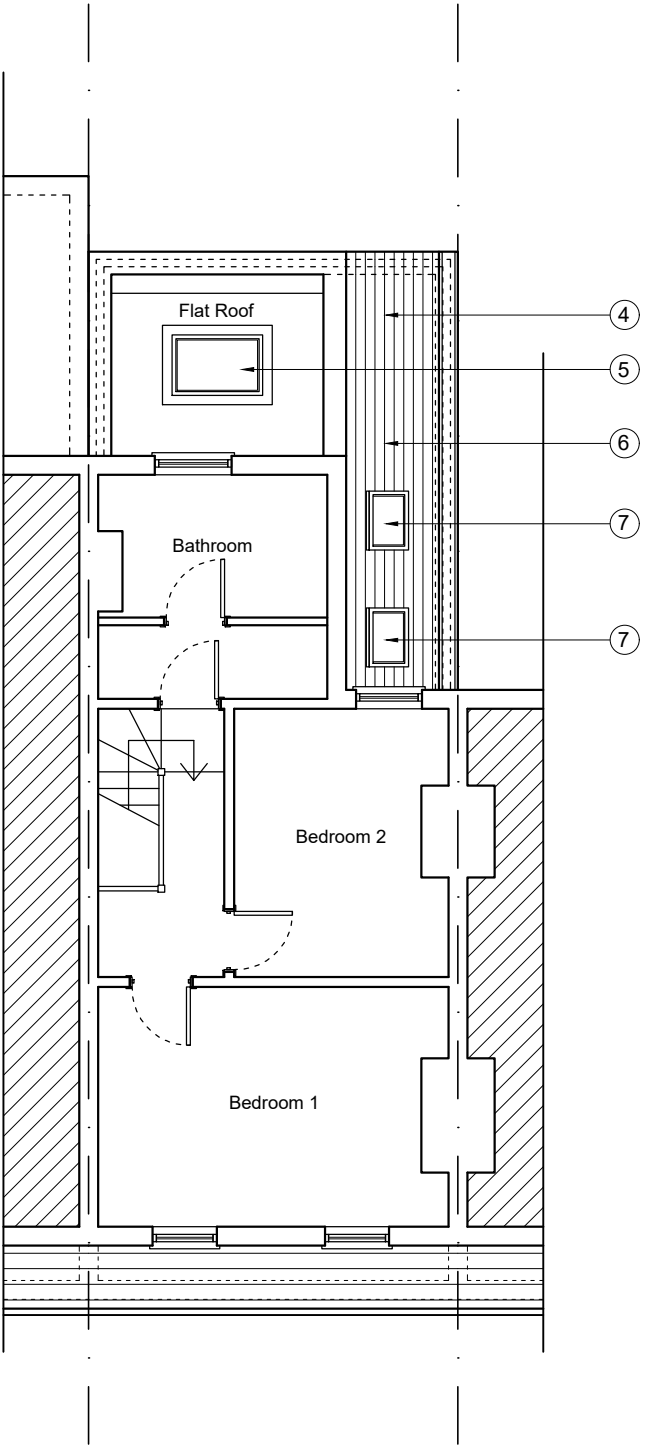

First Floor Plan
as Proposed

Key:

- Existing Walls/Floors
- Proposed Brickwork
- Proposed Blockwork
- Proposed Partitions
- Proposed Insulation

 

Rev.	Date	Note

Client:
Mr Mersh

Site:
114 Rosebery Avenue
London
N17 9SB

Title:
Floor Plans as Proposed

Scale: 1:100 | Drg. Size: A3

Drawn: NP | Drg. No. 337_03

Date: Nov. 2022 | Rev. #

PPLX
Architects

58 Pine Grove
Brookmans Park
Herts
AL9 7BW

t: 07886 526 081
f: 01707 642 026
e: papalexandrakos@hotmail.com