

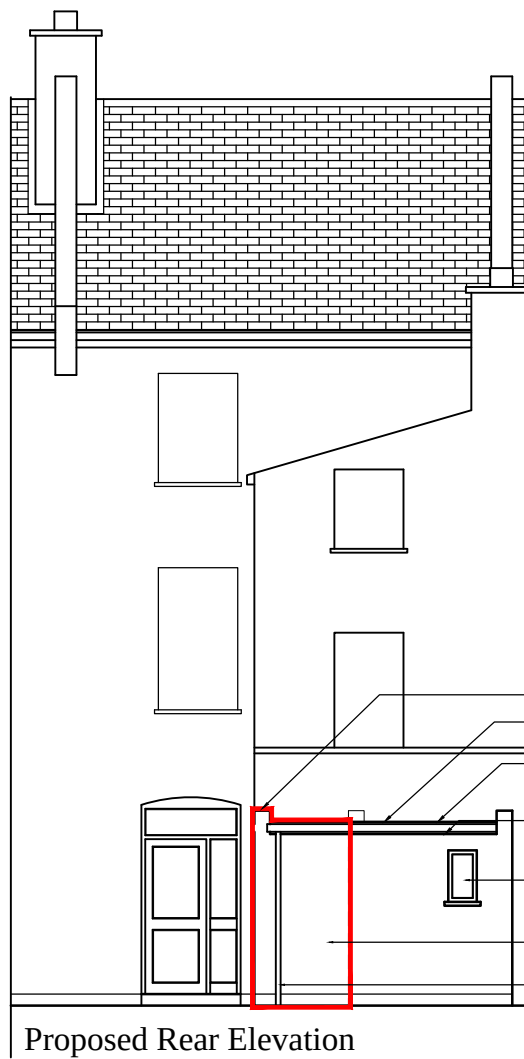


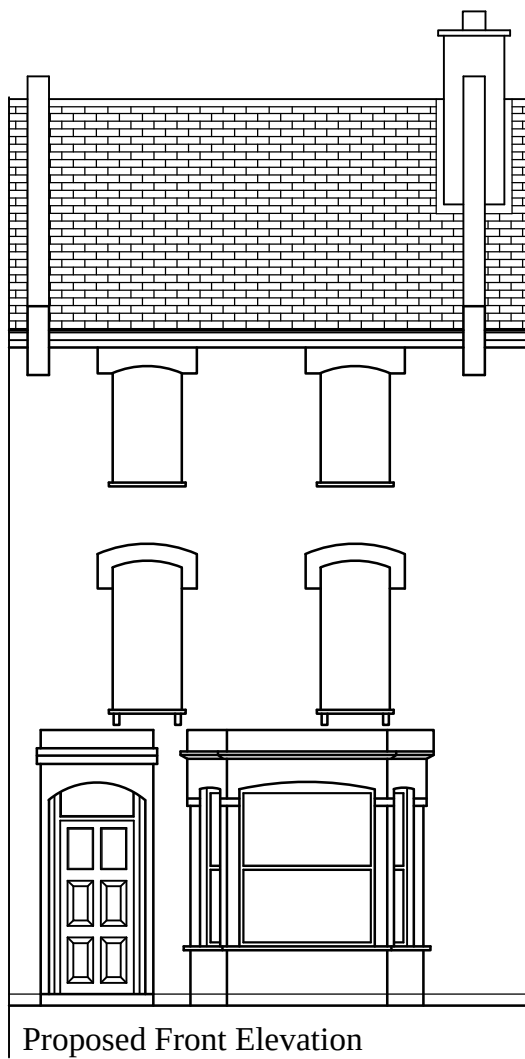

- New parapet capping
- New asphalt roof covering.
- New half round uPVC gutter
Colour: Black.
- New white uPVC soffit & fascia
boards
- White uPVC double glazed with
obscure safety glass window
- New render finish to match existing.
- New uPVC downpipe
Colour: Black.

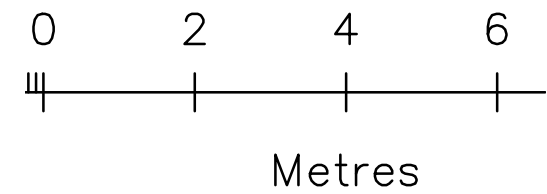

Title: Proposed Rear Ground Floor Extension to Ground Floor Flat at No.32a Marquis Road, N4 3AP	Drawn by: Paul Brown 32 Cranford Avenue Palmers Green London N13 4PA		
Client: Mr Sean Kilkenny	MOB: 07976 453 594		
Drawing Title: Proposed Front & Rear Elevation	Drawing No: PL-07	Date: Aug' 22	Scale: 1 : 100 @ A3