

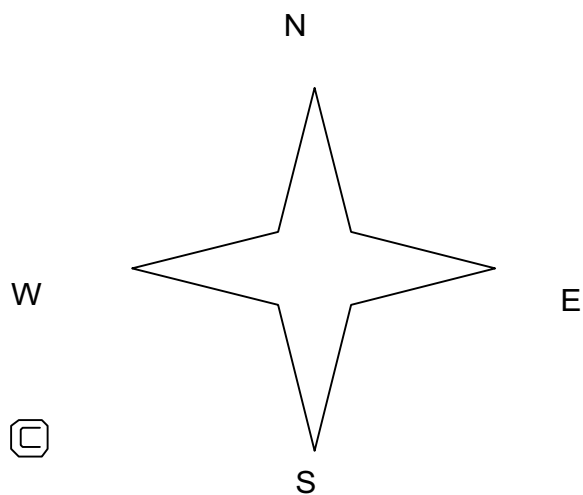


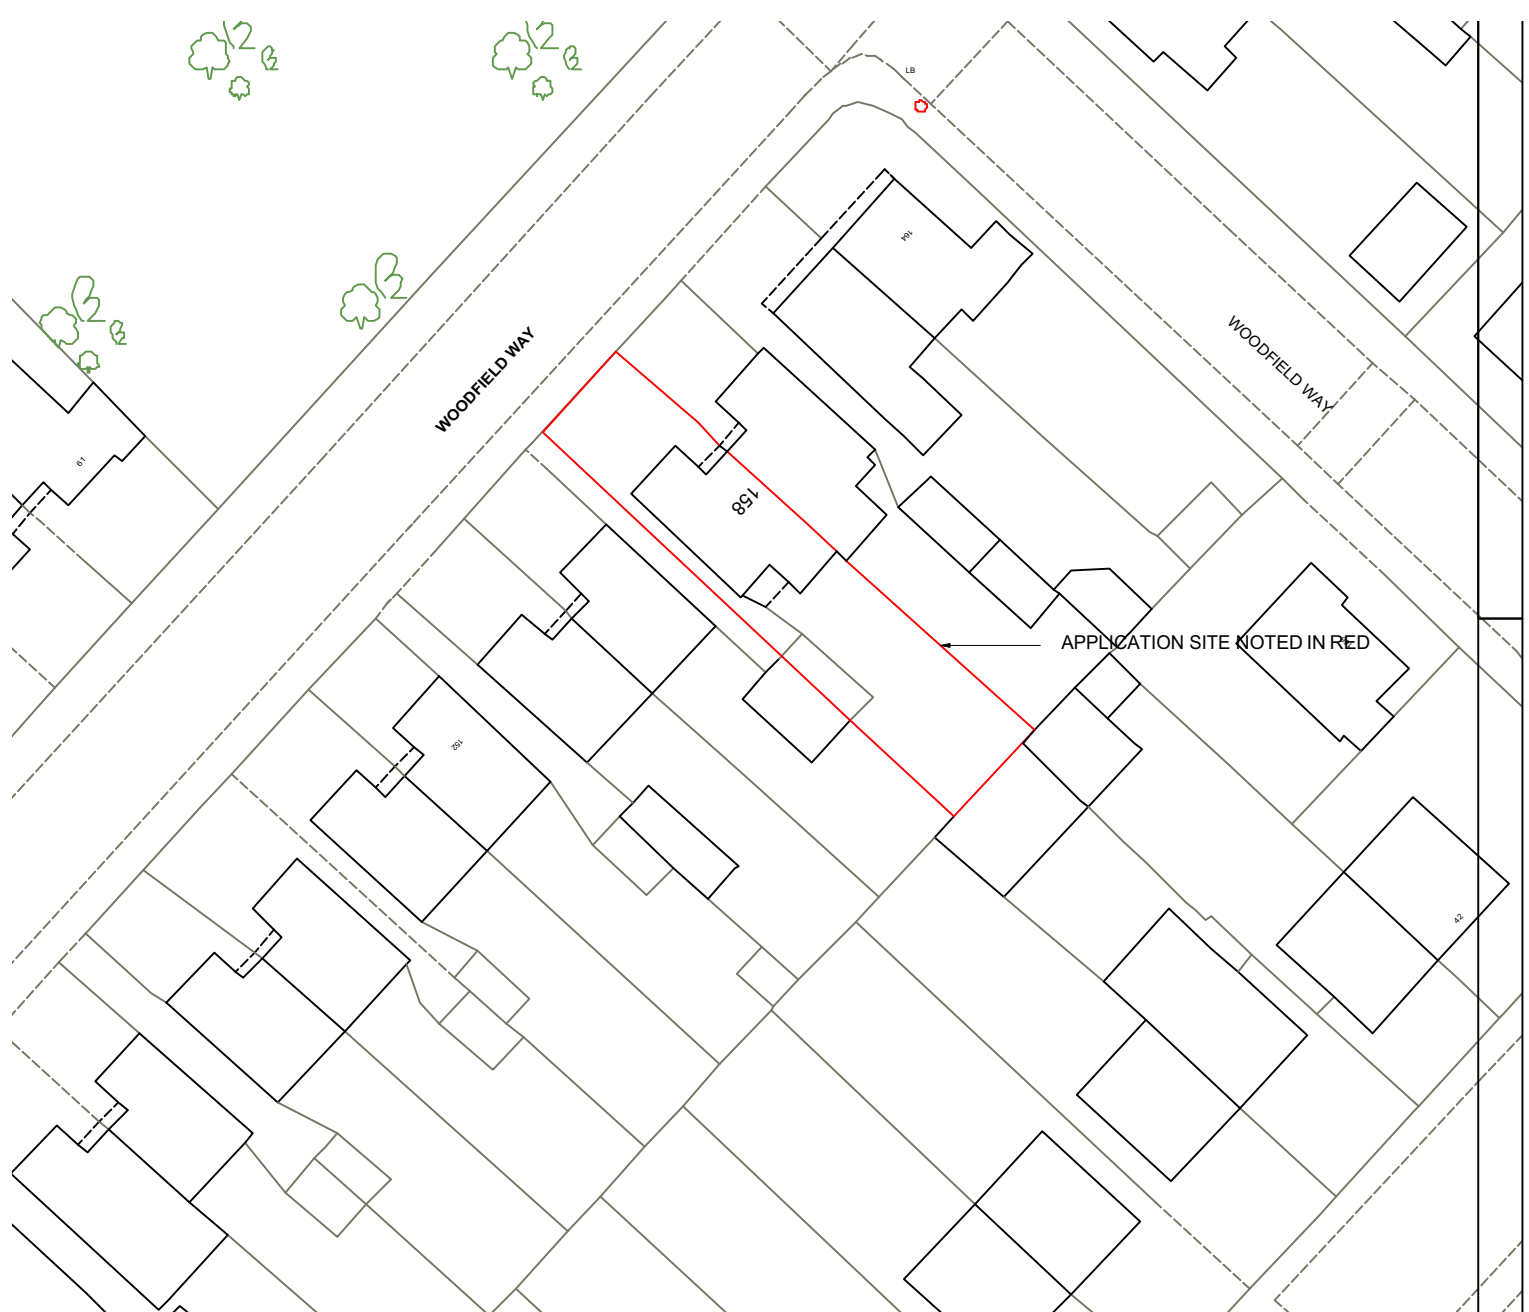

Crown copyright and database rights 2022 OS 100038864
Reproduction in whole or in part is prohibited
without the permission of Ordnance Survey.

Metres

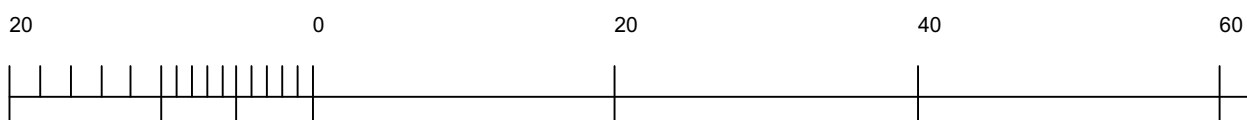

158 Woodfield Way N11 2NU.		
EXISTINGOS SITE PLAN		
SCALE 1:500 @ A4 Papersize		
DWG NO. EX OS 02		REV. /
rev.	date	notes
S.e.g Architects 64 Sydney Road London N10 2RL e - mail: info@segarchitects.com t.07812955089		
This drawing is the copyright of the Architect. Figured dimensions to be taken in preference to those scaled. All dimensions to be checked on site before any work proceeds. Drawing not to be used for land transfer purposes. Drawings to be read in conjunction with relevant drawings and specification. Not to be reproduced, retained or disclosed to any unauthorised person either wholly or in part without written permission.		