




APPLICATION SITE NOTED IN RED

EXISTING SITE AERIAL VIEW

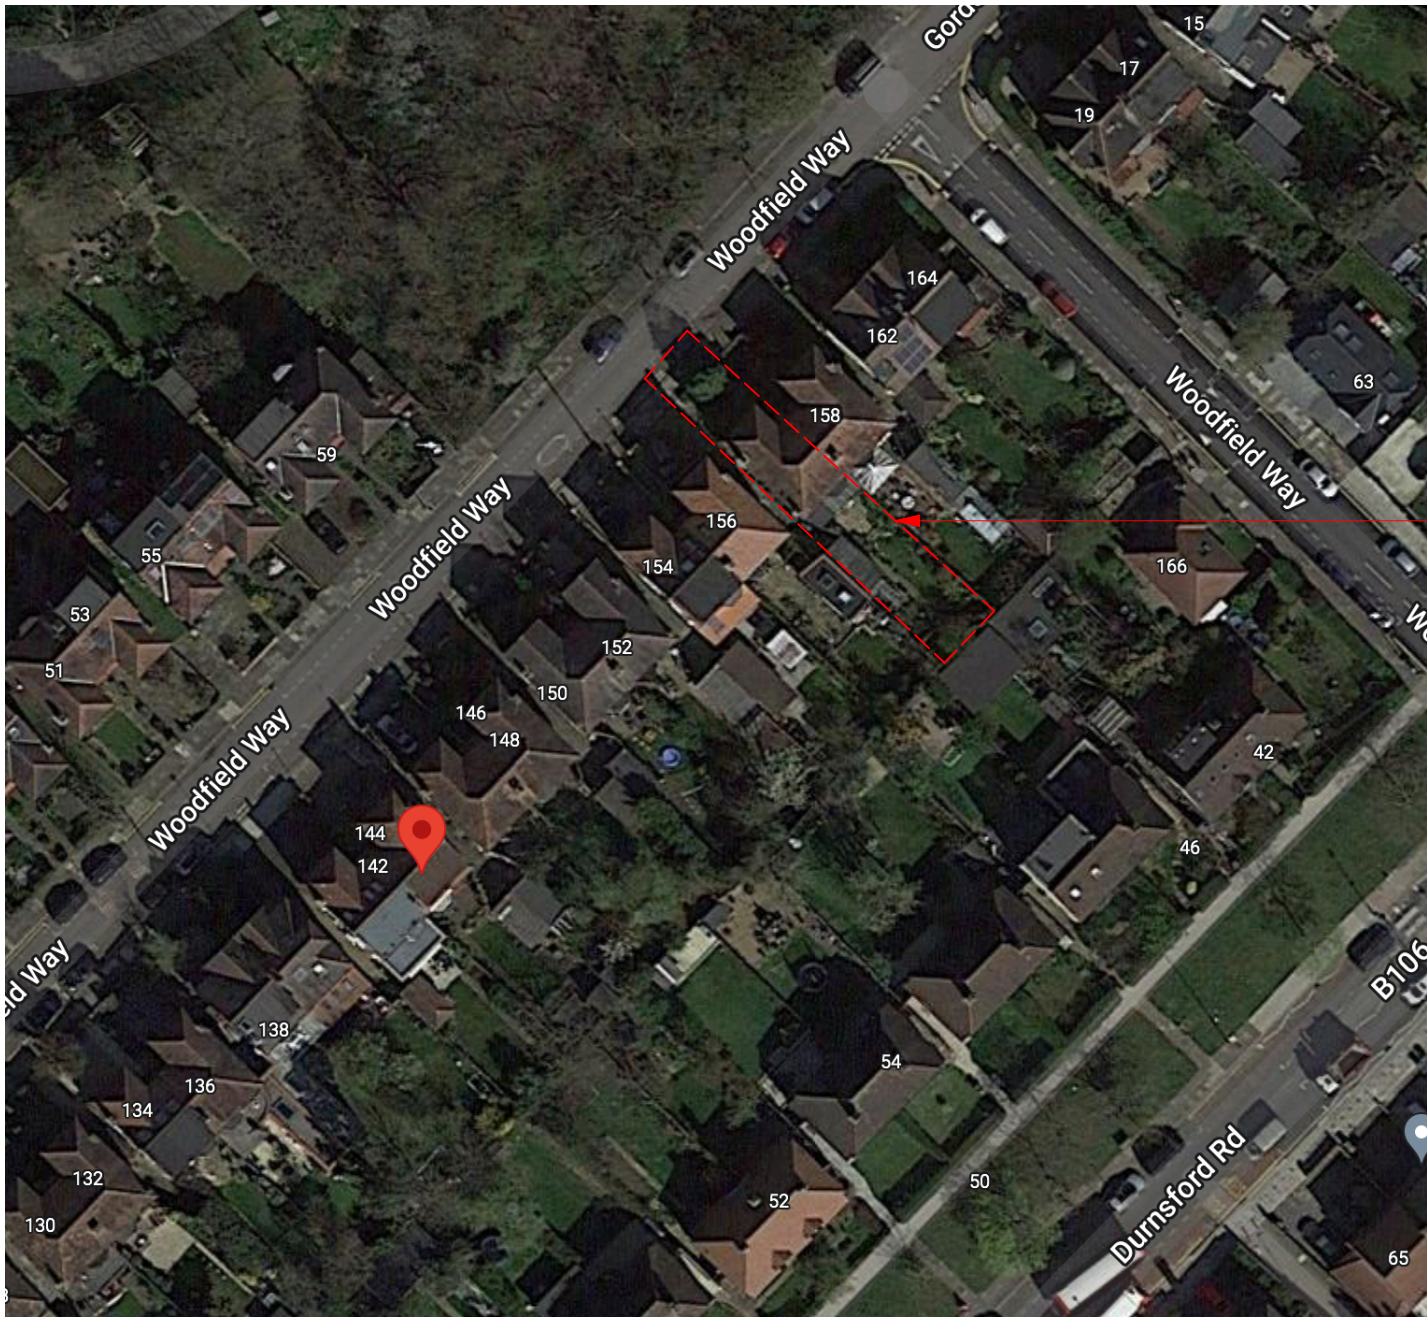

EXISTING REAR ELEVATION



EXISTING FRONT ELEVATION

158 Woodfield Way N11 2NU.		
EXISTING SITE PHOTOS		
SCALE		
DWG NO.	PH 01	REV.
rev.	date	notes
S.e.g Architects		
64 Sydney Road		
London N10 2RL		
e - mail:		
info@segarchitects.com		
t 07812955089		
This drawing is the copyright of the Architect. Figure dimensions to be taken as preferred to those stated. All dimensions to be checked on site before any work proceeds. Drawing not to be used for land transfer purposes. Drawings to be read in conjunction with relevant drawings and specifications. Not to be reproduced, related or discussed to any unauthorized person either wholly or in part without written permission.		