



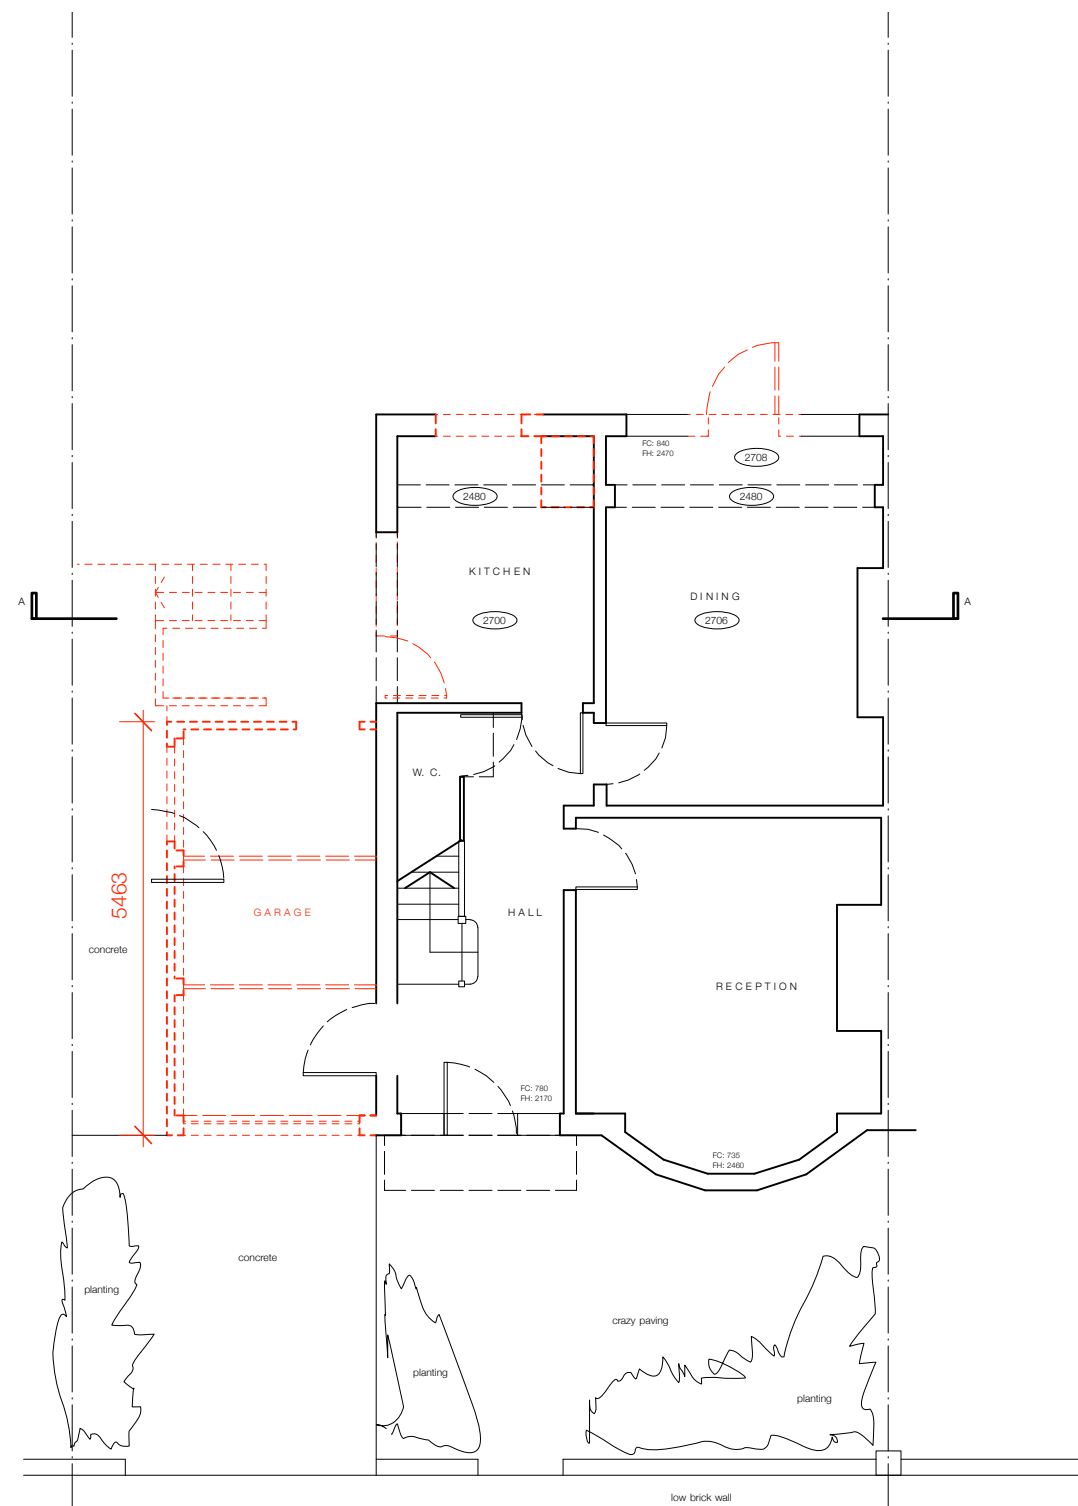

EXISTING

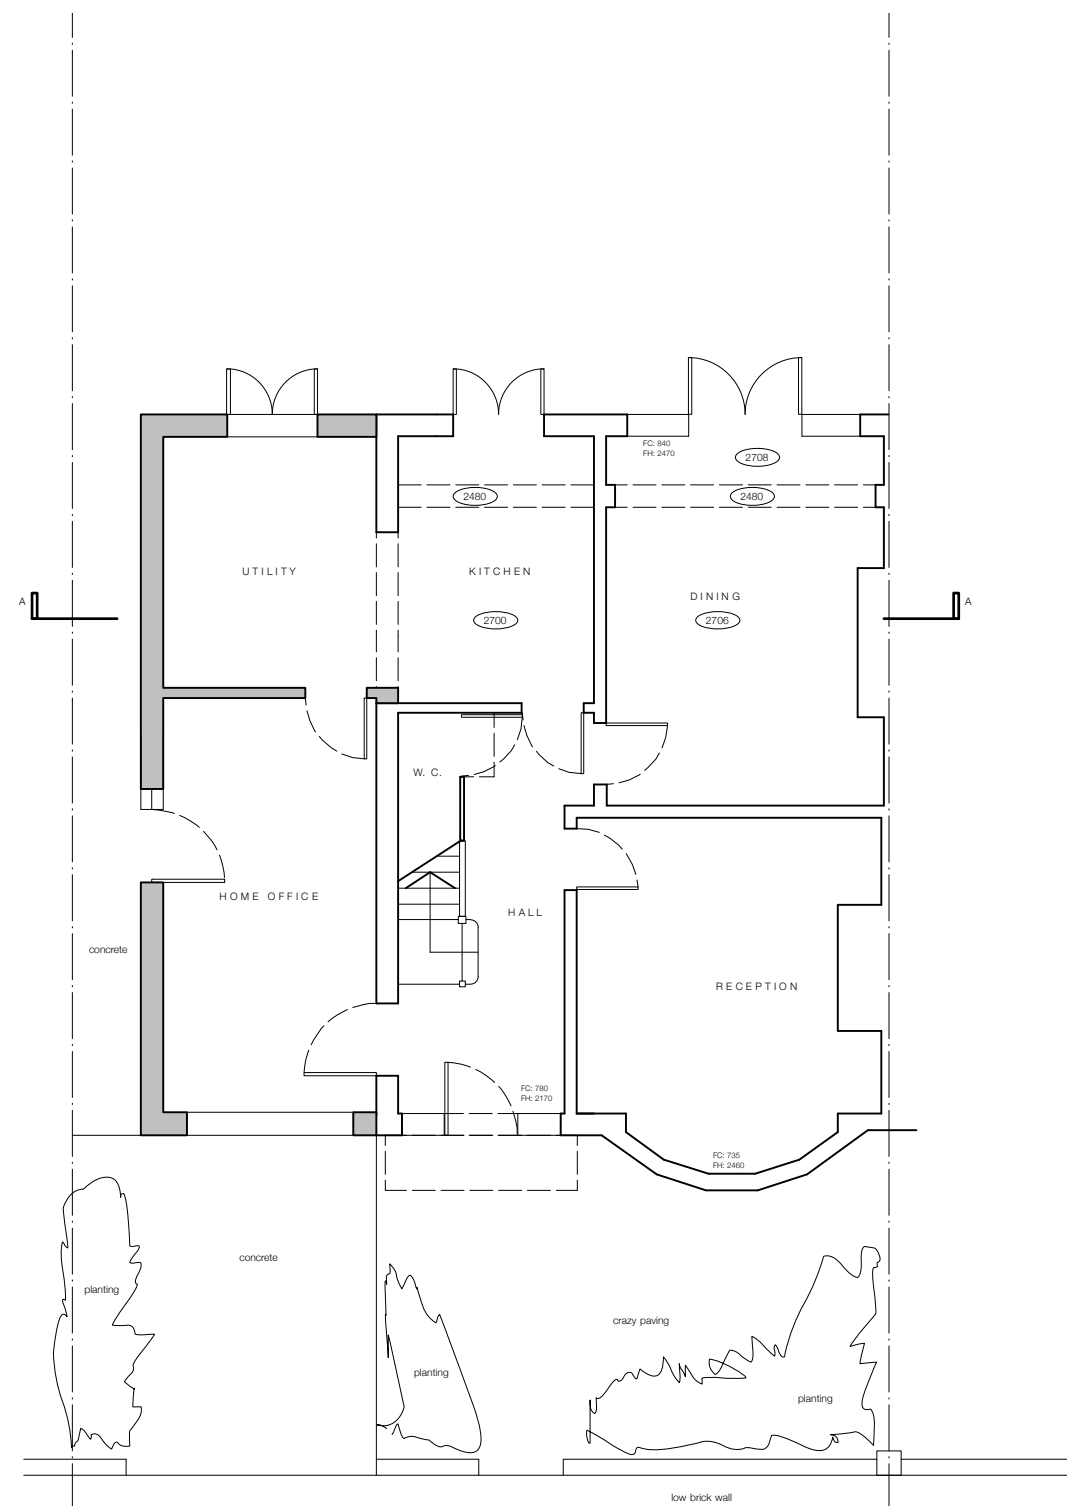

PROPOSED

This drawing is to be read together with all other relevant Architects and Engineers drawings and specification.

© Ling Engineering Limited - All rights described in Chapter IV of the Copyright, Designs and Patents Act 1988 have been asserted. This drawing is to be read in conjunction with the specification and all relevant drawings. Contractor to check all dimensions on site. Do not scale from this drawing. Ling Engineering Limited to be advised of any variation between the drawings and site conditions.

A	Oct '22	Revisions for Planning
Rev	Date	Description

Client
F. LOBASCHER

Project
CONNAUGHT GDNS

Location

Location Plan

Drawing Title
Ground Floor Plan EX & PR

Project Number	Drawing Number	Revision
1033	01	A
Date	Scale	Status
October '22	1:100 (A3)	Planning
Drawn	Checked	Approved
AB	GL	-

LING
ENGINEERING