


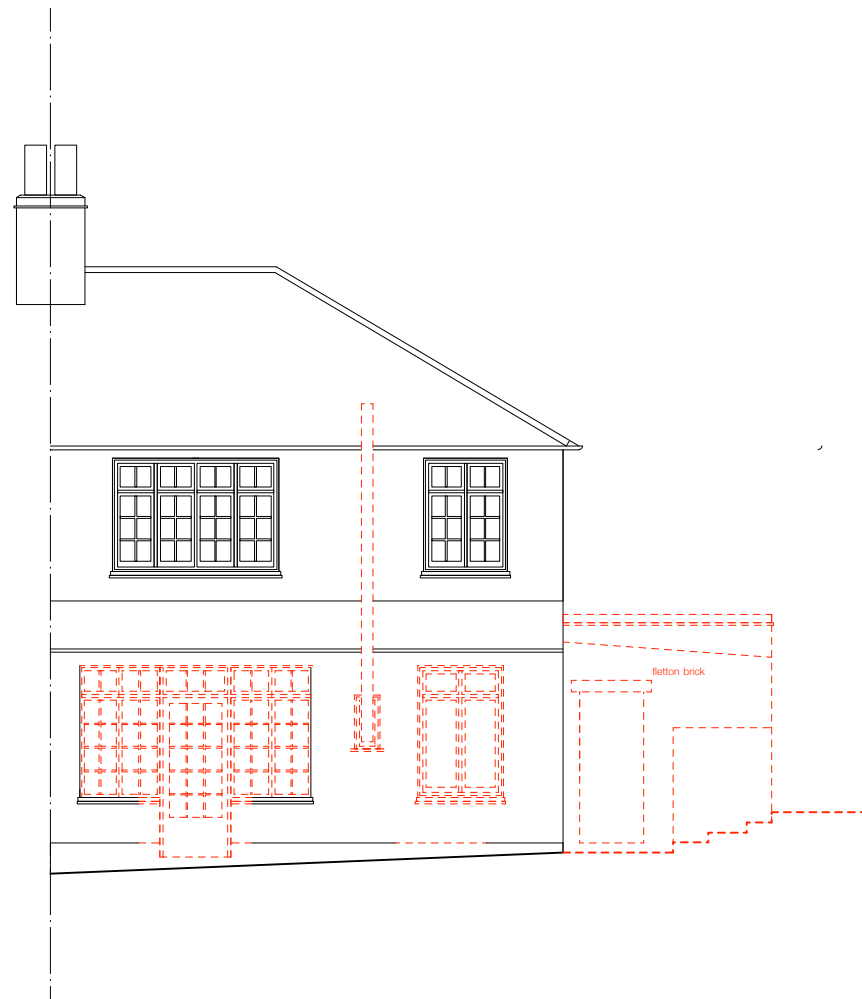

EXISTING



PROPOSED



This drawing is to be read together with all other relevant Architects and Engineers drawings and specification.


© Ling Engineering Limited - All rights described in Chapter IV of the Copyright, Designs and Patents Act 1988 have been asserted. This drawing is to be read in conjunction with the specification and all relevant drawings. Contractor to check all dimensions on site. Do not scale from this drawing. Ling Engineering Limited to be advised of any variation between the drawings and site conditions.

Rev	Date	Description
A	Oct '22	Revisions for Planning

Client
F. LOBASCHER

Project
CONNAUGHT GDNS

Location

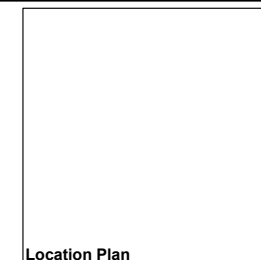

Drawing Title Rear Elevation EX & PR		
Project Number 1033	Drawing Number 11	Revision A
Date October '22	Scale 1:100 (A3)	Status Planning
Drawn AB	Checked GL	Approved -

