

SITE SPECIFIC HAZARDS

IN ACCORDANCE WITH THE REQUIREMENTS OF THE CDM REGULATIONS 2007 THE FOLLOWING SIGNIFICANT RESIDUAL HAZARDS HAVE NOT BEEN DESIGNED OUT OF THIS PROJECT AND MUST BE TAKEN INTO CONSIDERATION BY CONTRACTORS PLANNING TO UNDERTAKE THE WORKS SHOWN ON THIS DRAWING:


Note: All dimensions shown on the drawings are indicative and should be checked prior to start of the works on site. It is the responsibility of the client to notify the Architect of any discrepancies




Existing Front Elevation



Existing Side Elevation

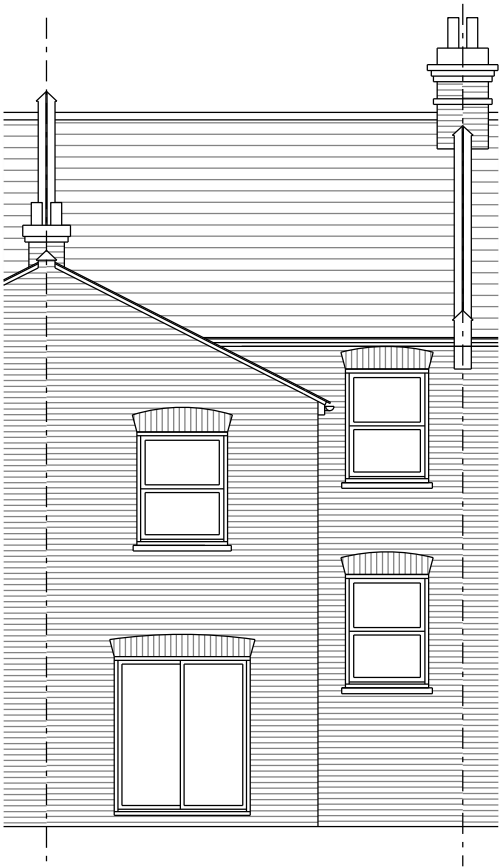

Existing Rear Elevation

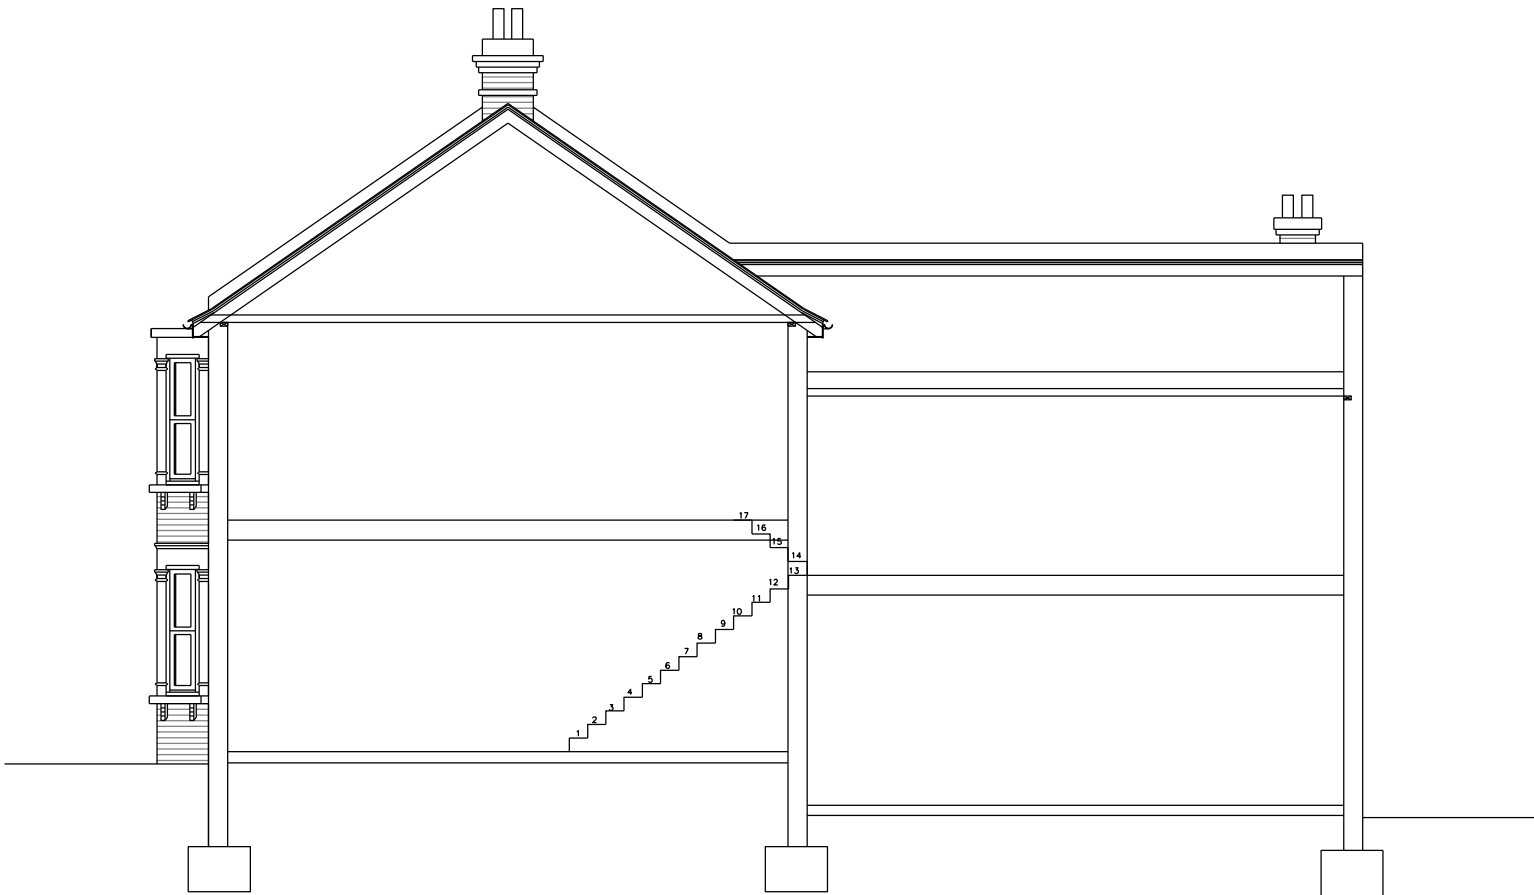

Existing Side Elevation/Section



REV	DATE	NOTES	INIT.
CLIENT			
M&B LAND INVESTMENT LTD			
PROJECT			
LOFT CONVERSION AT 82 FF UNIT			
INDERWICK ROAD, LONDON N8 9JY			
DRAWING TITLE			
ELEVATIONS			
AS EXISTING			
STATUS			
PLANNING			
DATE	DRAWN	CHECK	SCALE @ A3
28.10.22	NM		1:100
PROJECT NUMBER	UNIT / BLOCK	CL / SPB CODE	TYPE & NUMBER
221004	L	005	
Site Location Plans	L	GA Plans	P
Sections	S	Details	D
		Elevations	E
		Party Walls	C
Marood Architects			
43 VINCENT ROAD, DAGENHAM, RM9 6AS			
T: 07737271335			
Email: info@marood-architects.com			
Web: www.marood-architects.com			