


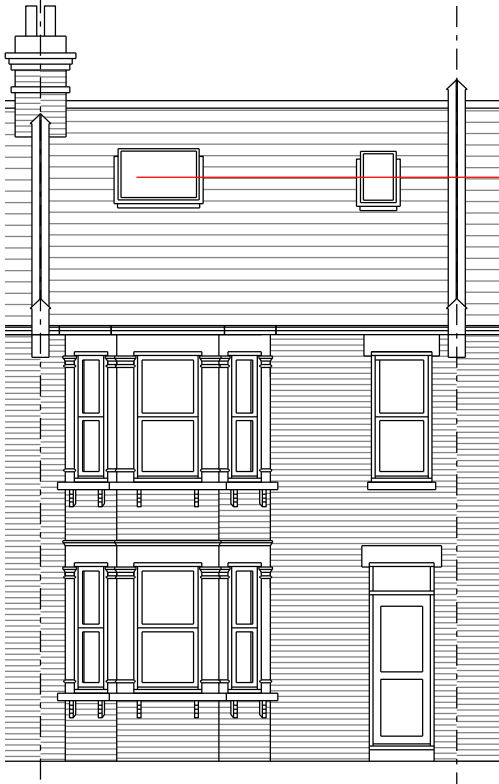


Roof lights do not project
no more than 150mm
from roof pane

Proposed Front Elevation




Proposed Side Elevation

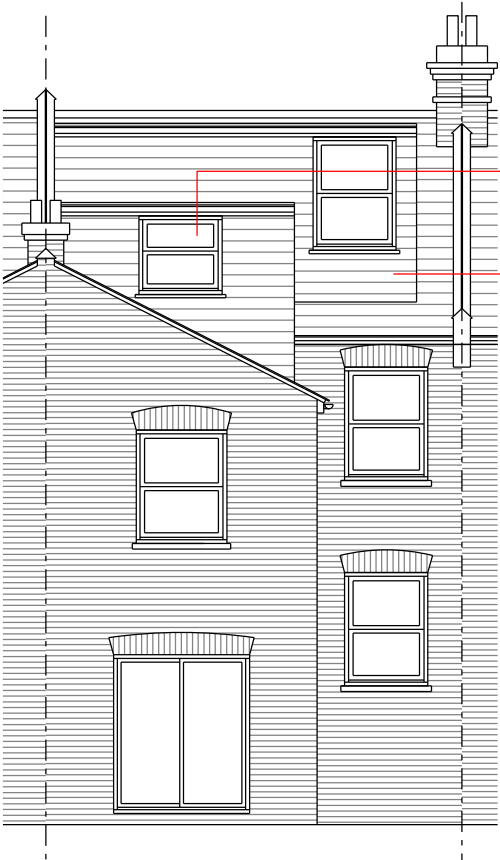


Upvc Double glazed
window to match existing

Plain tiles with match
existing

Proposed Rear Elevation

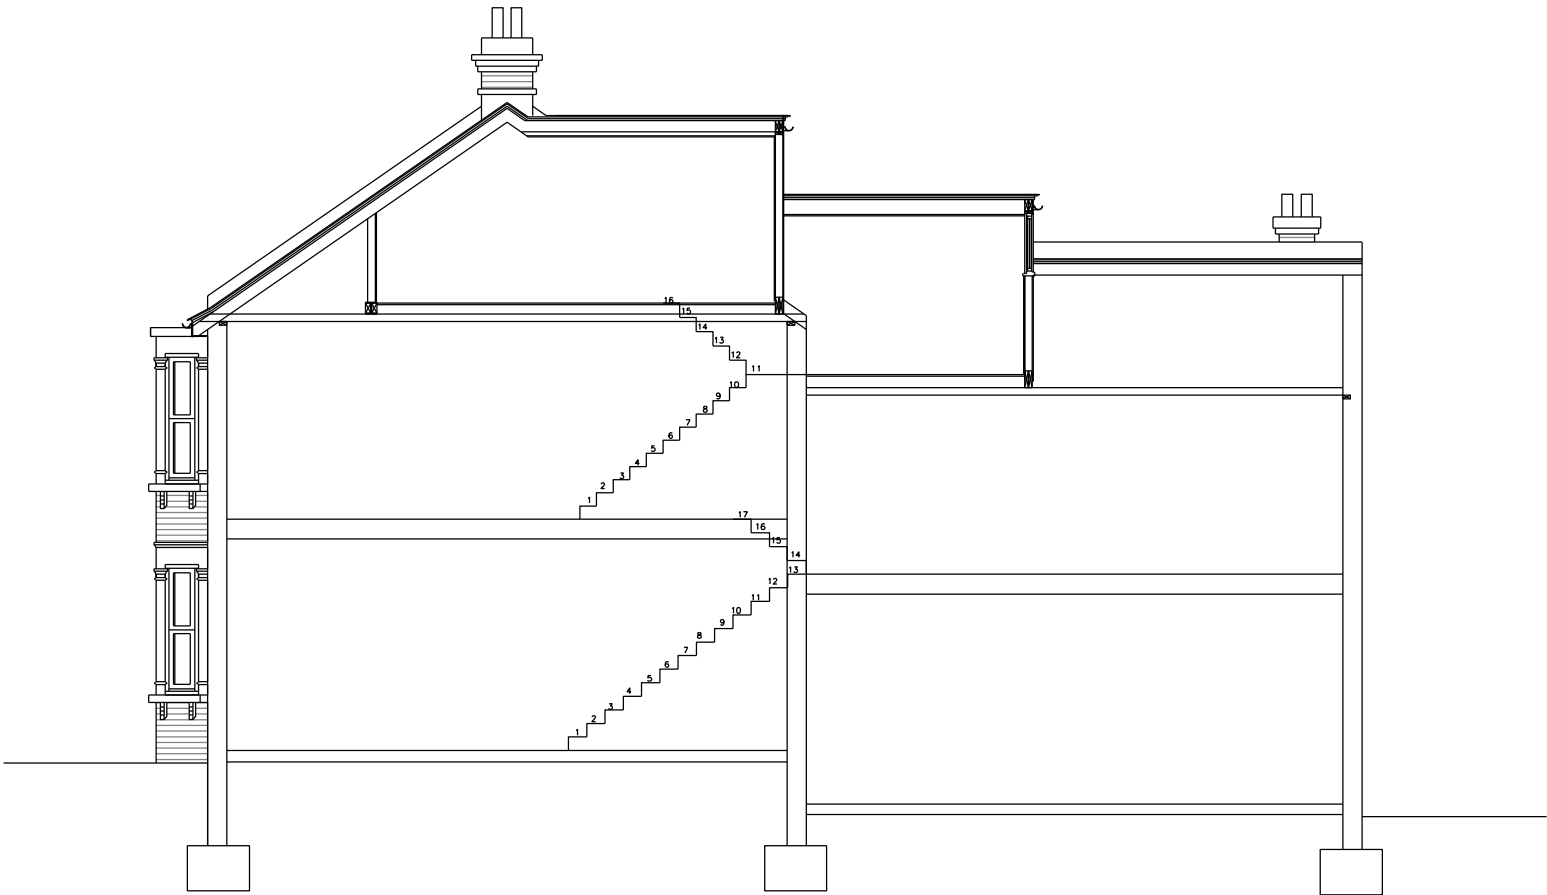

Proposed Side Elevation/Section

 

Scale Bar 1:100

THIS DRAWING IS PROTECTED BY COPYRIGHT AND MUST NOT BE COPIED OR REPRODUCED WITHOUT THE WRITTEN CONSENT OF MAROOD ARCHITECTS. ALL DIMENSIONS AND SIZES TO BE CHECKED ON SITE. NORTH POINTS SHOWN ARE INDICATIVE. ©

SITE SPECIFIC HAZARDS

IN ACCORDANCE WITH THE REQUIREMENTS OF THE CDM REGULATIONS 2007 THE FOLLOWING SIGNIFICANT RESIDUAL HAZARDS HAVE NOT BEEN DESIGNED OUT OF THIS PROJECT AND MUST BE TAKEN INTO CONSIDERATION BY CONTRACTORS PLANNING TO UNDERTAKE THE WORKS SHOWN ON THIS DRAWING:

Note: All dimensions shown on the drawings are indicative and should be checked prior to start of the works on site. It is the responsibility of the client to notify the Architect of any discrepancies

REV	DATE	NOTES	INIT.
CLIENT			
M&B LAND INVESTMENT LTD			
PROJECT			
LOFT CONVERSION AT 82 FF UNIT			
INDERWICK ROAD, LONDON N8 9JY			
DRAWING TITLE			
ELEVATIONS			
AS PROPOSED			
STATUS			
PLANNING			
DATE	DRAWN	CHECK	SCALE @ A3
28.10.22	NM		1:100
PROJECT NUMBER	UNIT / BLOCK	CL / SPB CODE	TYPE & NUMBER
221004			006
DRAWING NO.			
221004			
Site Location Plans	L	GA Plans	P
Sections	S	Details	D
		Elevations	E
		Party Walls	C
Marood Architects			
43 VINCENT ROAD, DAGENHAM, RM9 6AS			
T: 07737271335			
Email: info@marood-architects.com			
Web: www.marood-architects.com			