



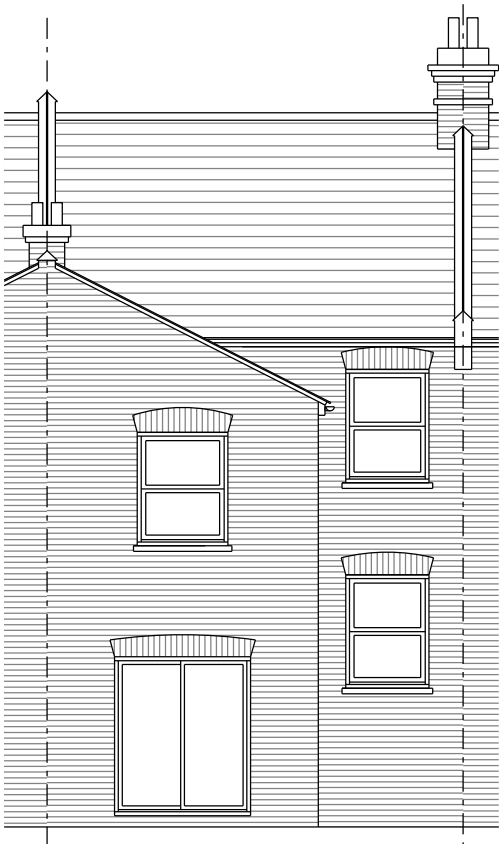

Existing Rear Elevation



Existing Side Elevation

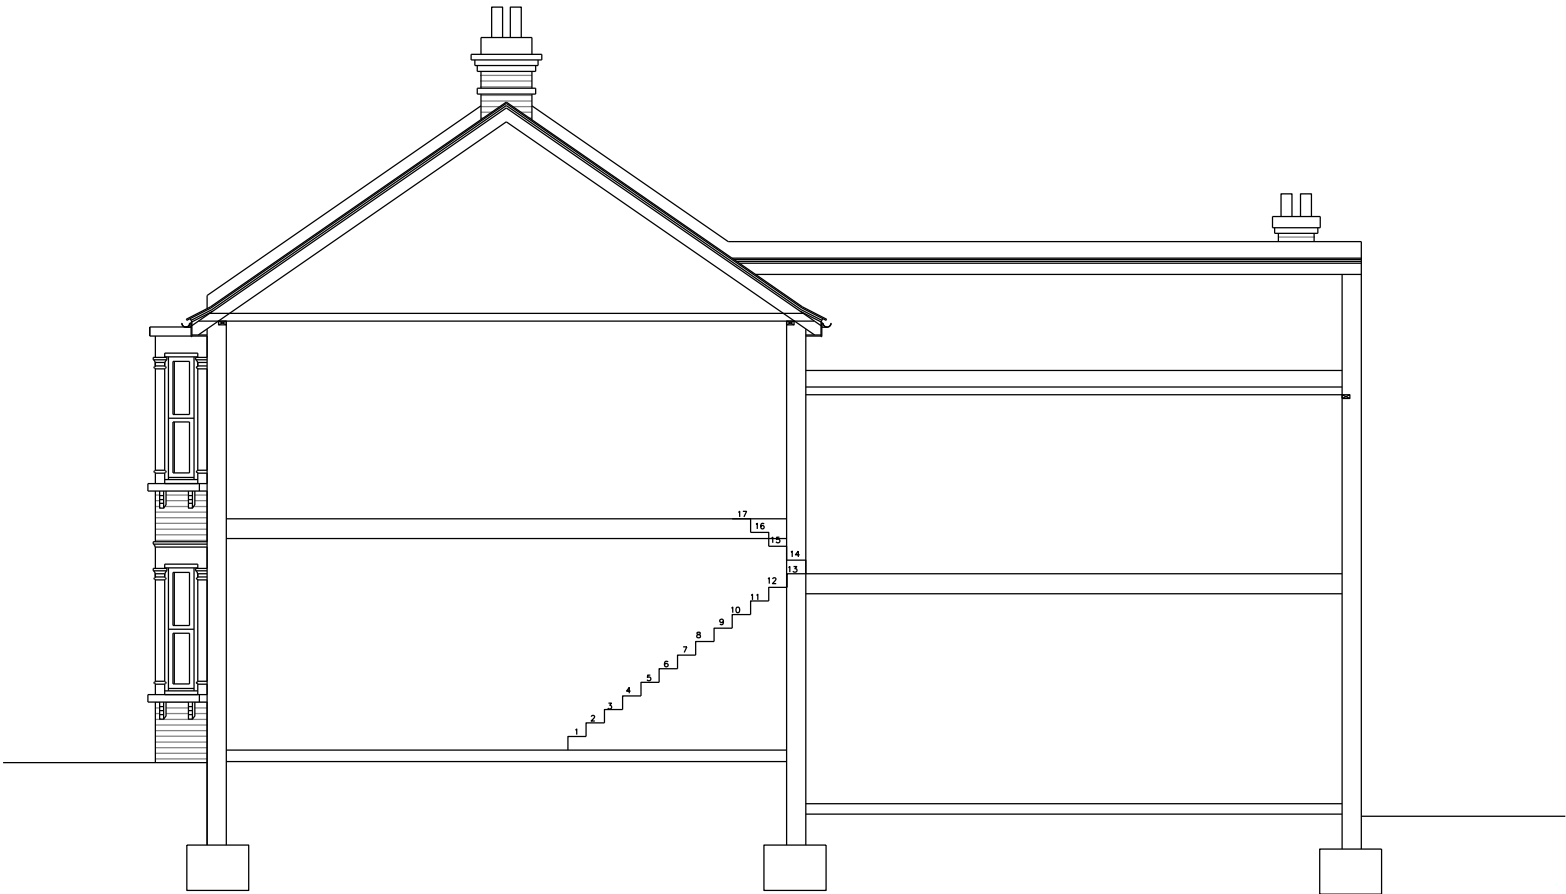

Existing Side Elevation/Section



Scale Bar 1:100

THIS DRAWING IS PROTECTED BY COPYRIGHT AND MUST NOT BE COPIED OR REPRODUCED WITHOUT THE WRITTEN CONSENT OF MAROOD ARCHITECTS. ALL DIMENSIONS AND SIZES TO BE CHECKED ON SITE. NORTH POINTS SHOWN ARE INDICATIVE. ©

SITE SPECIFIC HAZARDS

IN ACCORDANCE WITH THE REQUIREMENTS OF THE CDM REGULATIONS 2007 THE FOLLOWING SIGNIFICANT RESIDUAL HAZARDS HAVE NOT BEEN DESIGNED OUT OF THIS PROJECT AND MUST BE TAKEN INTO CONSIDERATION BY CONTRACTORS PLANNING TO UNDERTAKE THE WORKS SHOWN ON THIS DRAWING:

Note: All dimensions shown on the drawings are indicative and should be checked prior to start of the works on site. It is the responsibility of the client to notify the Architect of any discrepancies

REV	DATE	NOTES	INIT.
CLIENT			
M&B LAND INVESTMENT LTD			
PROJECT			
SINGLE STOREY REAR/SIDE EXTENSION AT 82 GF UNITINDERWICK ROAD, LONDON N8 9JY			
DRAWING TITLE			
ELEVATIONS AS EXISTING			
STATUS			
PLANNING			
DATE	DRAWN	CHECK	SCALE @ A3
28.10.22	NM		1:100
PROJECT NUMBER	UNIT / BLOCK	Q / SPB CODE	TYPE & NUMBER
			REVISION LETTER
DRAWING NO.			
221004	L		013
Site Location Plans	L	GA Plans	P
Sections	S	Details	D
		Elevations	E
		Partial Colour	C

Marood Architects
43 VINCENT ROAD, DAGENHAM, RM9 6AS
T: 07737271335
Email: info@marood-architects.com
Web: www.marood-architects.com