



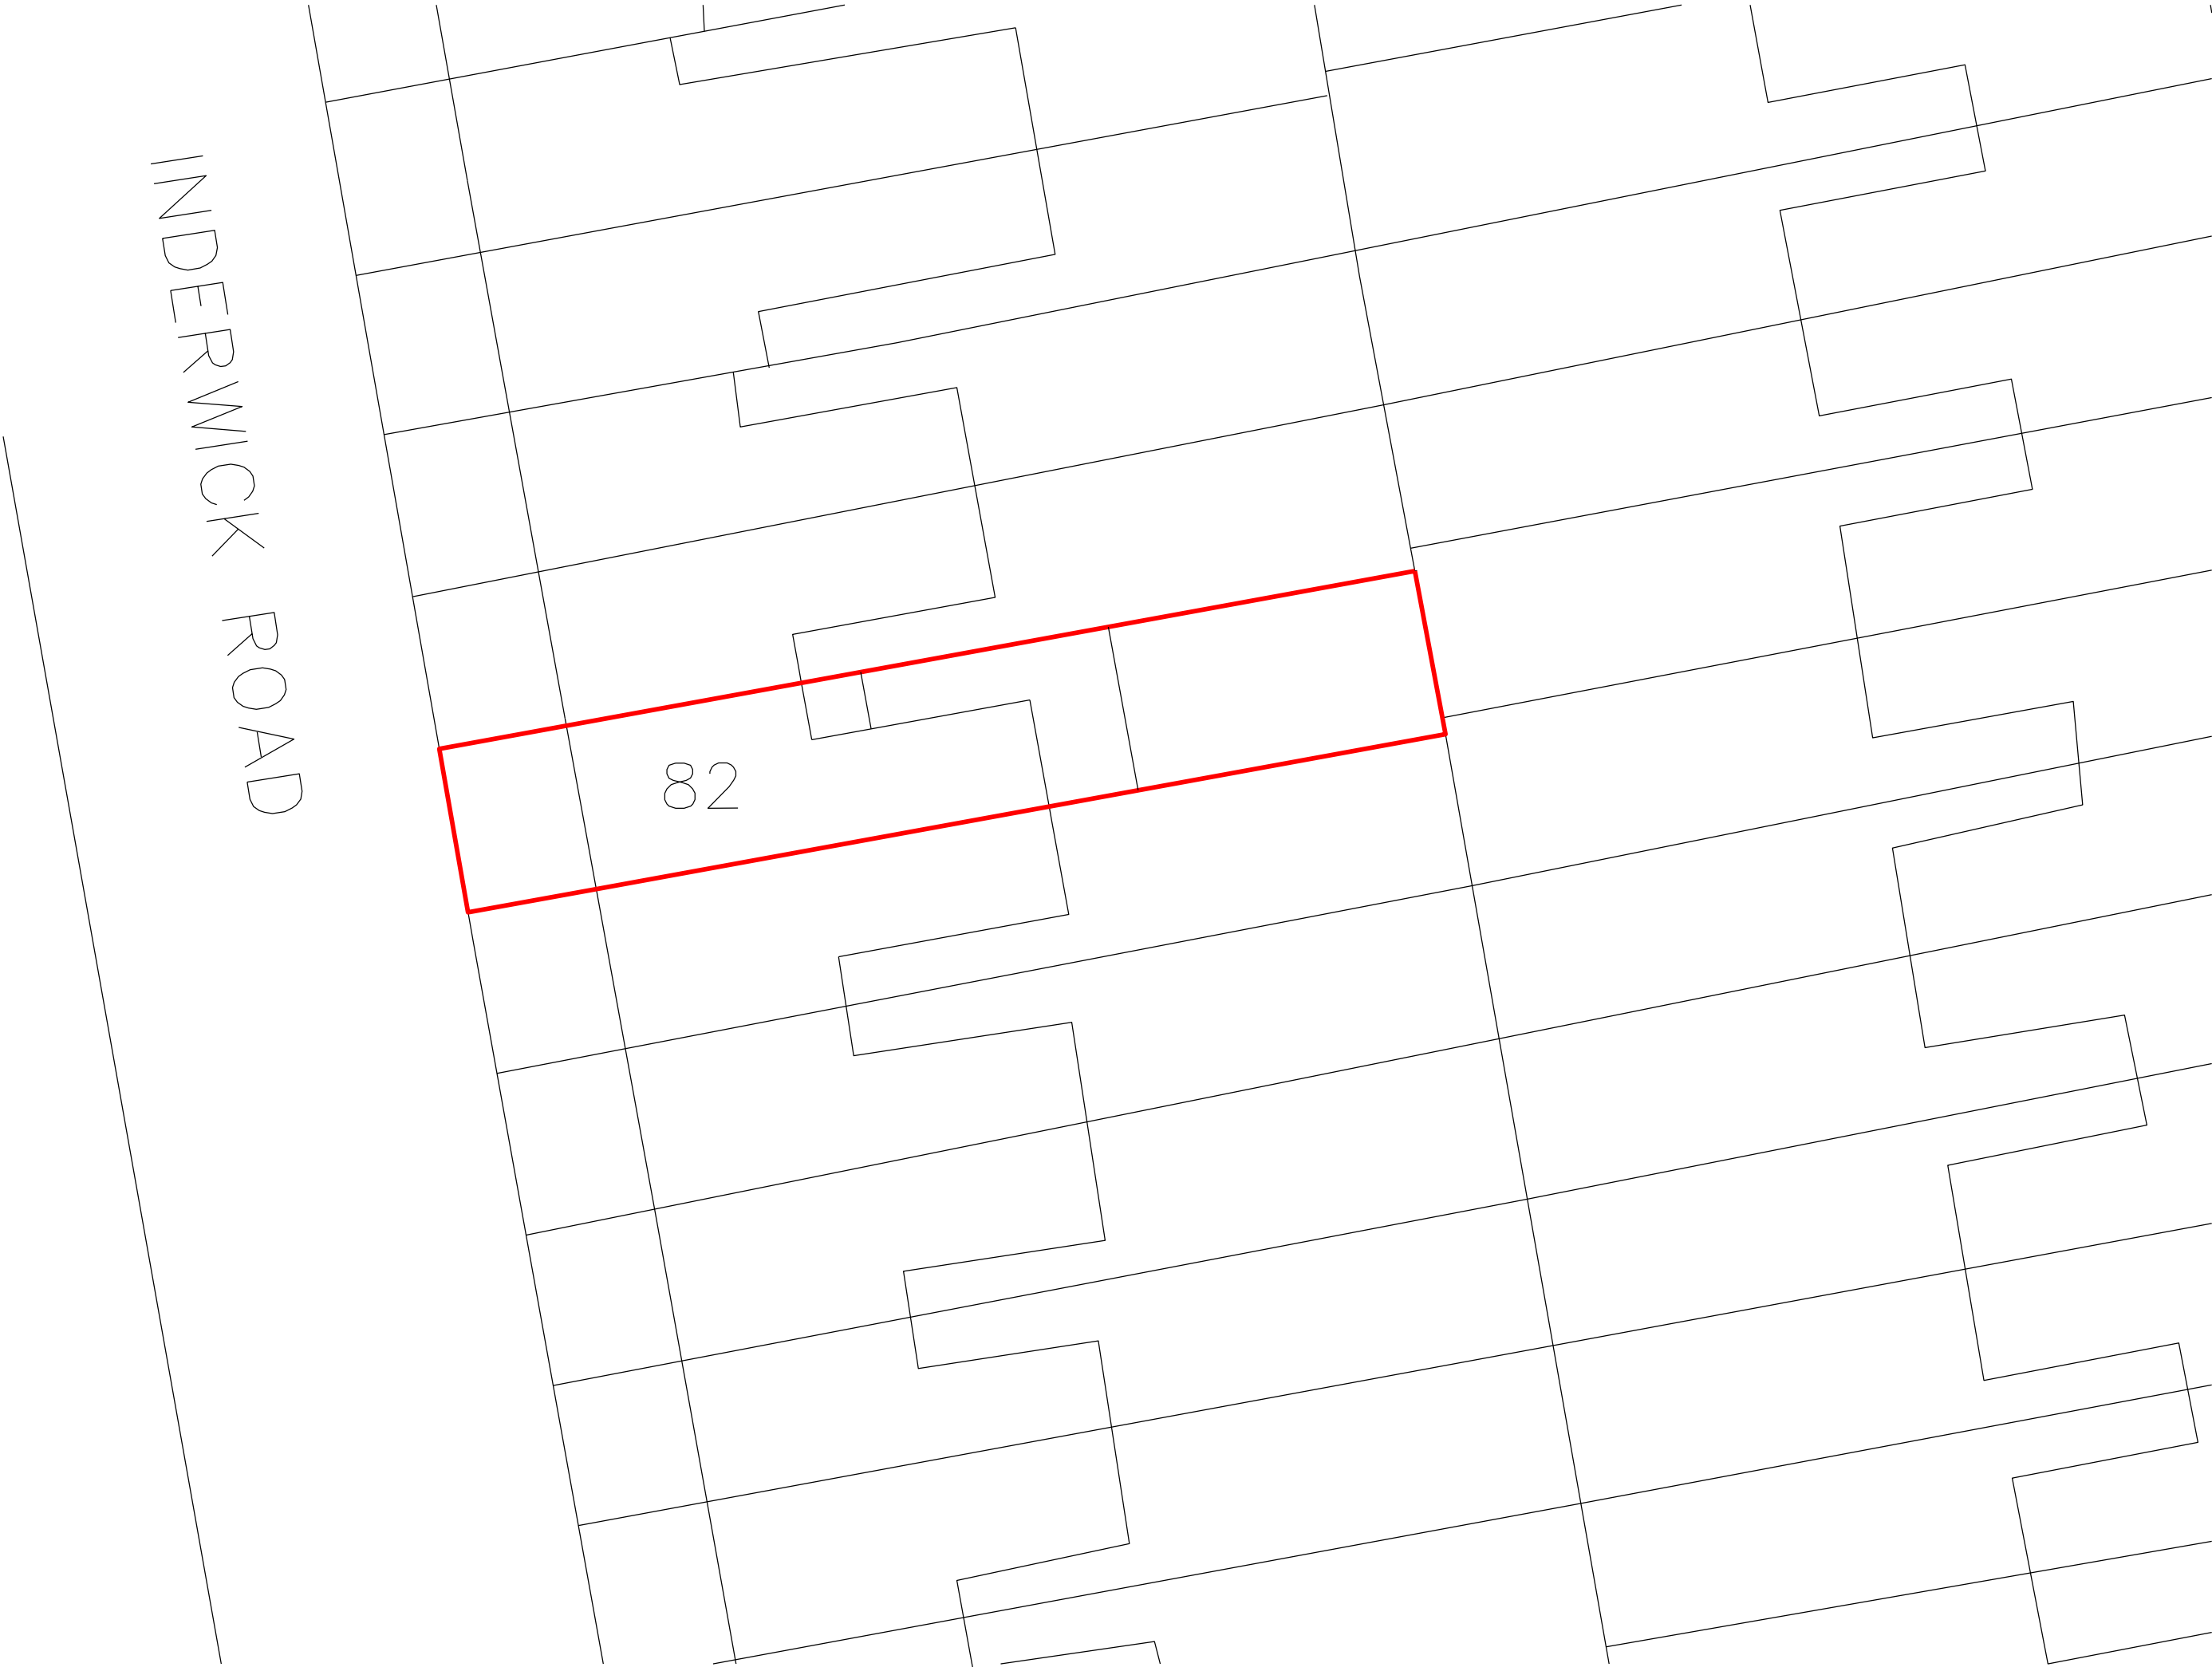

THIS DRAWING IS PROTECTED BY COPYRIGHT AND MUST NOT BE COPIED OR REPRODUCED WITHOUT THE WRITTEN CONSENT OF MAROOD ARCHITECTS. ALL DIMENSIONS AND FEES TO BE CHECKED ON SITE. NORTH POINTS SHOWN ARE INDICATIVE.

SITE SPECIFIC HAZARDS

IN ACCORDANCE WITH THE REQUIREMENTS OF THE CONSTRUCTION 2007 THE FOLLOWING SIGNIFICANT RESIDUAL HAZARDS HAVE NOT BEEN DISCLOSED OUT OF THIS PROJECT AND MUST BE TAKEN INTO CONSIDERATION BY CONTRACTORS PLANNING TO UNDERTAKE THE WORKS SHOWN ON THIS DRAWING.

 

APPLICATION SITE
BOUNDARY AREA

REV	DATE	NOTES	INT.
CLIENT			
M&B LAND INVESTMENT LTD			
PROJECT			
SINGLE STOREY REAR/SIDE EXTENSION AT 82 GF UNITINDERWICK ROAD, LONDON N8 9JY			
DRAWING TITLE			
SITE PLAN			
AS PROPOSED			
STATUS			
PLANNING			
DATE	DRAWN	CHECK	SCALE @ A3
28.10.22	NM		1:200
PROJECT NUMBER	UNIT / BLOCK	CL / SPB CODE	TYPE & NUMBER
			REVISION LETTER
DRAWING NO.			
221004			
L 011			
Site Location Plans	L	GA Plans	P
Sections	S	Details	D
		Elevations	E
		Public Realm	C
Marood Architects			
43 VINCENT ROAD, DAGENHAM, RM9 6AS			
T: 07737271335			
Email: info@marood-architects.com			
Web: www.marood-architects.com			