



SITE SPECIFIC HAZARDS

IN ACCORDANCE WITH THE REQUIREMENTS OF THE CDM REGULATIONS 2007 THE FOLLOWING SIGNIFICANT RESIDUAL HAZARDS HAVE NOT BEEN DESIGNED OUT OF THIS PROJECT AND MUST BE TAKEN INTO CONSIDERATION BY CONTRACTORS PLANNING TO UNDERTAKE THE WORKS SHOWN ON THIS DRAWING:


Note: All dimensions shown on the drawings are indicative and should be checked prior to start of the works on site. It is the responsibility of the client to notify the Architect of any discrepancies

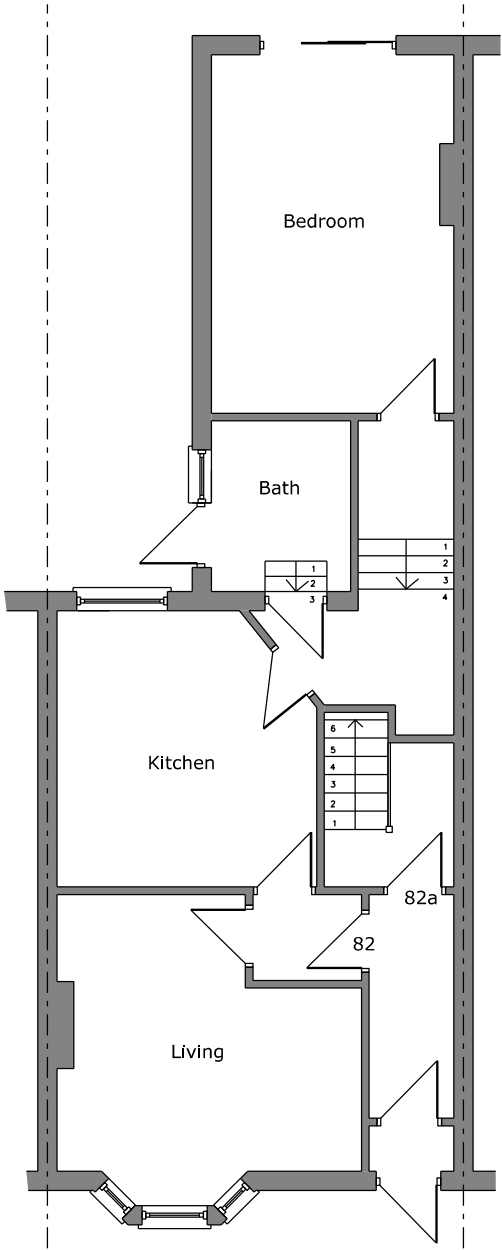


Existing Ground Floor Plan

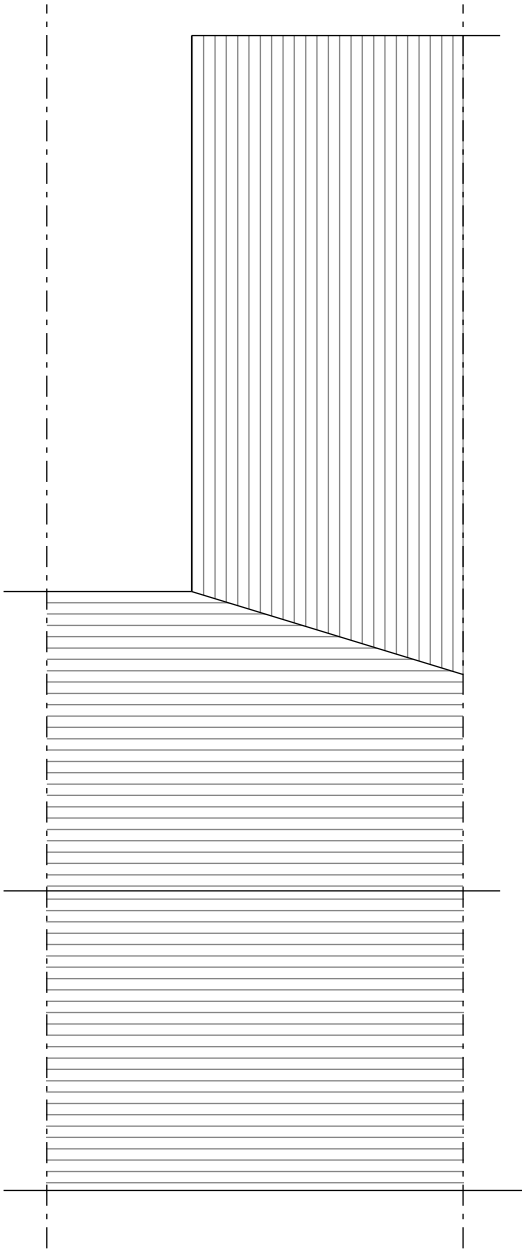

Existing Roof Plan

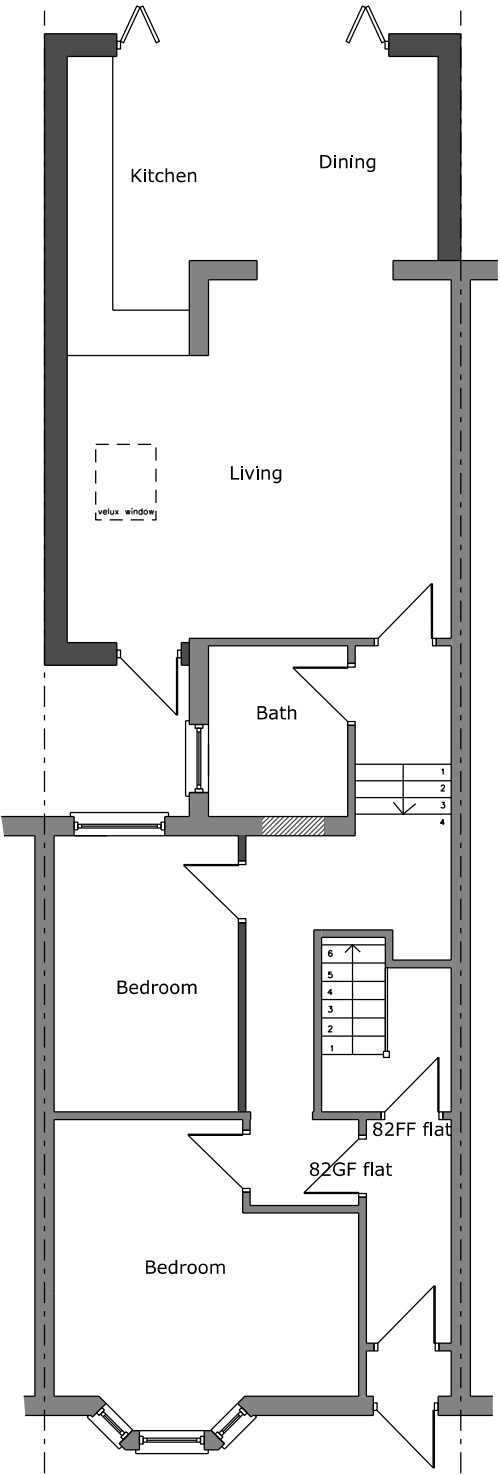

Proposed Ground Floor Plan

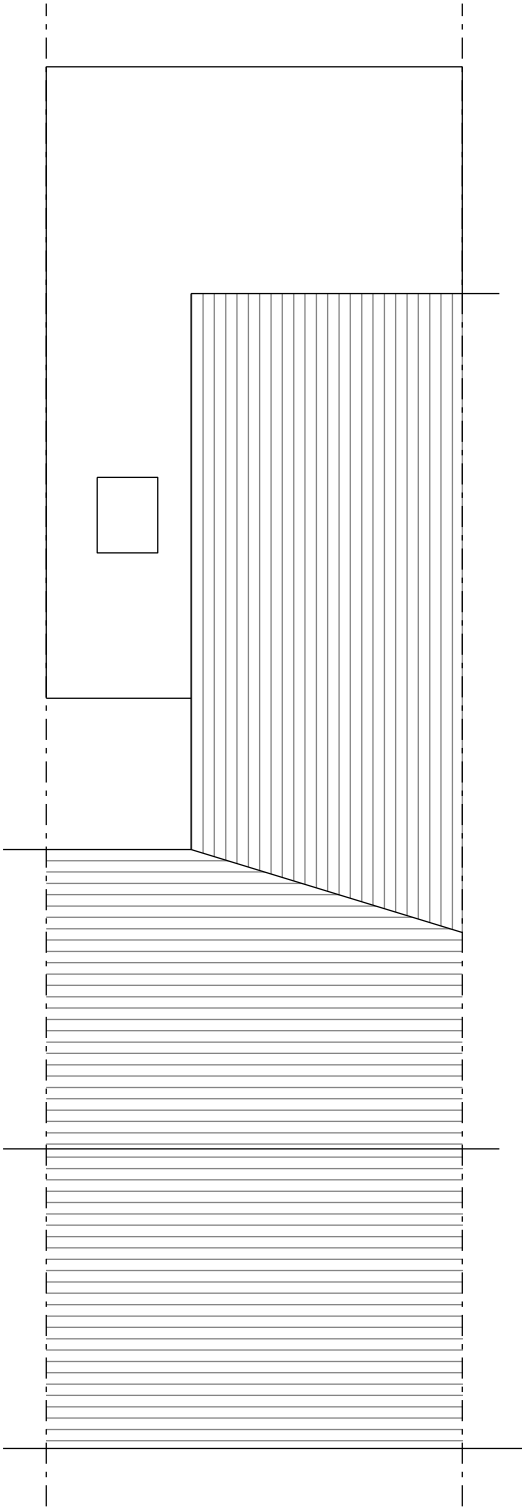

Proposed Roof Plan



Scale Bar 1:100

REV	DATE	NOTES	INIT.
CLIENT			
M&B LAND INVESTMENT LTD			
PROJECT			
SINGLE STOREY REAR/SIDE			
EXTENSION AT 82 GF UNIT/INDERWICK			
ROAD, LONDON N8 9JY			
DRAWING TITLE			
PLANS			
AS EXISTING & PROPOSED			

STATUS			
PLANNING			
DATE	DRAWN	CHECK	SCALE @ A3
28.10.22	NM		1:100
PROJECT NUMBER	UNIT / BLOCK	Q / SPB CODE	TYPE & NUMBER
			REVISION LETTER
DRAWING NO.			
221004			
L 012			

Site Location Plans	L	GA Plans	P	Elevations	E
Sections	S	Details	D	Party Colour	C

Marood Architects

43 VINCENT ROAD, DAGENHAM, RM9 6AS

T: 07737271335

Email: info@marood-architects.com

Web: www.marood-architects.com