


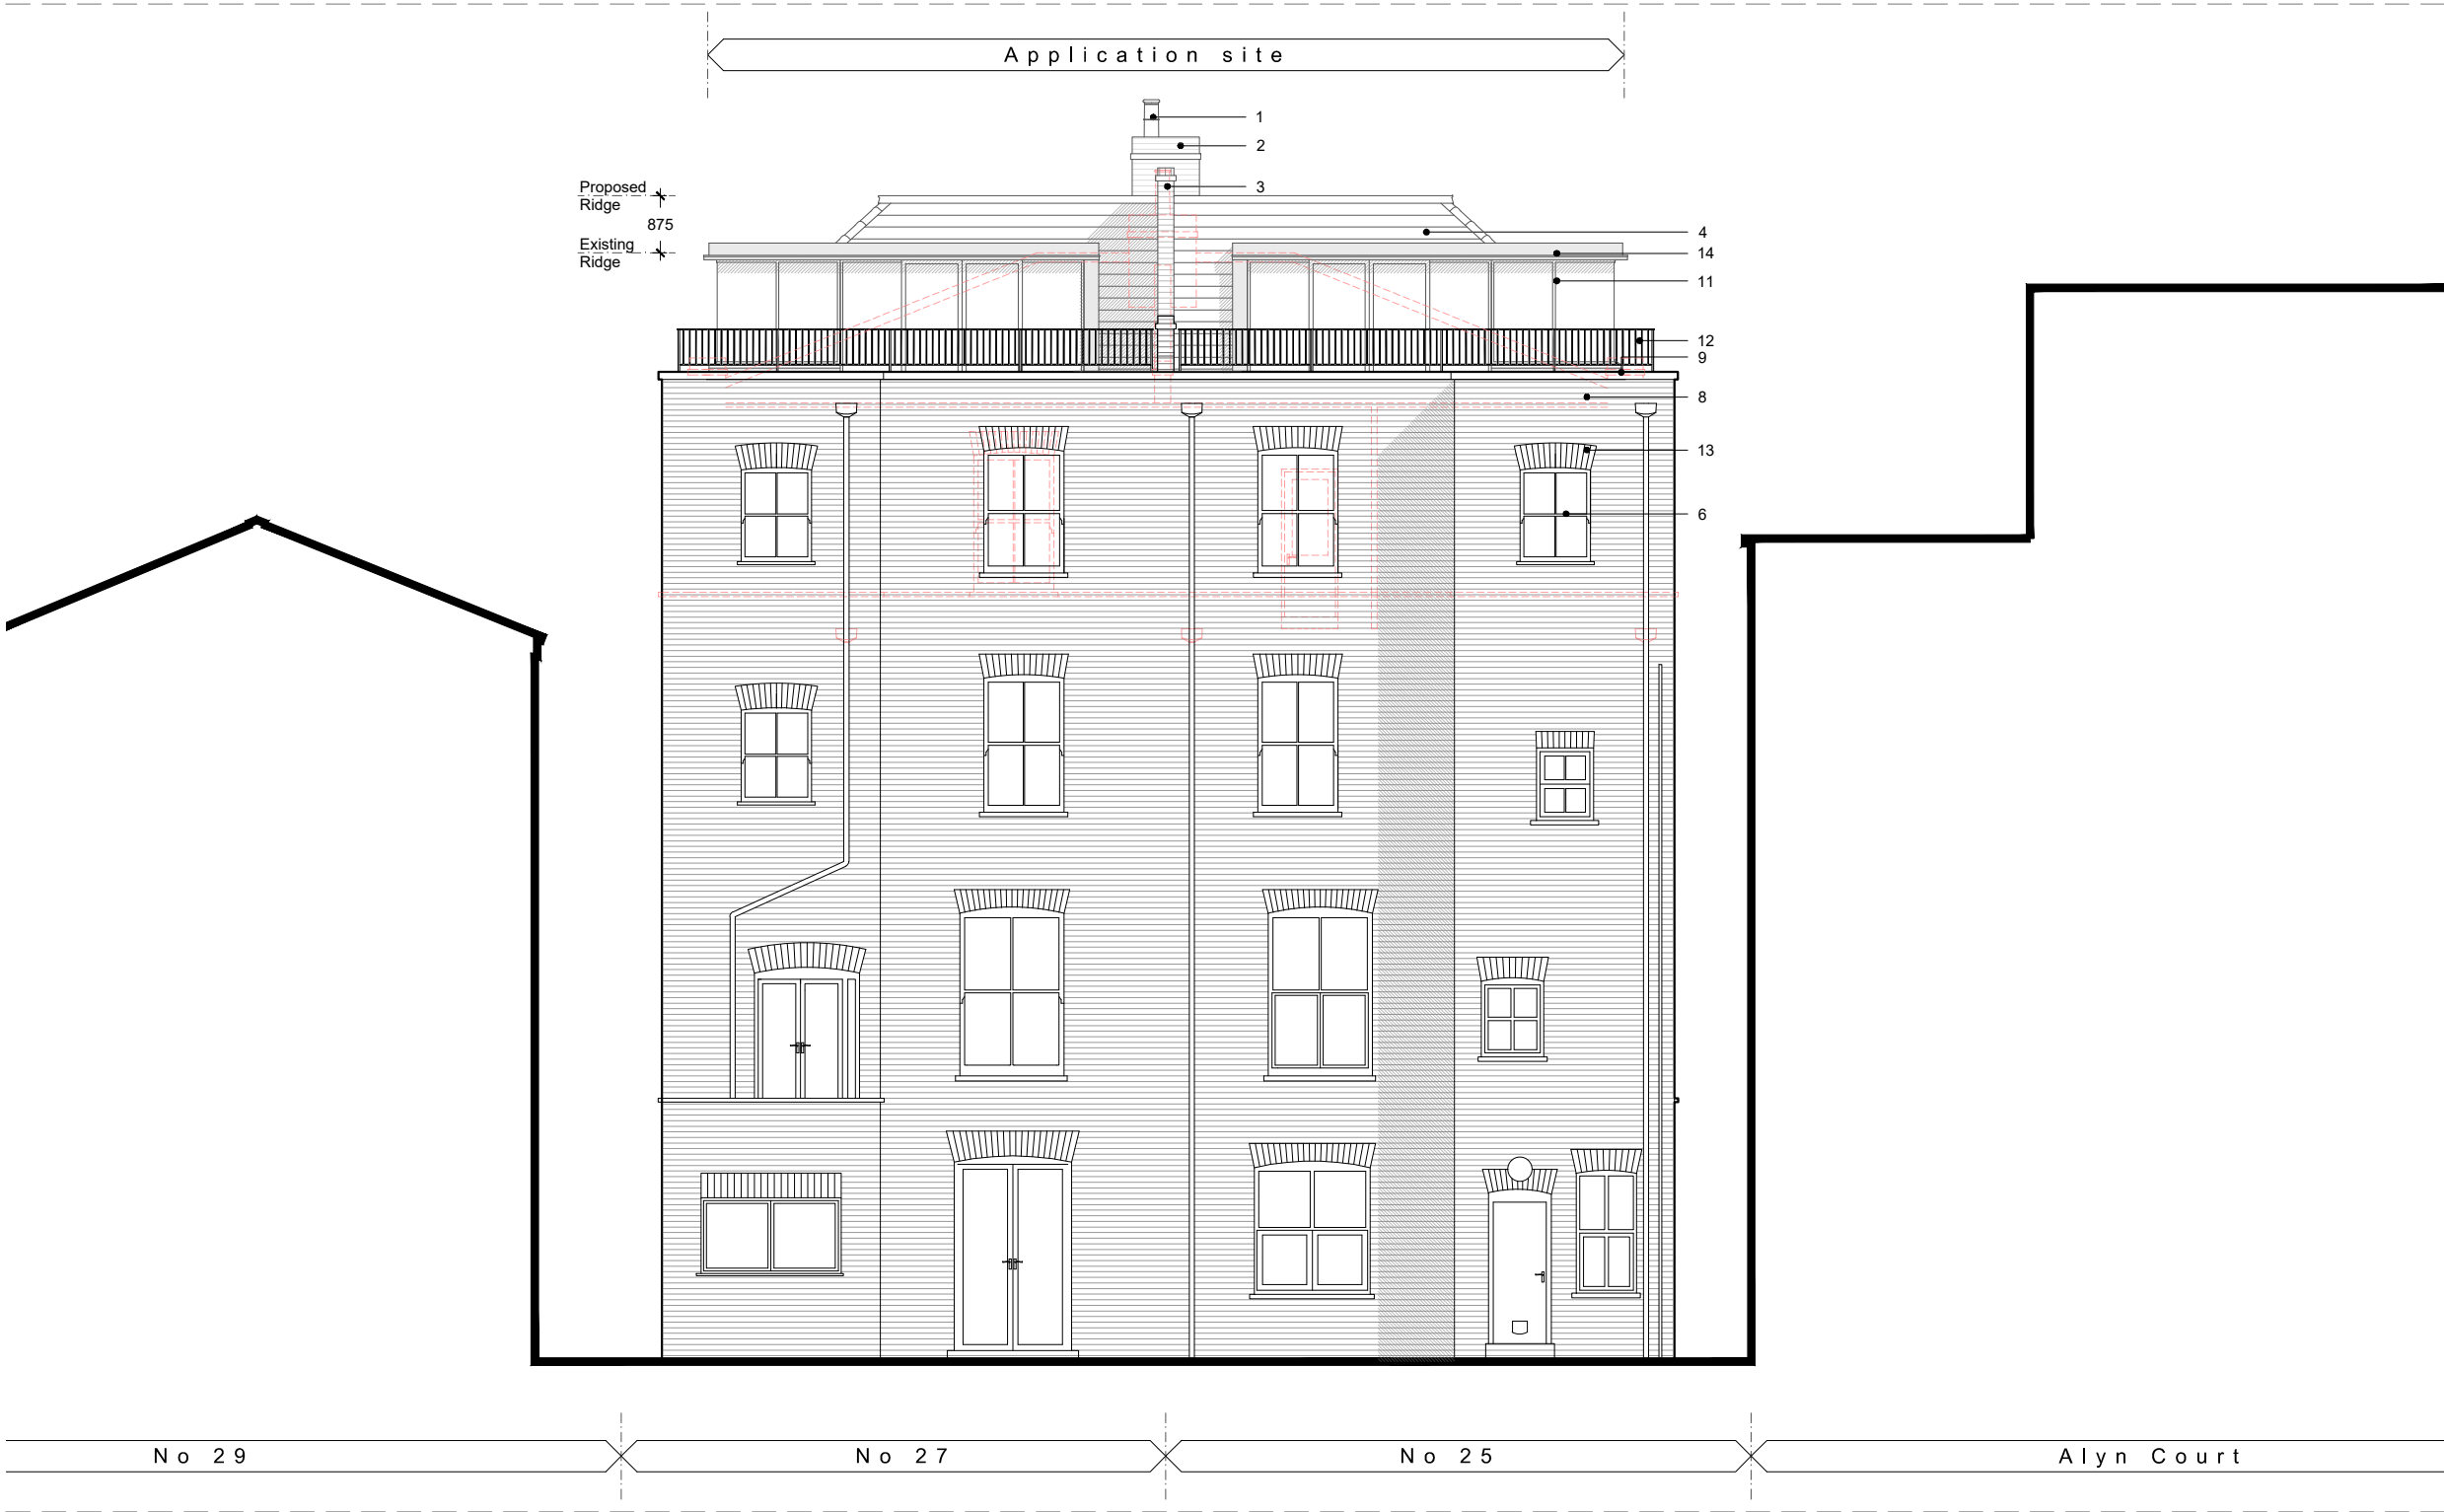

USE FIGURED DIMENSIONS ONLY. DO NOT SCALE FROM THIS DRAWING EXCEPT FOR PLANNING PURPOSES. ALL DIMENSIONS MUST BE CHECKED ON SITE. ANY INCONSISTENCIES MUST BE REPORTED BACK TO THE ARCHITECT. THIS DRAWING AND ANY DESIGNS INDICATED THEREON ARE THE COPYRIGHT OF BROOKS & MURRAY ARCHITECTS. ALL RIGHTS ARE RESERVED. NO PART OF THIS WORK MAY BE PRODUCED WITHOUT PRIOR PERMISSION IN WRITING FROM BROOKS & MURRAY ARCHITECTS. THESE DRAWINGS ARE INTENDED FOR PLANNING PURPOSES ONLY. THEY ARE NOT TO BE USED FOR BUILDING, AND IF THEY ARE, THIS WILL BE IN BREACH OF BROOKS & MURRAY'S COPYRIGHT.

REV.	AMENDMENT	BY:	DATE
------	-----------	-----	------

-



Outline of the existing roof

- 1 - Clay chimney pots
- 2 - Extended chimney stacks with London yellow stock bricks to match existing. Brick detailing replicating the existing
- 3 - Extended party wall with London yellow stock bricks to match existing. Brick detailing replicating the existing
- 4 - Slate roof tiles
- 5 - Timber dormer with lead sheet cladding
- 6 - White timber sash windows
- 7 - Gutter
- 8 - Extended wall (London yellow stock bricks to match existing)
- 9 - Existing cornice detail retained, repaired and made good
- 10 - Stone coping to match existing
- 11 - Aluminium slim frame windows and doors, powder coated RAL 7016
- 12 - Metal balustrade, circular section RAL 7016
- 13 - Brick detailing to match existing
- 14 - Zinc cladding

Brooks Murray Architects
The Arts Building, Morris Place, N4 3JG
+44 (0)2077399955 architects@brooksmurray.com

**brooks
murray**

Proposed Rear Elevation
1:100 @ A3

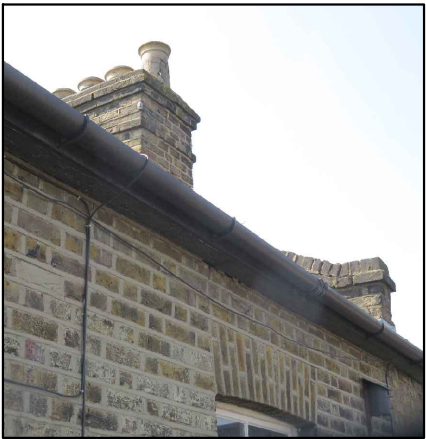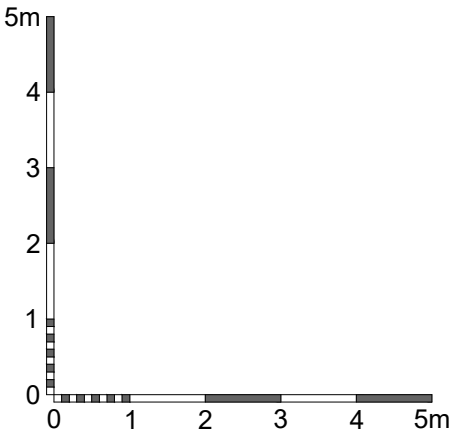

Brick detailing
to match existing



Aluminium slim frame

CLIENT:
PRIVATE CLIENT

JOB:
25-27 CRESCENT ROAD
LONDON
N8 8AL

DRAWING TITLE:
PROPOSED ELEVATIONS
REAR

SCALE:
1:100 @ A3

DATE:
OCT 2022

STATUS:
PLANNING

DRAWING NUMBER:
1311 - 201

REV:
CM

ISSUED BY: