



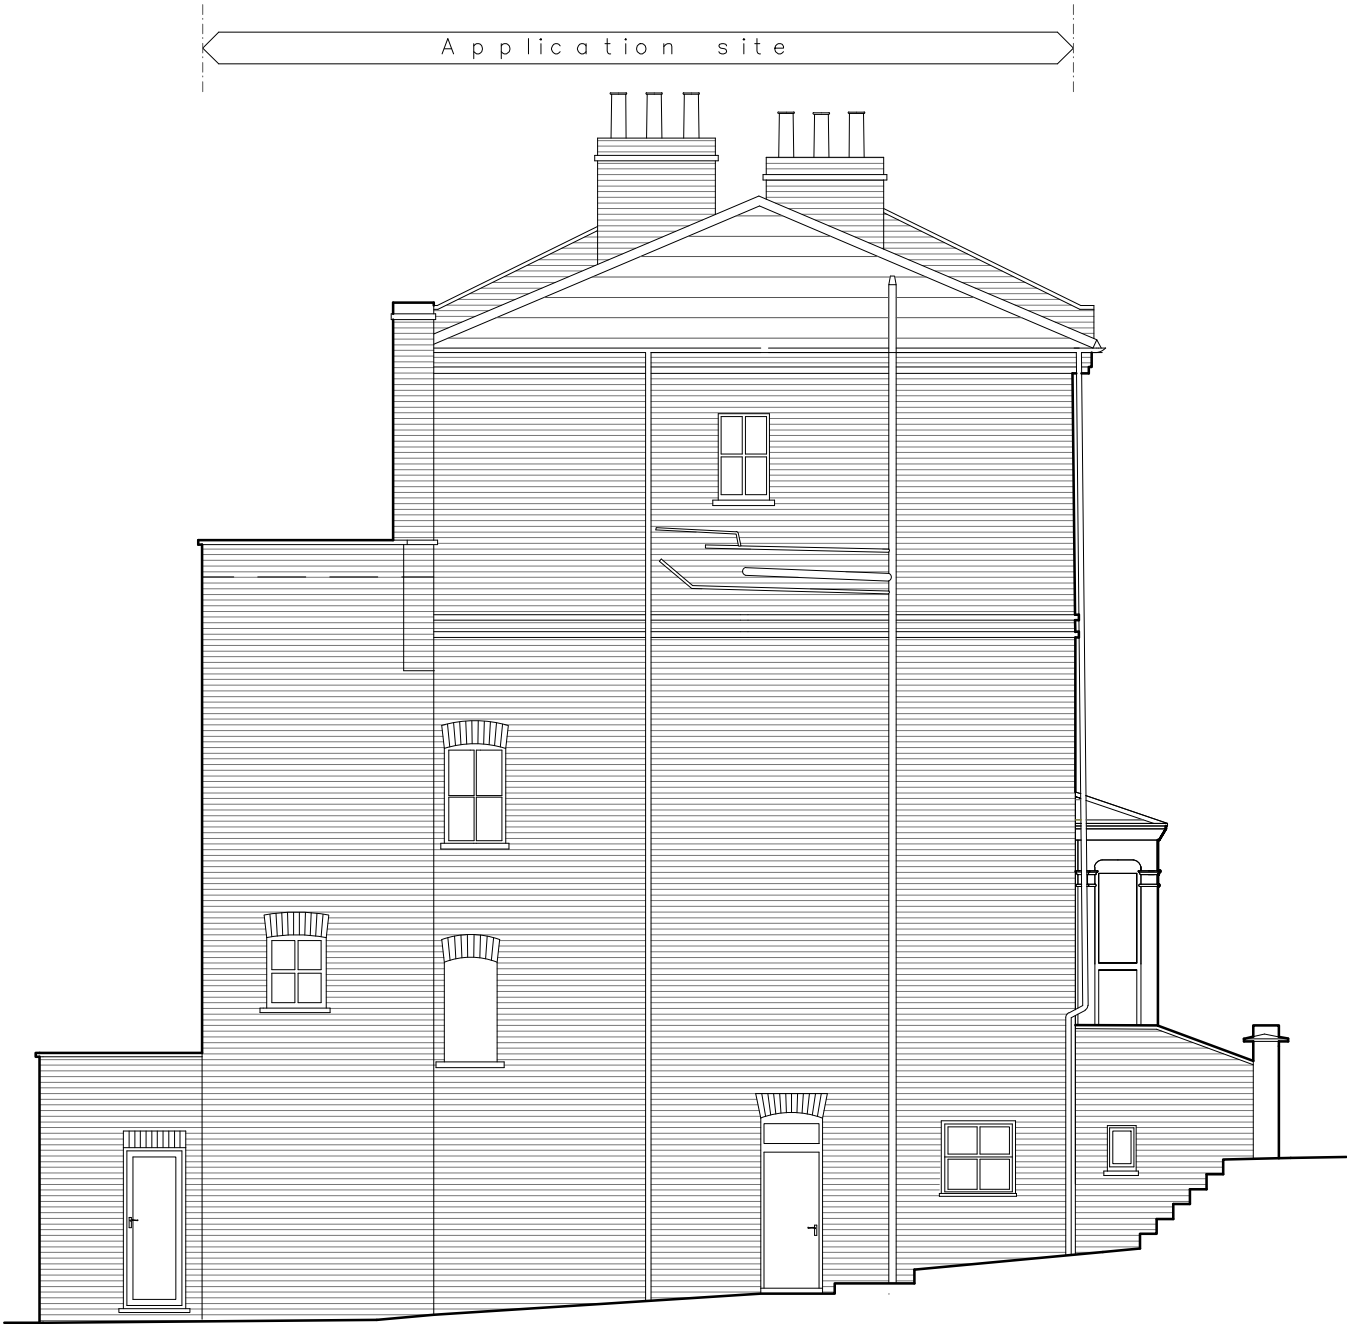


Existing West Elevation

1:100 @ A3

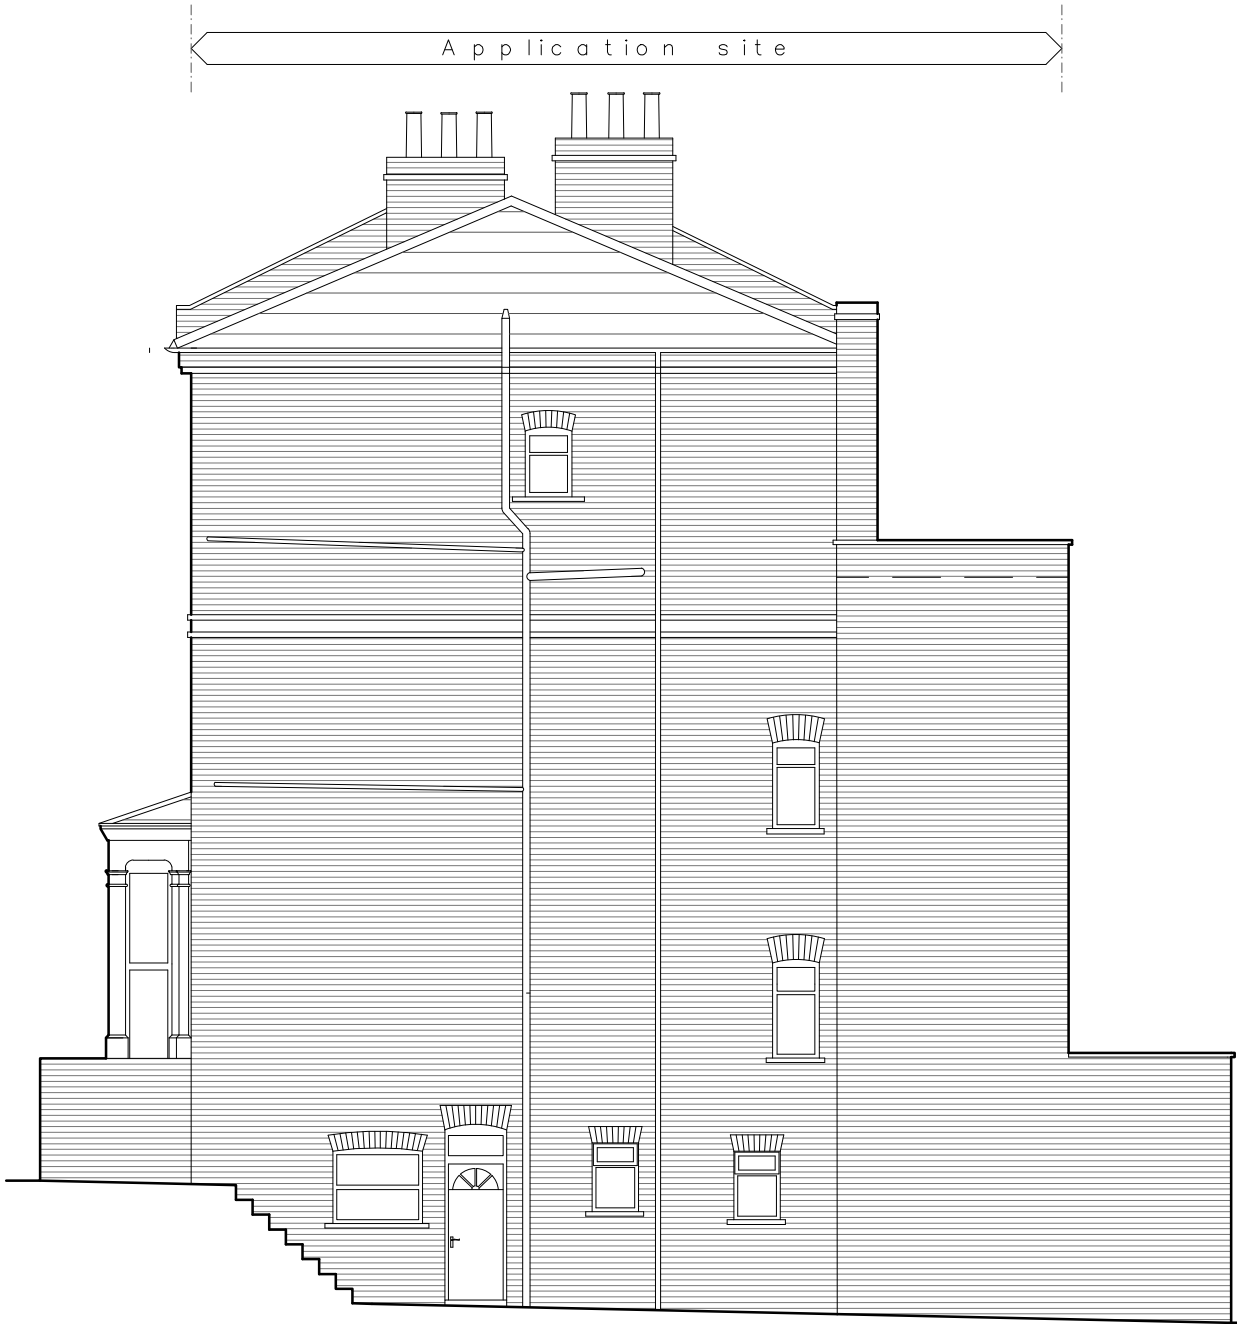

Existing East Elevation

1:100 @ A3

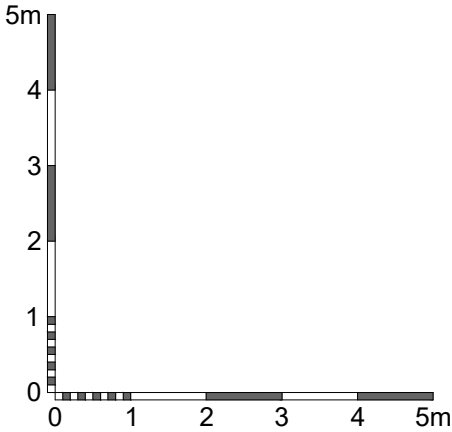

Brooks Murray Architects
The Arts Building, Morris Place, N4 3JG
+44 (0)2077399955 architects@brooksmurray.com

brooks
murray

CLIENT: PRIVATE CLIENT		
JOB: 25-27 CRESCENT ROAD LONDON N8 8AL		
DRAWING TITLE: EXISTING ELEVATIONS EAST AND WEST		
SCALE: 1:100 @ A3		
DATE: OCT 2022		
STATUS: PLANNING		
DRAWING NUMBER: 1311 - 022	REV:	ISSUED BY: CM