


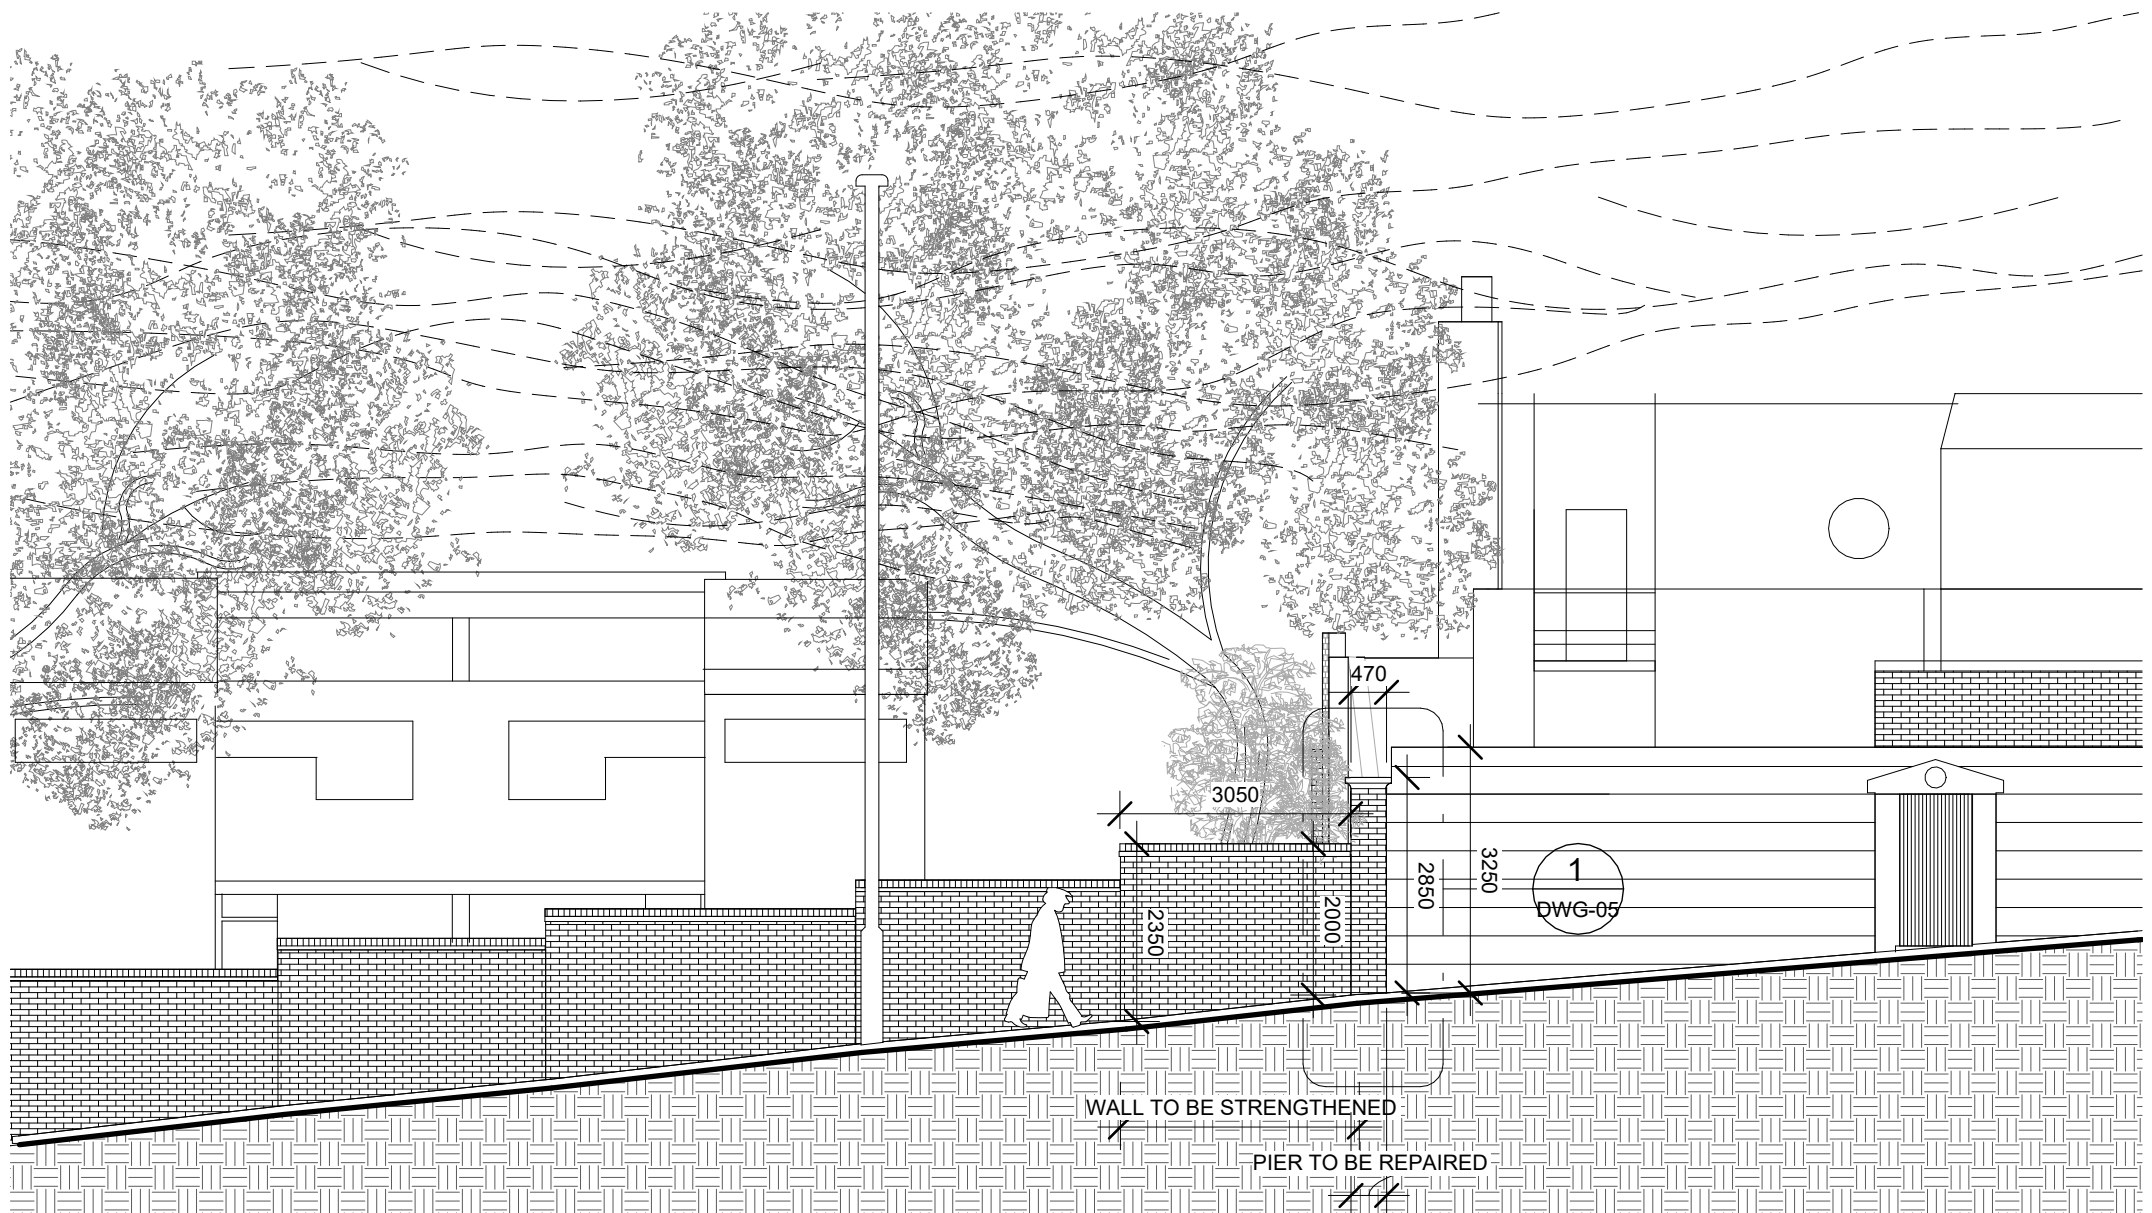

0 1 m 5 m

|         |           |                         |                                                |     |
|---------|-----------|-------------------------|------------------------------------------------|-----|
| PROJECT |           |                         | EXISTING AND PROPOSED<br>PIER AND WALL REPAIRS |     |
| Date    | 21/9/2022 | Scale (@ A4)            | 1 : 100                                        | REV |
| SHERCO  |           | DRAWING NUMBER          |                                                |     |
|         |           | DWG-03 (WEST ELEVATION) |                                                |     |