


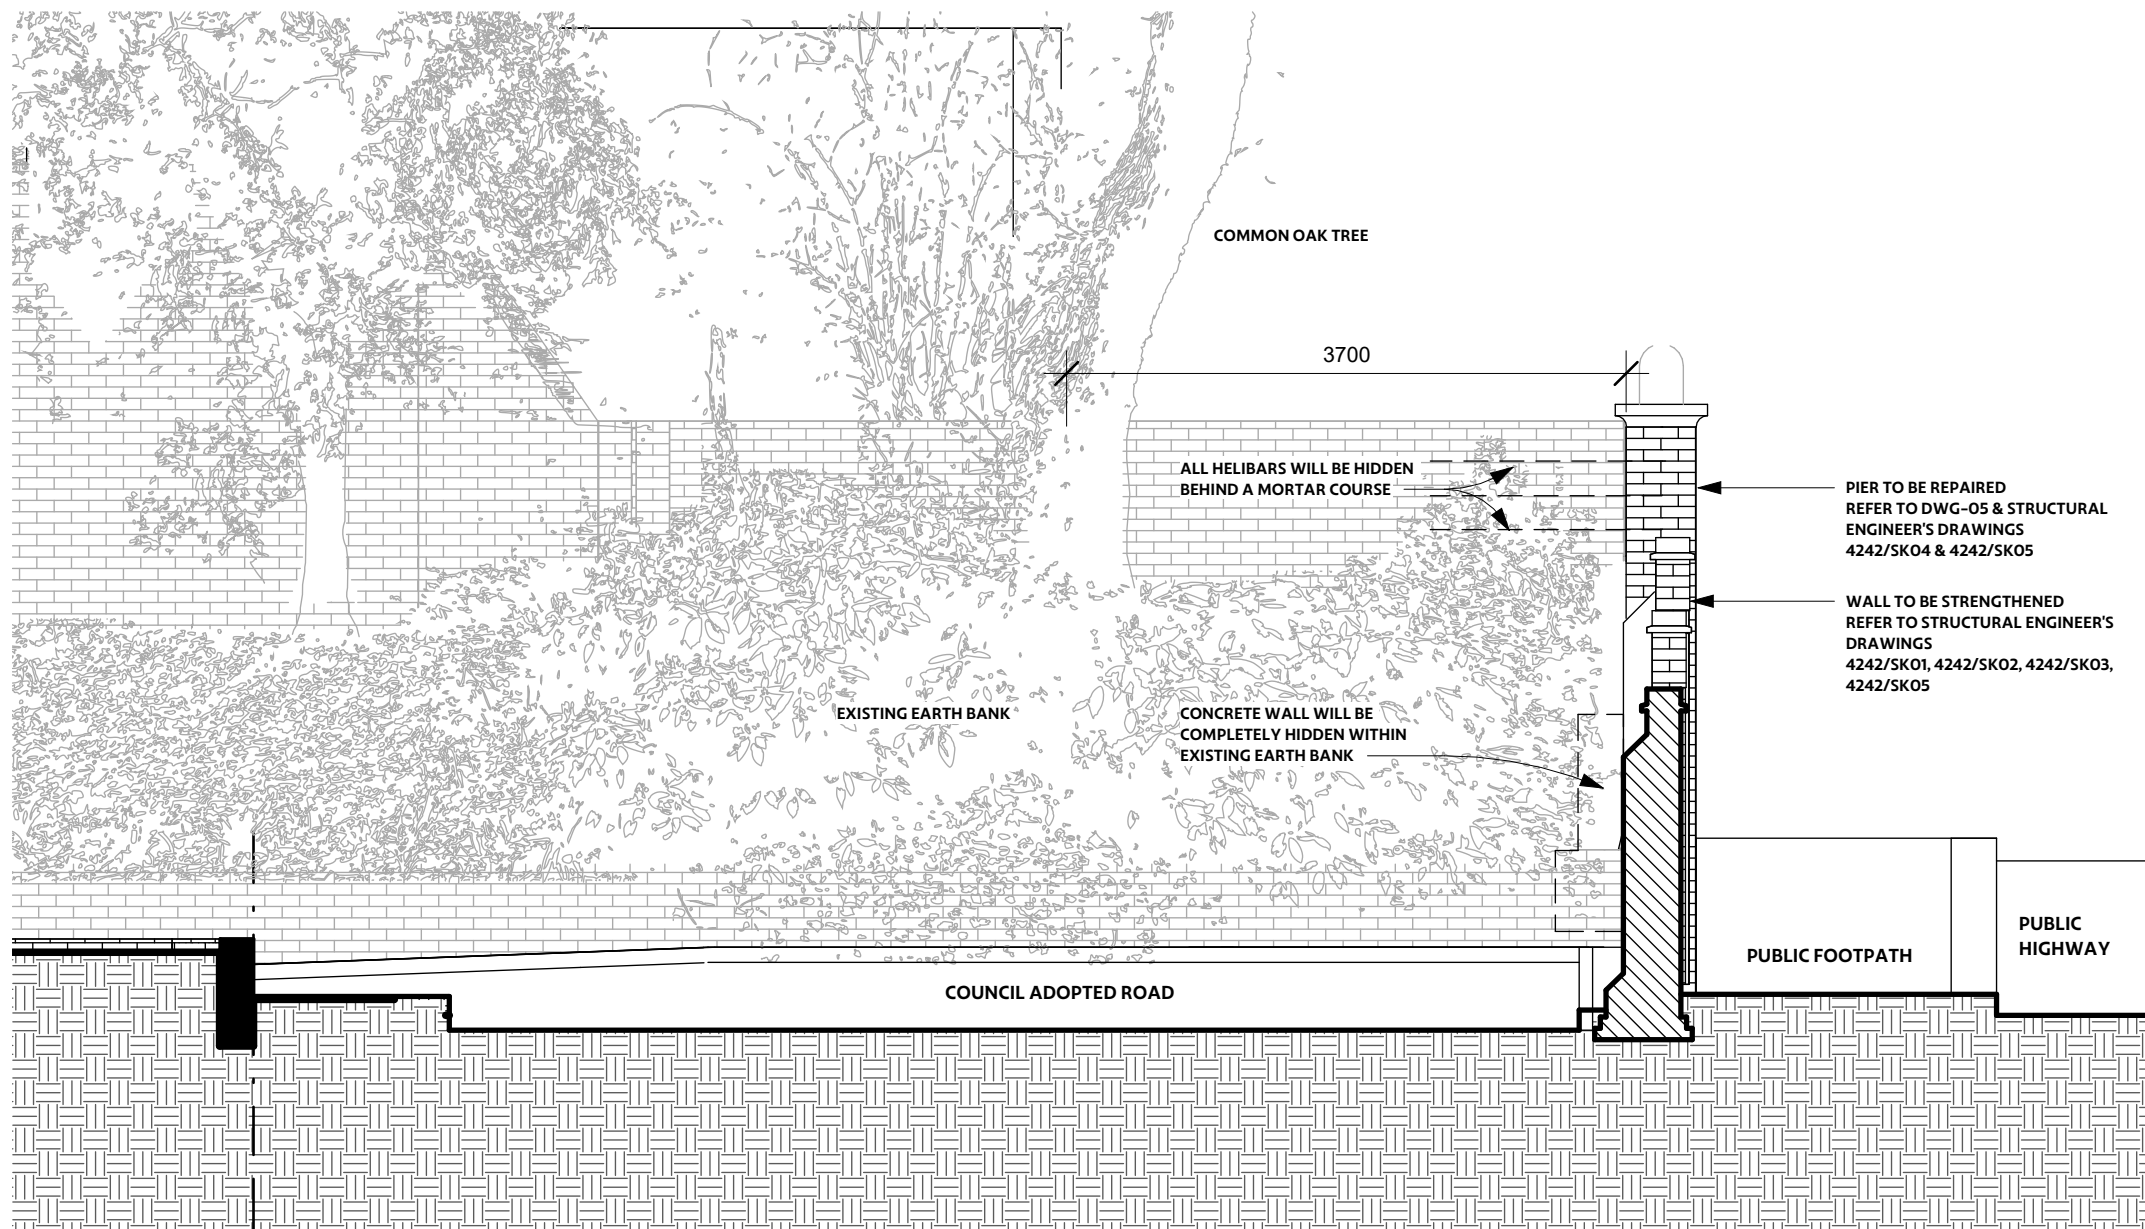

0 1 m 5 m

PROJECT			EXISTING AND PROPOSED PIER AND WALL REPAIRS	
Date	21/9/2022	Scale (@ A4)	1 : 50	REV
SHERCO		DRAWING NUMBER		
		DWG-04(NORTH ELEVATION)		