


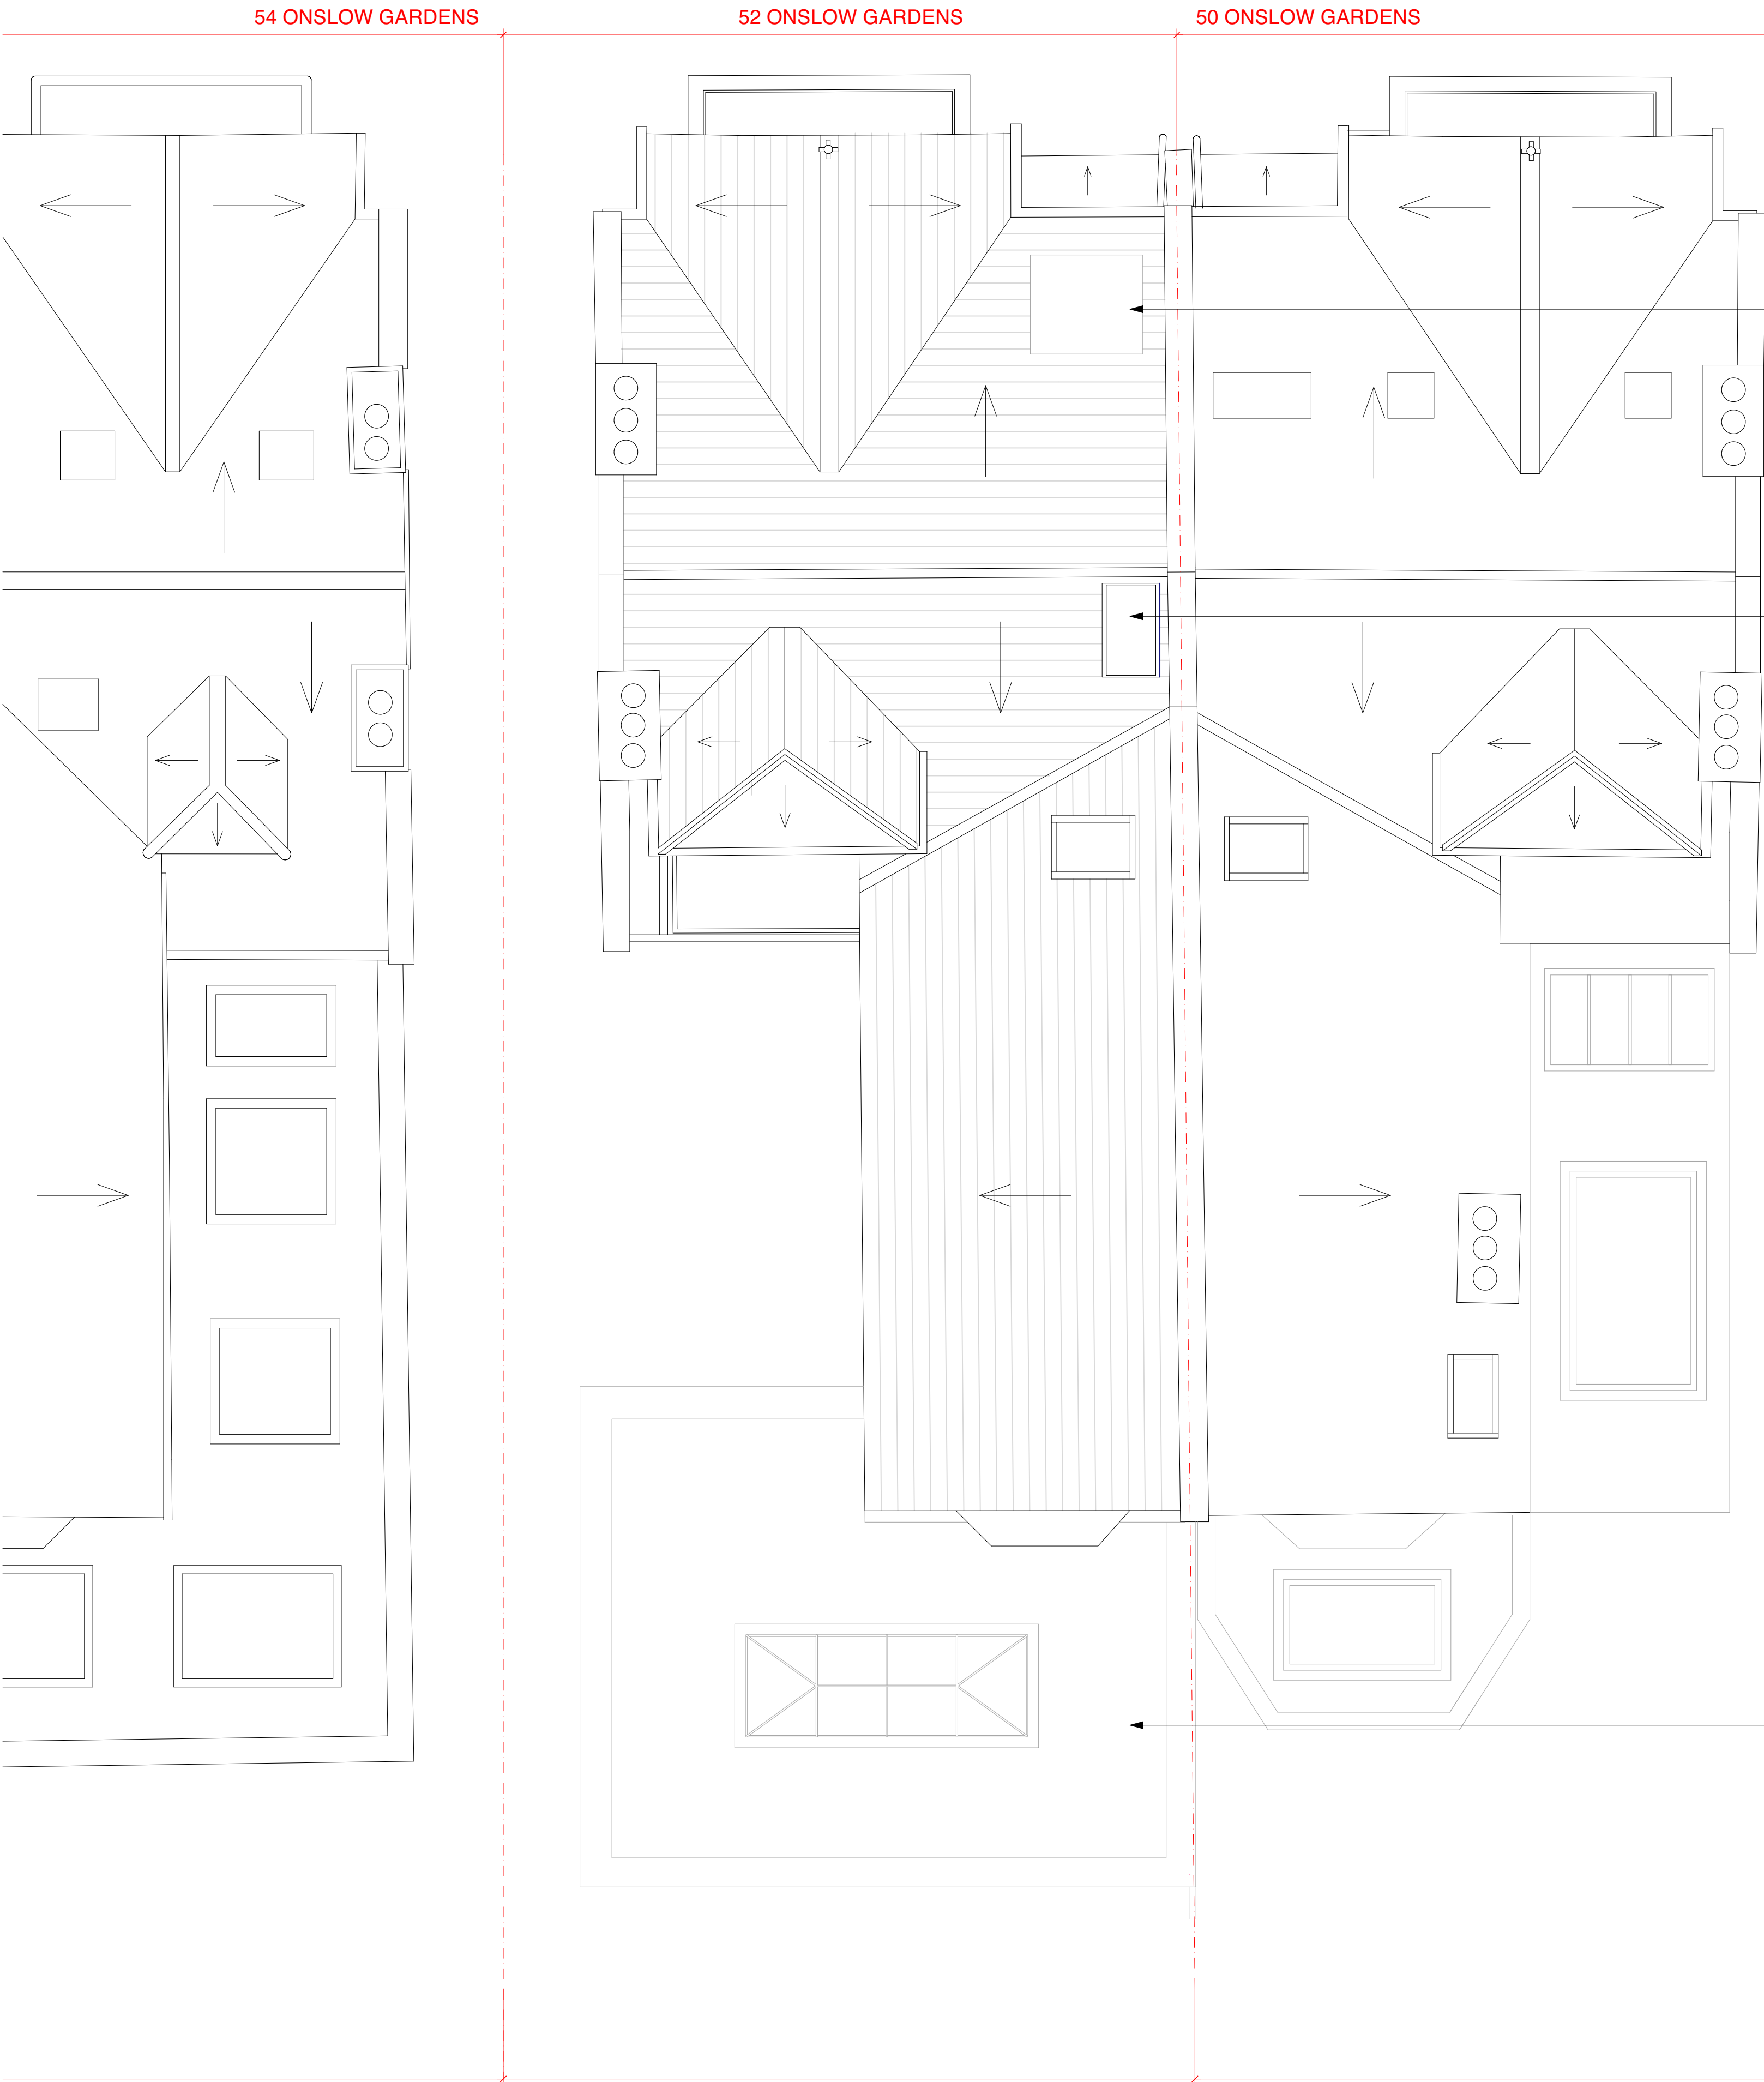

© 2022 Syte Architects Limited

drawing is copyright

use figured dimensions - do not scale dimensions from drawing

if not drawing explicitly for planning or other regulatory authorities use to be obtained before work is undertaken with structural engineer's drawings and specifications

PLANNING

revision notes

P1 12/10/2022 First Issue

syte

Ten Olden Square London W1P 6AA T 020 7734 8100 www.sytearchitects.com

client

Helena & Roger Neill

project

52 Onslow Gardens
London
N10 3JX

drawing title

**Roof Plan
as proposed**

date	drawn by	revision
OCT 22	AK	P1
scale	checked by	drawing
1:50@A1	OB	328.201