




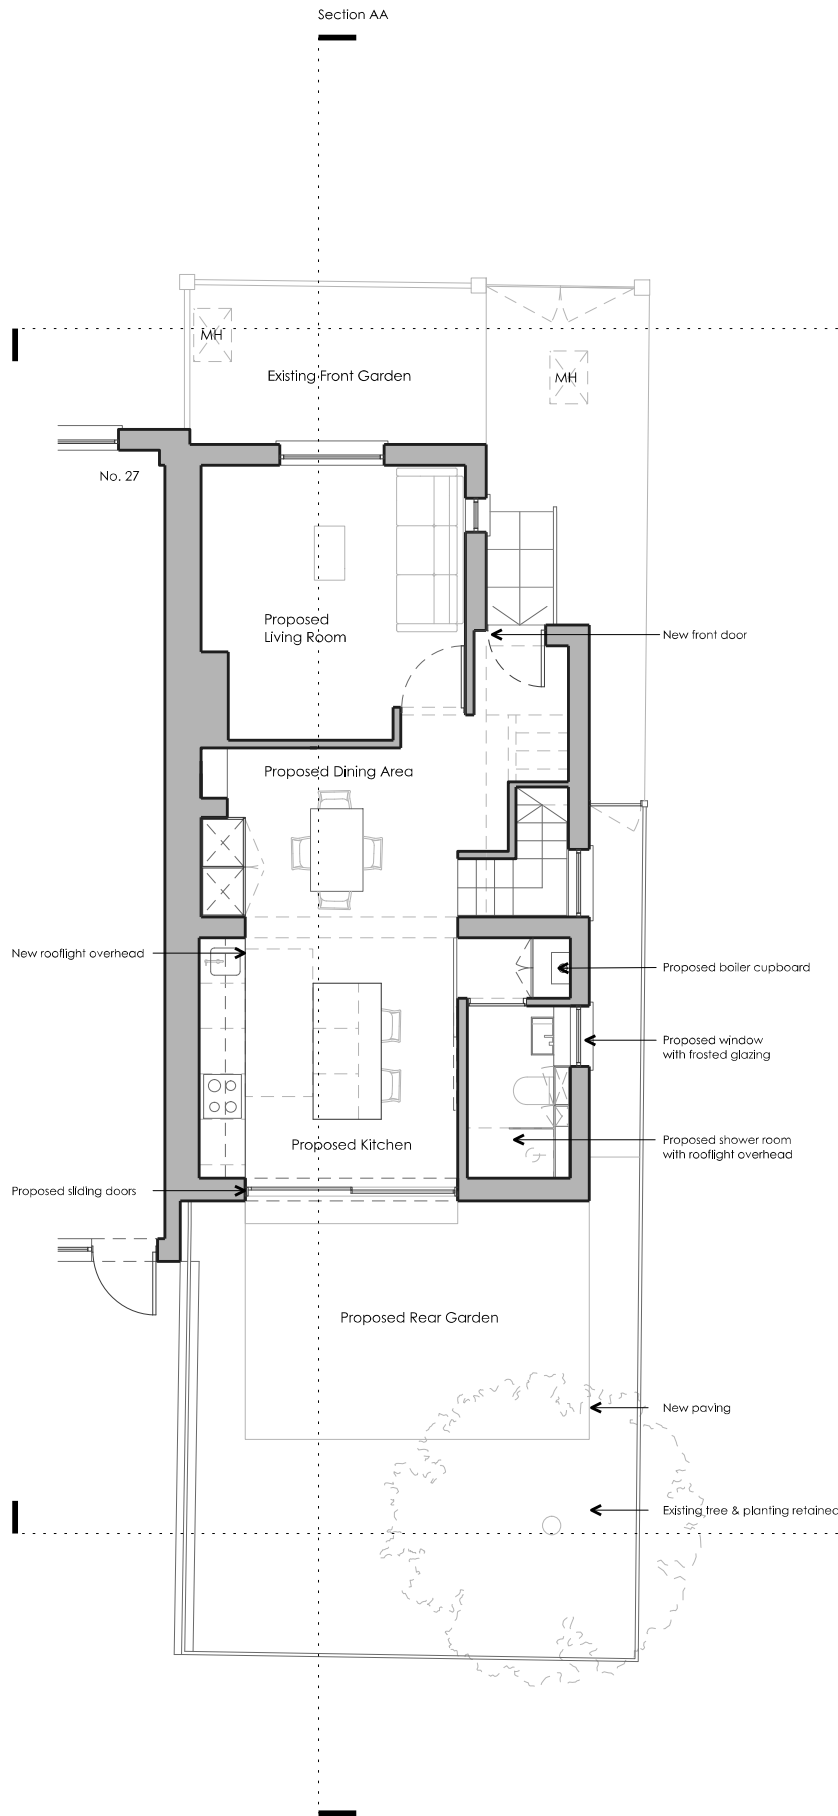

Proposed Ground Floor Plan

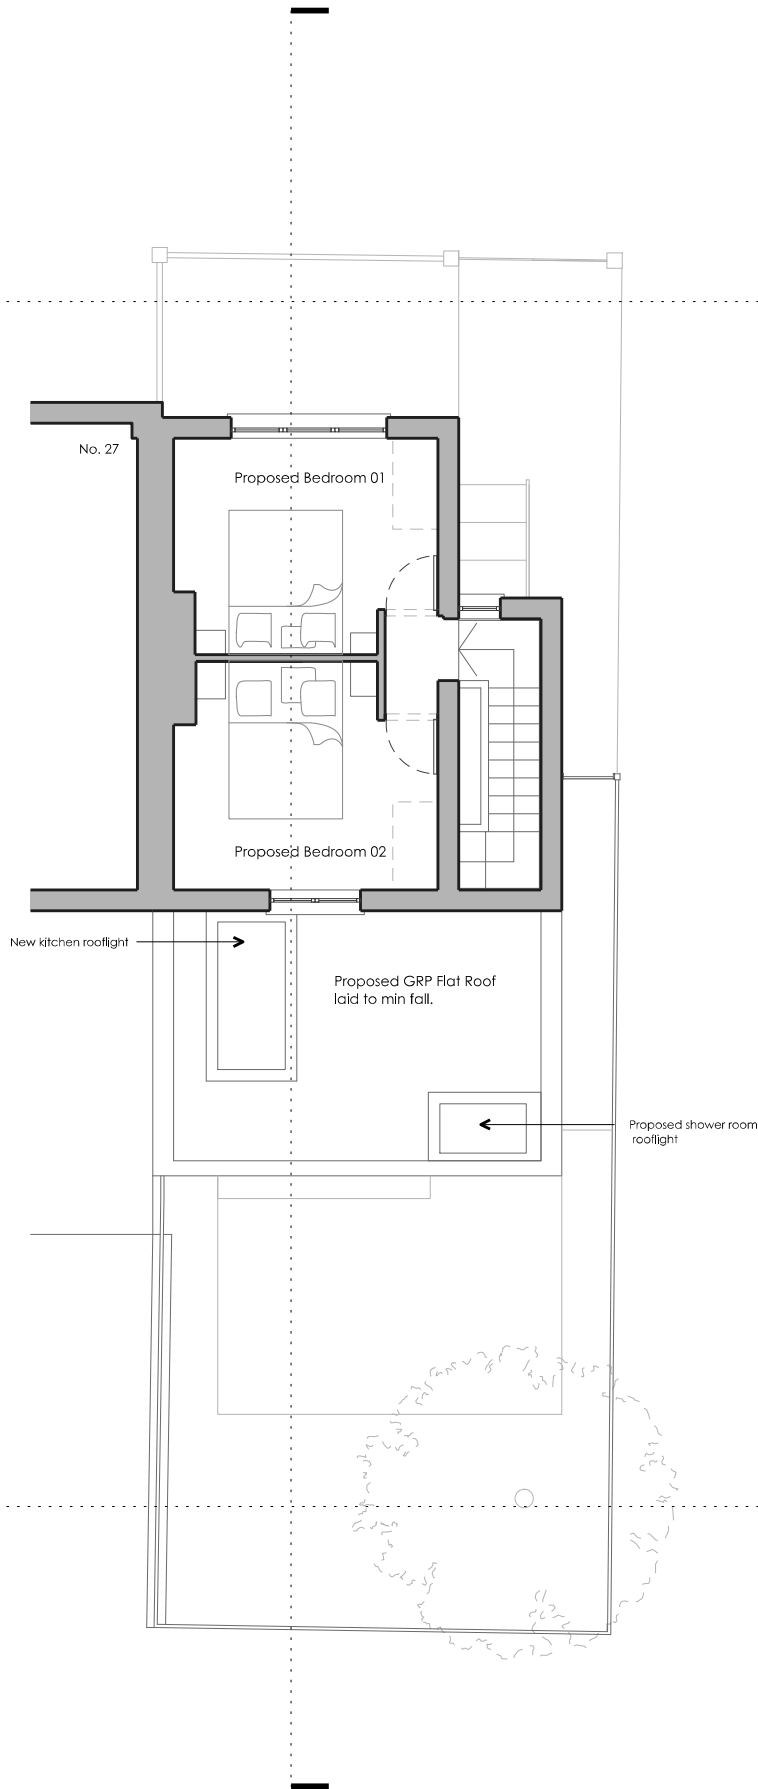

Proposed First Floor Plan

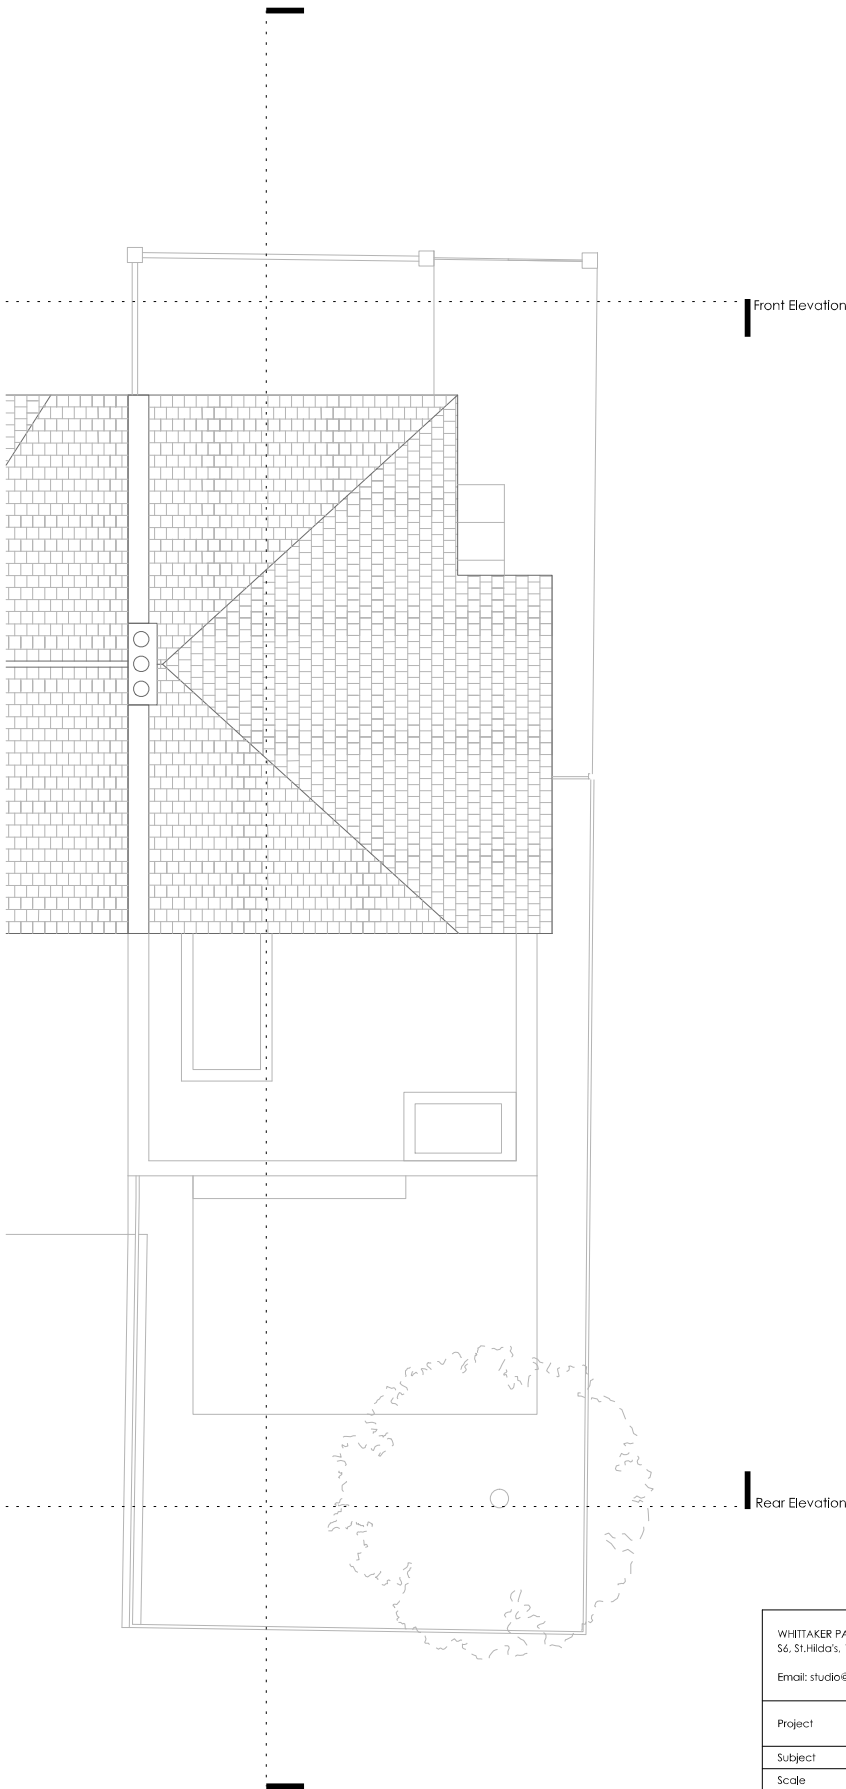

Proposed Roof Plan

WHITTAKER PARSONS LTD S6, St. Hilda's, 18 Club Row, London, E2 7EY Email: studio@whittakerparsons.com		
Project	2287 - 25 Chestnute Road	
Subject	Proposed Plans	
Scale	1:100	
Original Size	A3	
Date	01.11.22	
Drawing No.	P100	
Issue/Revision	Date	Rev
Issued for Planning	03.11.22	P1

PLANNING

Unless indicated, this drawing is for information only. Do not scale.
Use figured dimensions only. All dimensions to be checked on site.