



Existing Front Elevation



Existing Rear Elevation

04	07/11/2022	Planning Updt	DS	HM
03	04/11/2022	Planning Updt	DS	HM
02	31/10/2022	Planning	DS	HM
01	28/10/2022	Planning	DS	HM
00	21/10/2022	Initial issue	DS	HM
REV	DATE	COMMENT	DRW	CHK




NOTES
These drawings are for planning purposes only. All dimensions indicated are subject to alterations on site. Confirm all dimensions prior to ordering materials and commencing construction.

My-architect

Unit 5e, Canonbury Yard
190 New North Road
London, N1 7BJ
T 07912325101 E harry.molyneux@my-architect.io


PROJECT
Flat 1, 130 Muswell Hill Rd, N10 3JD
DRAWING
Existing Elevations
SCALE
1:100 @ A3
STATUS
Planning

DRAWING No.
364/01/200
REVISION
P04

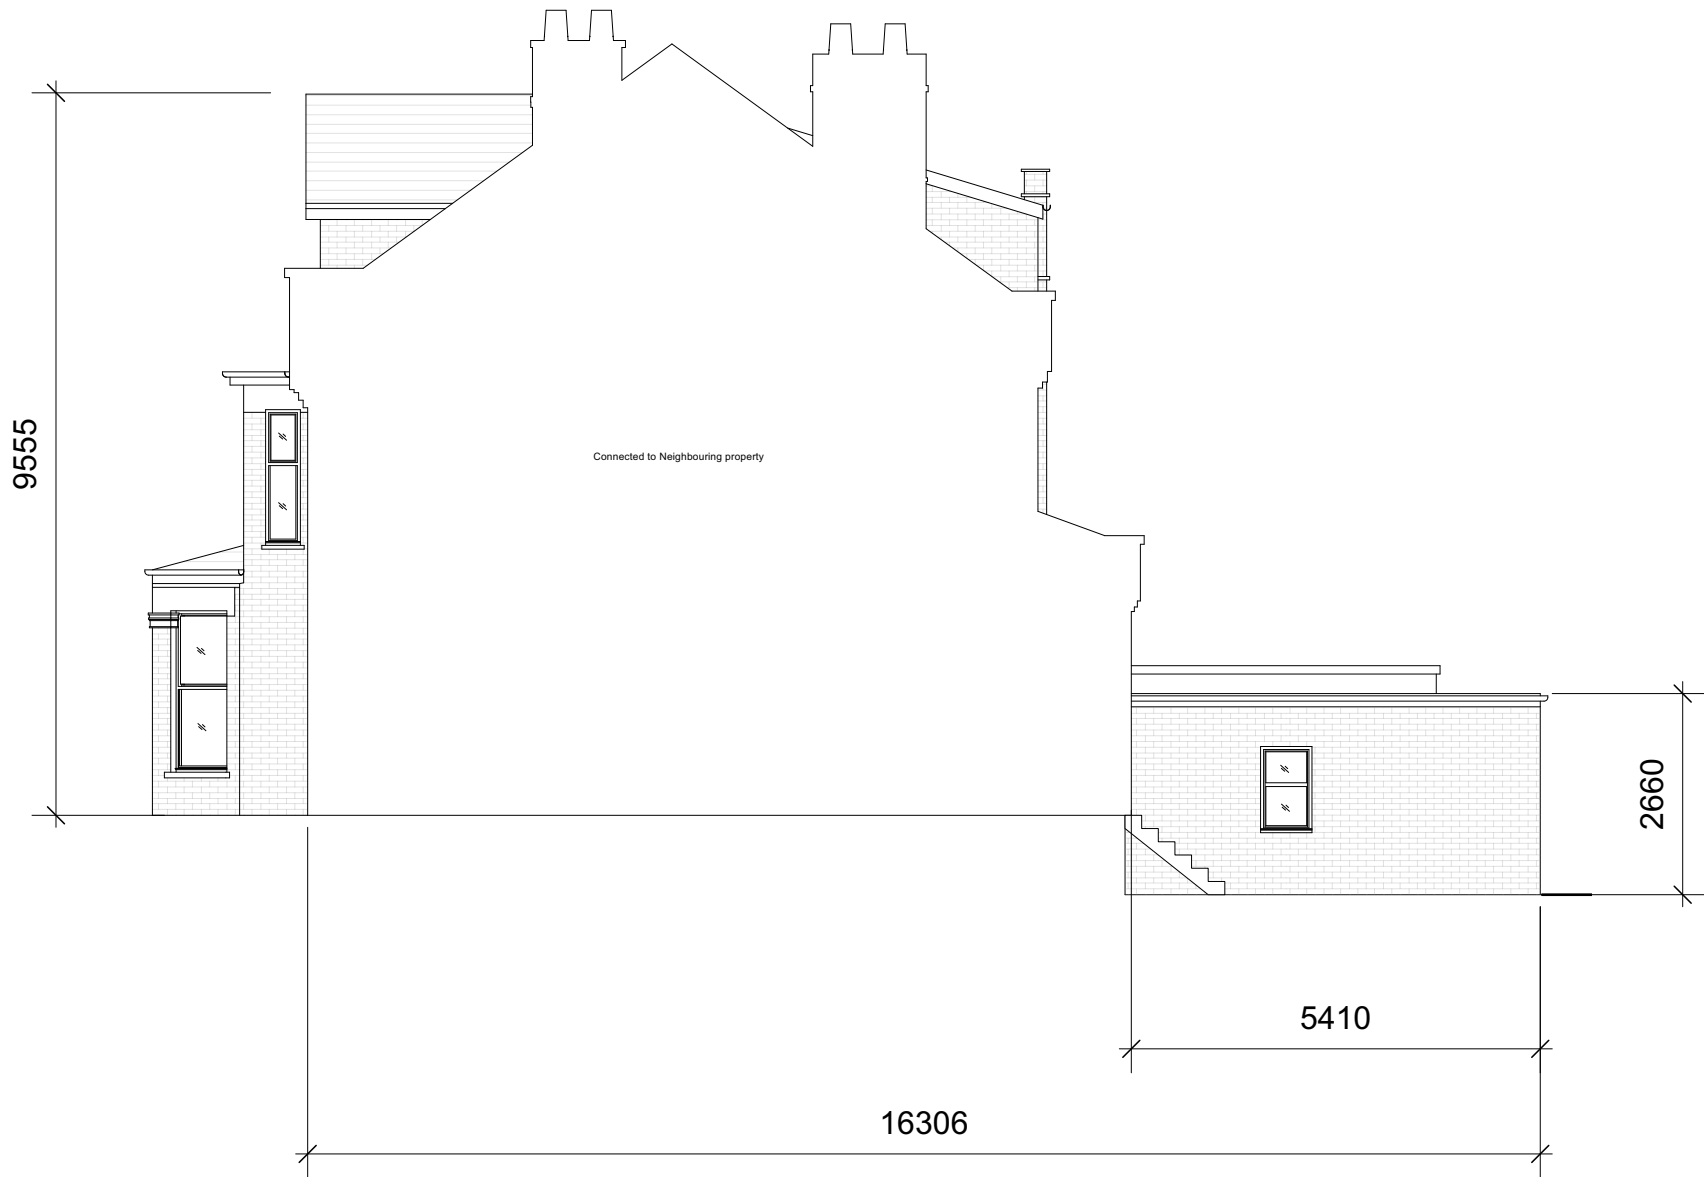

Existing Side Elevation

04	07/11/2022	Planning Updt	DS	HM
03	04/11/2022	Planning Updt	DS	HM
02	31/10/2022	Planning	DS	HM
01	28/10/2022	Planning	DS	HM
00	21/10/2022	Initial issue	DS	HM
REV	DATE	COMMENT	DRW	CHK

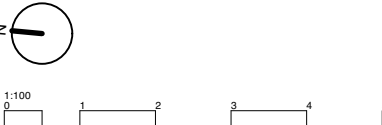


NOTES
These drawings are for planning purposes only. All dimensions indicated are subject to alterations on site. Confirm all dimensions prior to ordering materials and commencing construction.

My-architect

Unit 5e, Canonbury Yard
190 New North Road
London, N1 7BJ
T 07912325101 E harry.molyneux@my-architect.io


PROJECT
Flat 1, 130 Muswell Hill Rd, N10 3JD
DRAWING
Existing Sections
SCALE
1:100 @ A3
STATUS
Planning

DRAWING No. 364/01/201 REVISION P04

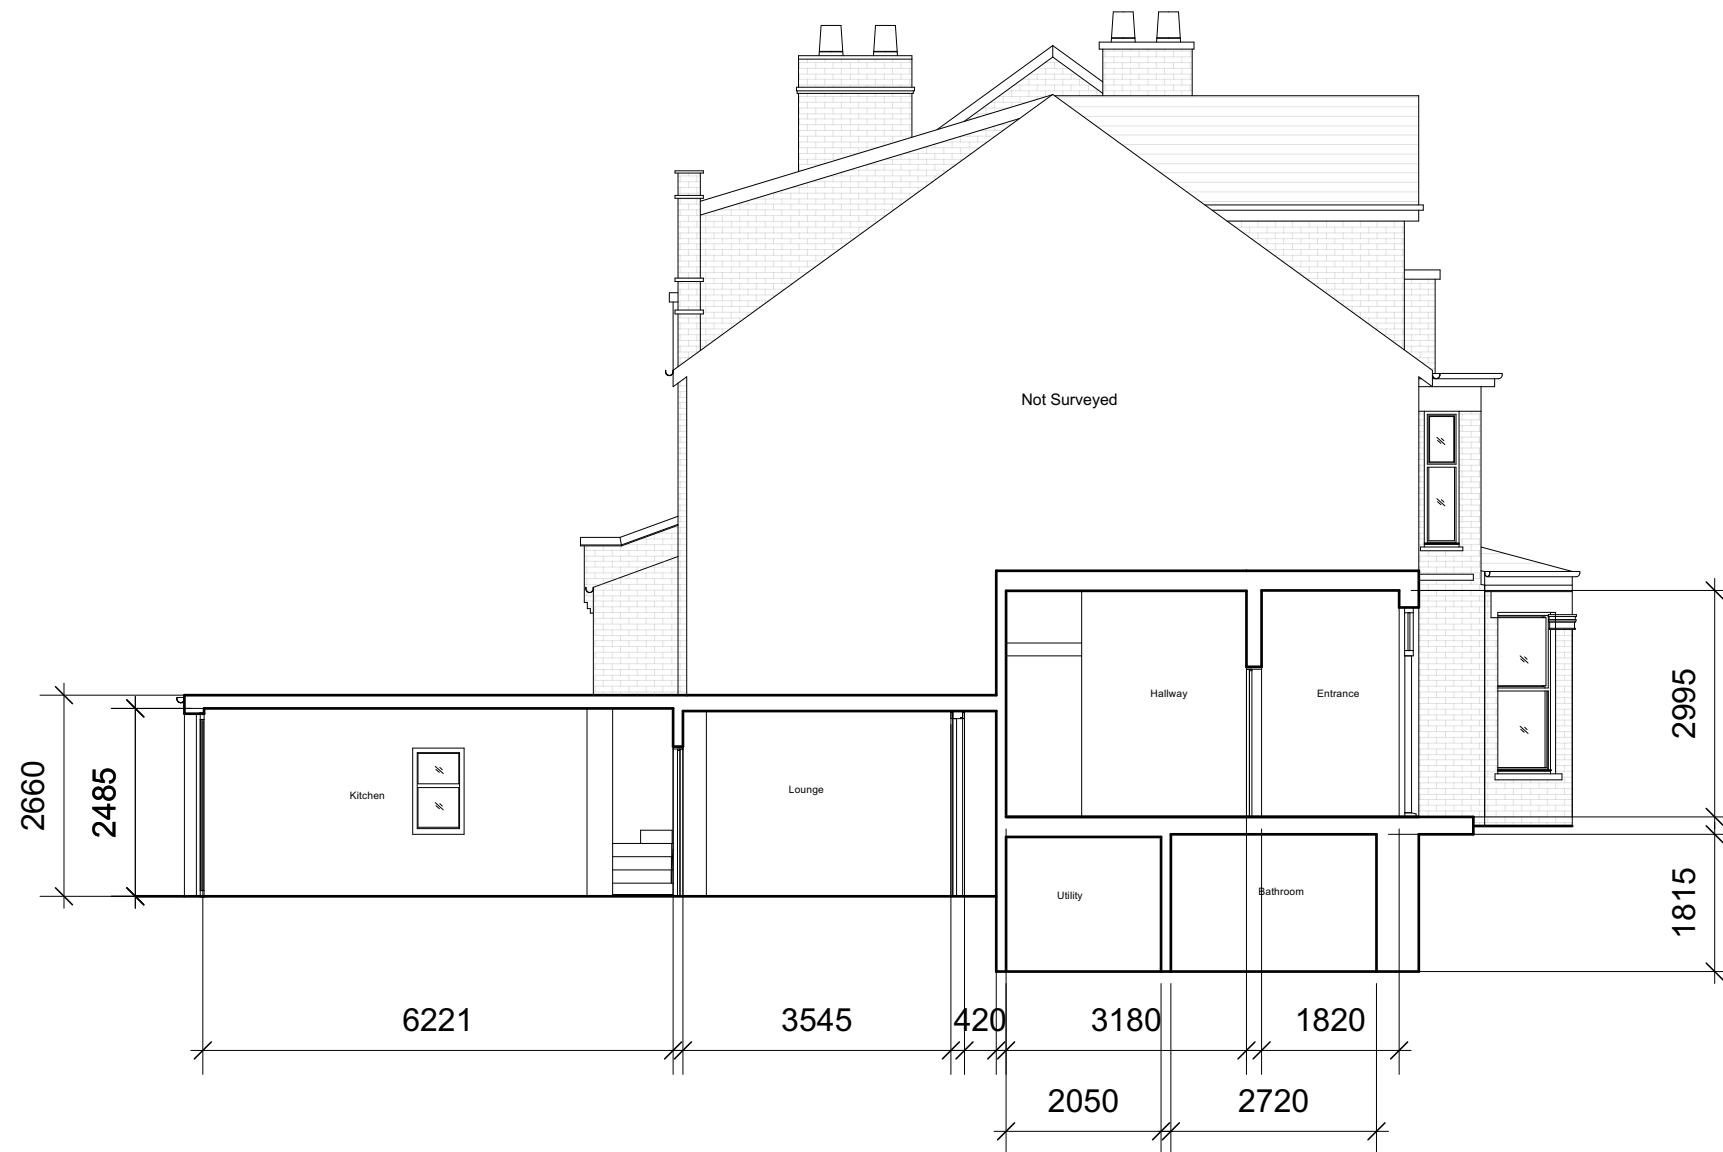

Existing Section AA

04	07/11/2022	Planning Updt	DS	HM
03	04/11/2022	Planning Updt	DS	HM
02	31/10/2022	Planning	DS	HM
01	28/10/2022	Planning	DS	HM
00	21/10/2022	Initial issue	DS	HM
REV	DATE	COMMENT	DRW	CHK

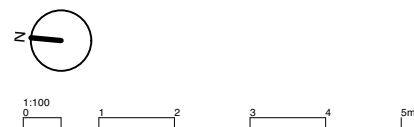


NOTES
These drawings are for planning purposes only. All dimensions indicated are subject to alterations on site. Confirm all dimensions prior to ordering materials and commencing construction.

My-architect


Unit 5e, Canonbury Yard
190 New North Road
London, N1 7BJ
T 07912325101 E harry.molyneux@my-architect.io

PROJECT
Flat 1, 130 Muswell Hill Rd, N10 3JD
DRAWING
Existing Sections
SCALE
1:100 @ A3
STATUS
Planning

DRAWING No. **364/01/202** REVISION **P04**

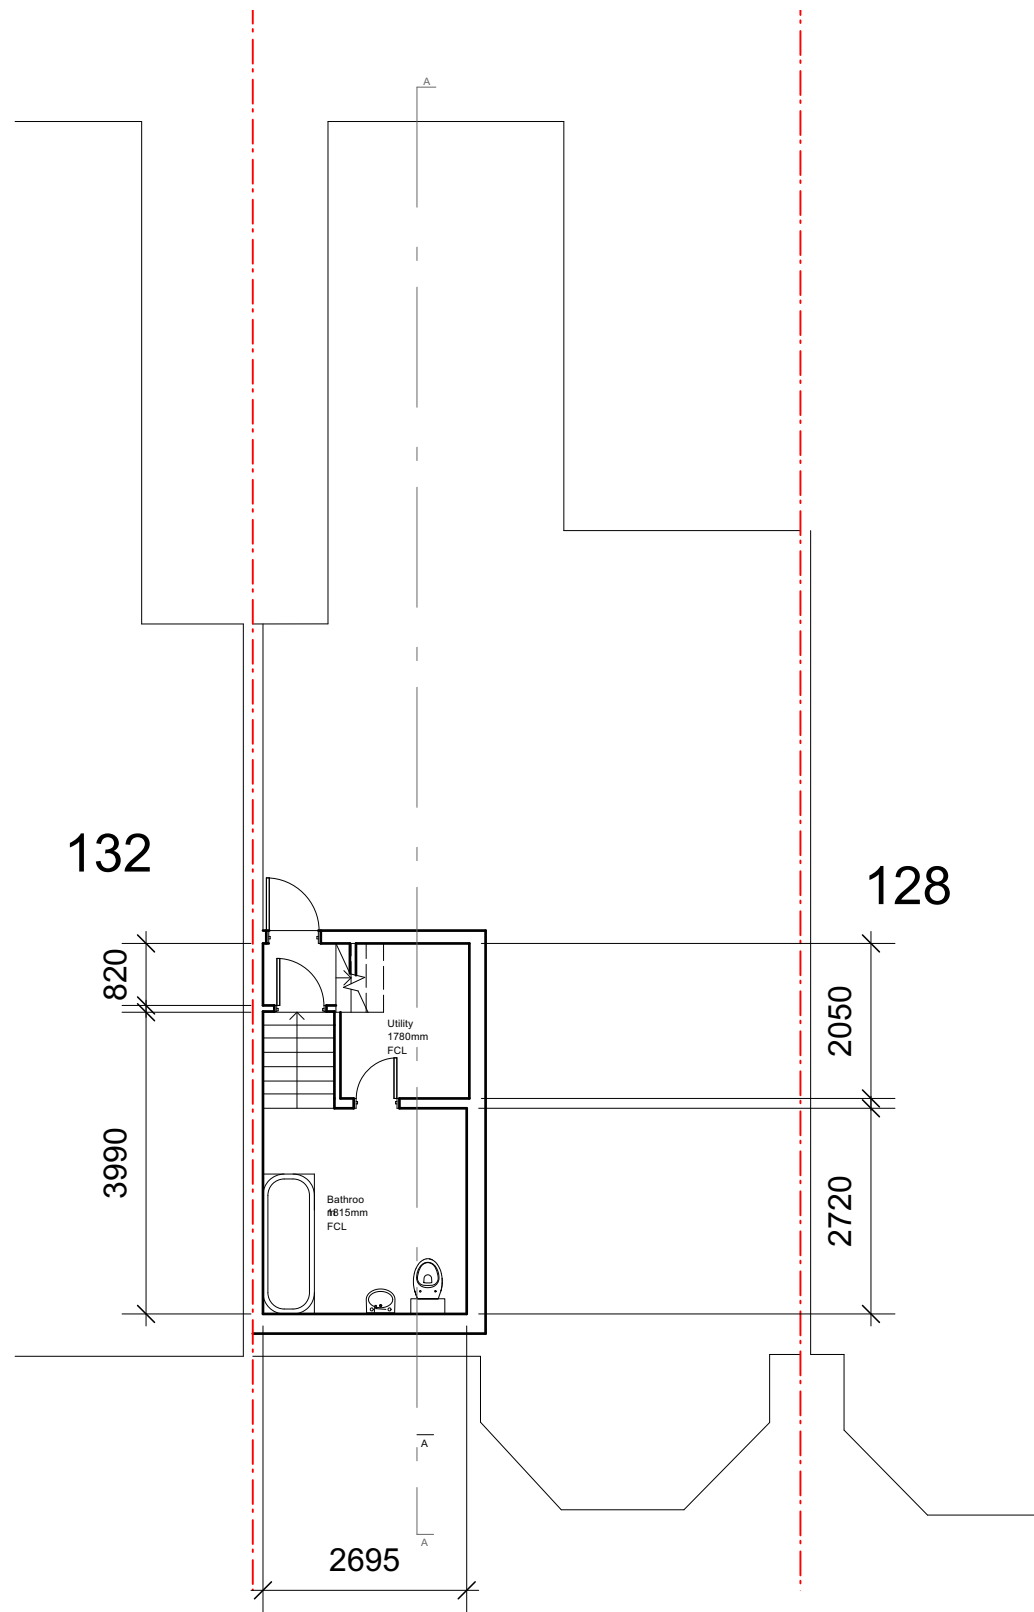

Existing Lower Ground Floor Plan

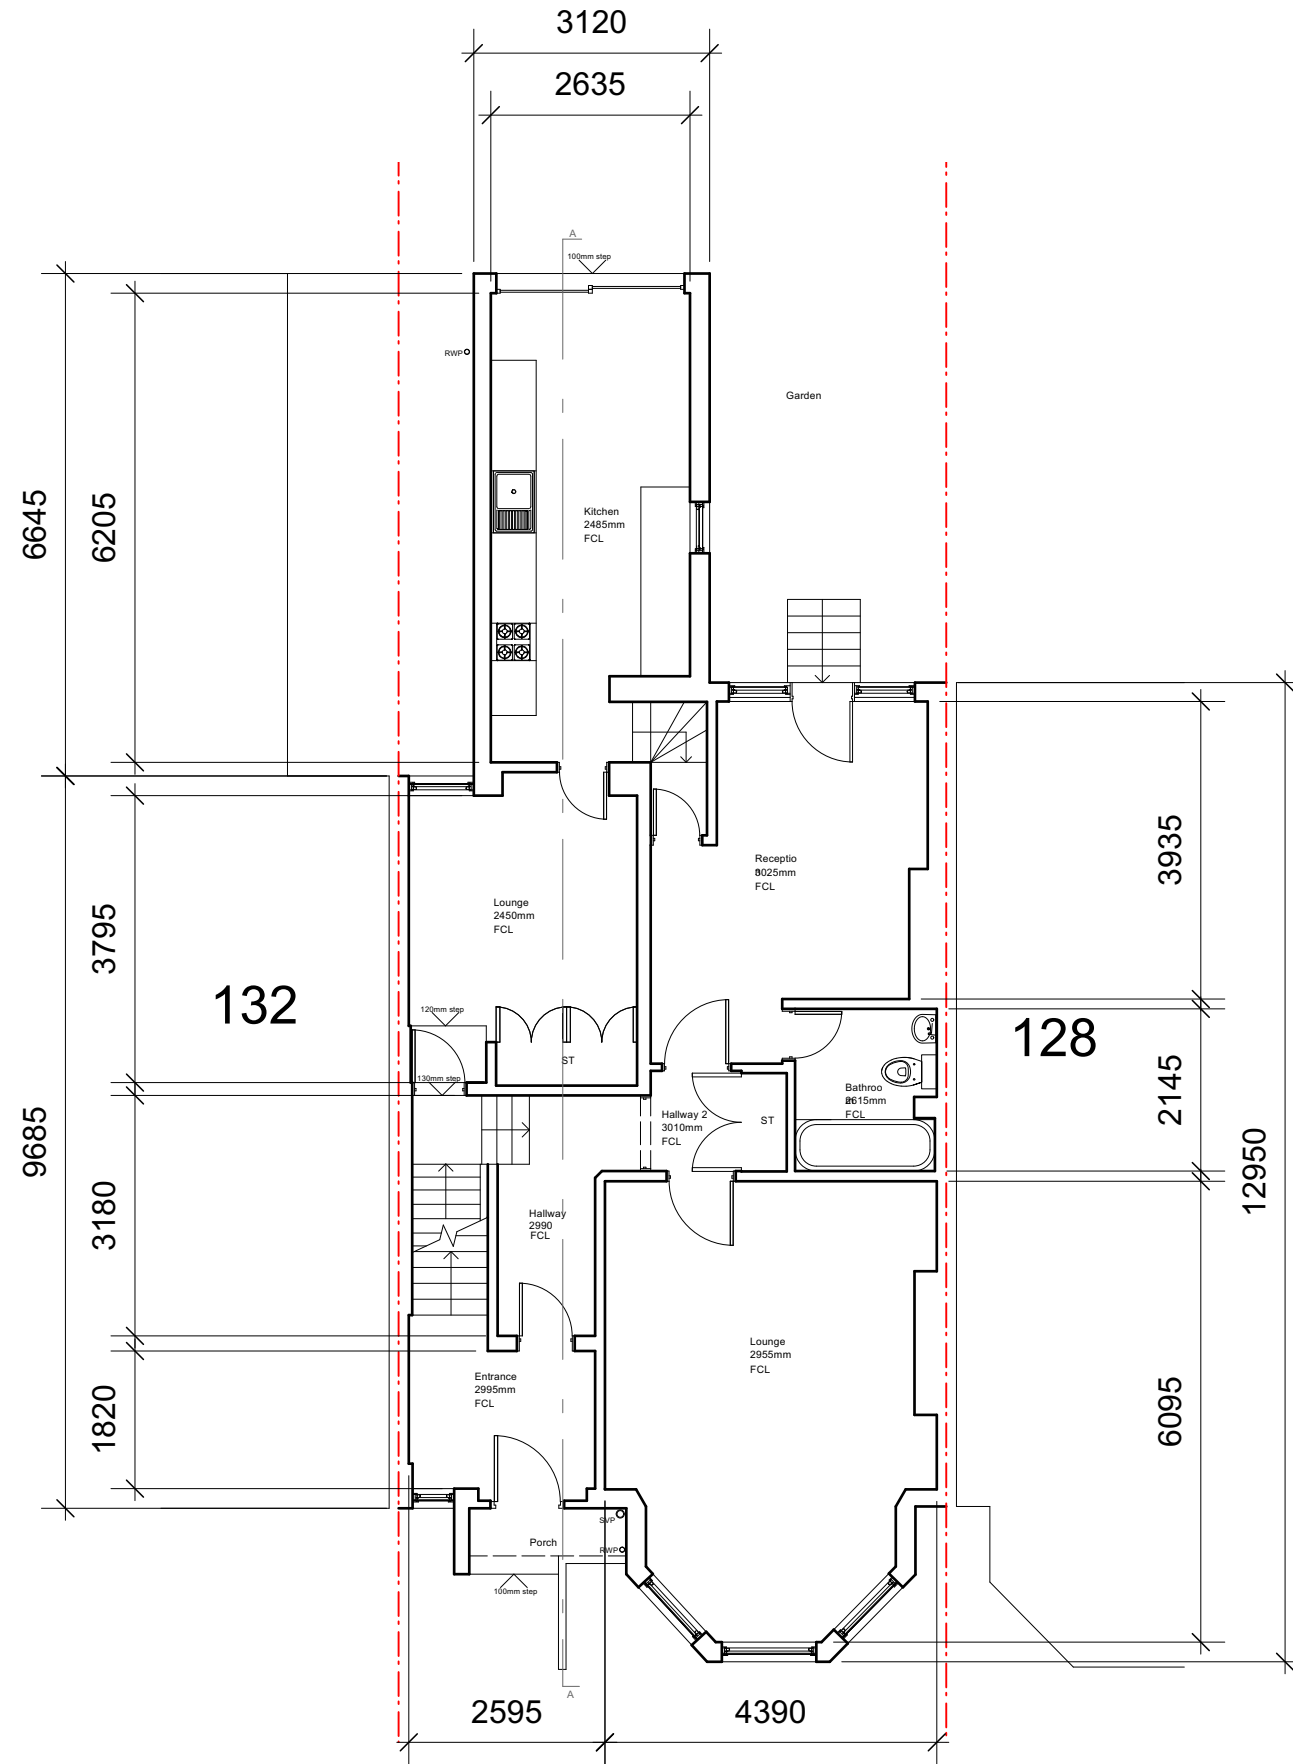

Existing Ground Floor Plan

04	07/11/2022	Planning Updt	DS	HM
03	04/11/2022	Planning Updt	DS	HM
02	31/10/2022	Planning	DS	HM
01	28/10/2022	Planning	DS	HM
00	21/10/2022	Initial issue	DS	HM
REV	DATE	COMMENT	DRW	CHK




NOTES
These drawings are for planning purposes only. All dimensions indicated are subject to alterations on site. Confirm all dimensions prior to ordering materials and commencing construction.

My-architect

Unit 5e, Canonbury Yard
190 New North Road
London, N1 7BJ
T 07912325101 E harry.molyneux@my-architect.io

PROJECT
Flat 1, 130 Muswell Hill Rd, N10 3JD
DRAWING
Existing Floor Plans
SCALE
1:100 @ A3
STATUS
Planning

DRAWING No.
364/01/400
REVISION
P04

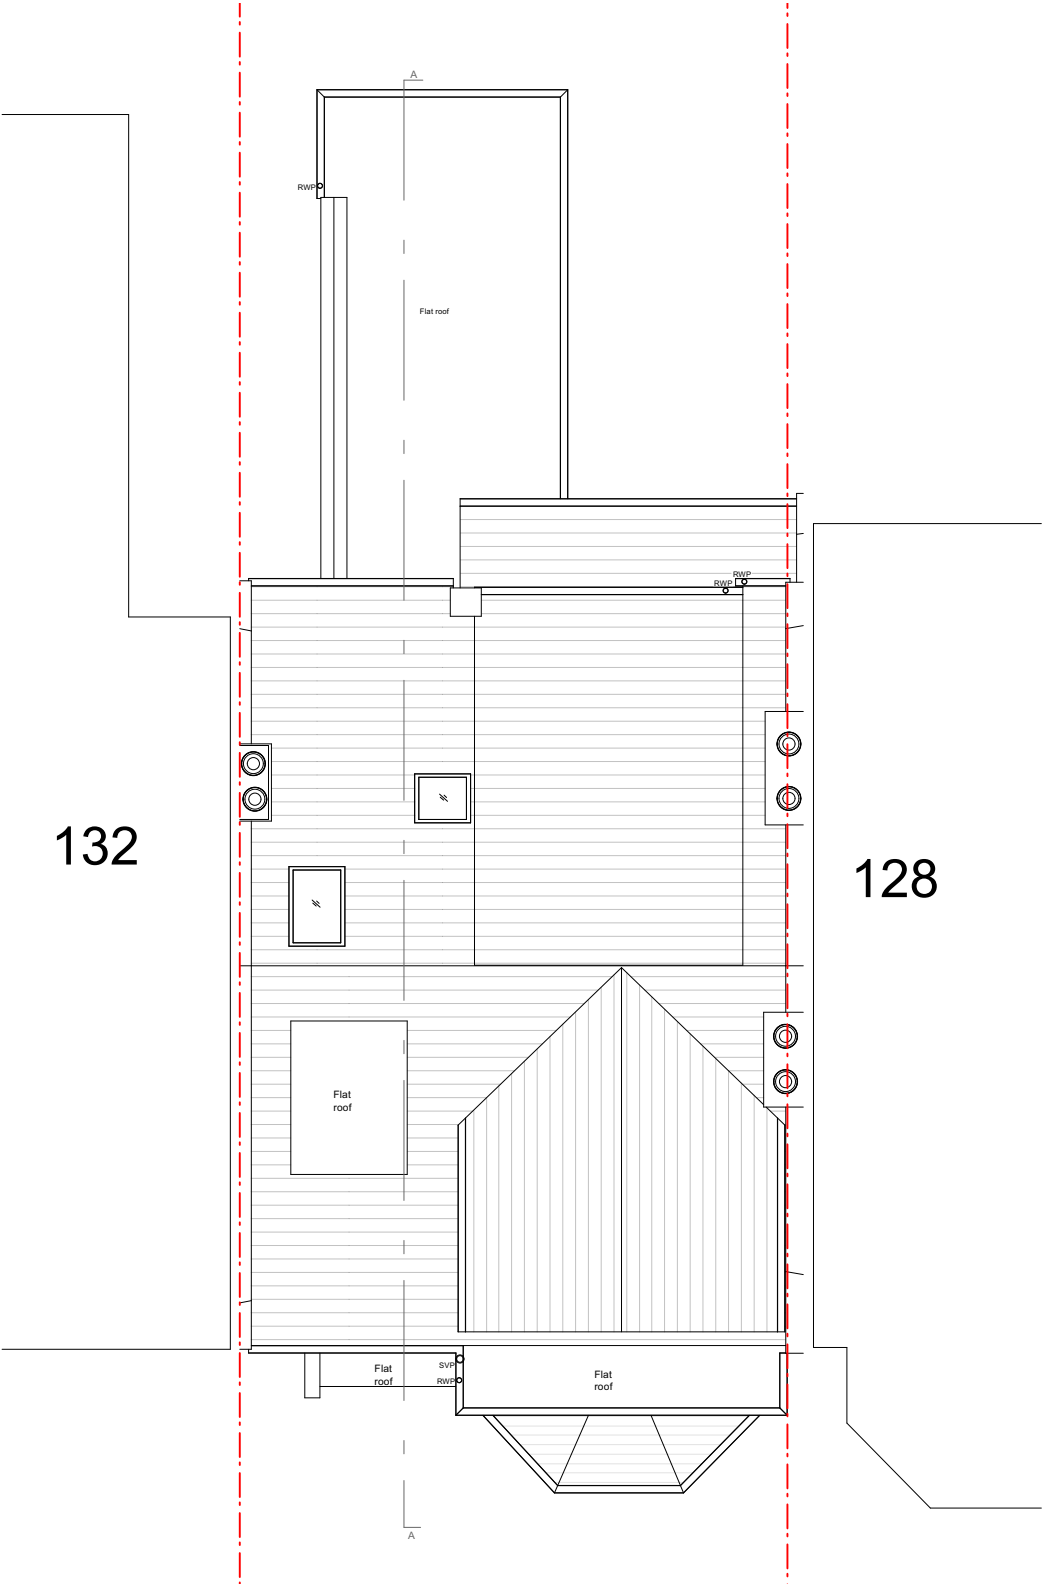

Existing Roof Plan

04	07/11/2022	Planning Updt	DS	HM
03	04/11/2022	Planning Updt	DS	HM
02	31/10/2022	Planning	DS	HM
01	28/10/2022	Planning	DS	HM
00	21/10/2022	Initial issue	DS	HM
REV	DATE	COMMENT	DRW	CHK



NOTES
These drawings are for planning purposes only. All dimensions indicated are subject to alterations on site. Confirm all dimensions prior to ordering materials and commencing construction.

My-architect

Unit 5e, Canonbury Yard
190 New North Road
London, N1 7BJ
T 07912325101 E harry.molyneux@my-architect.io

PROJECT
Flat 1, 130 Muswell Hill Rd, N10 3JD
DRAWING
Existing Floor Plans
SCALE
1:100 @ A3
STATUS
Planning

DRAWING No.
364/01/401
REVISION
P04




Proposed Front Elevation



Proposed Rear Elevation

04	07/11/2022	Planning Updt	DS	HM
03	04/11/2022	Planning Updt	DS	HM
02	31/10/2022	Planning	DS	HM
01	28/10/2022	Planning	DS	HM
00	21/10/2022	Initial issue	DS	HM
REV	DATE	COMMENT	DRW	CHK

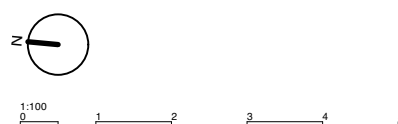


NOTES
These drawings are for planning purposes only. All dimensions indicated are subject to alterations on site. Confirm all dimensions prior to ordering materials and commencing construction.

My-architect

Unit 5e, Canonbury Yard
190 New North Road
London, N1 7BJ
T 07912325101 E harry.molyneux@my-architect.io


PROJECT
Flat 1, 130 Muswell Hill Rd, N10 3JD
DRAWING
Proposed Elevations
SCALE
1:100 @ A3
STATUS
Planning

DRAWING No.
364/03/200
REVISION
P04

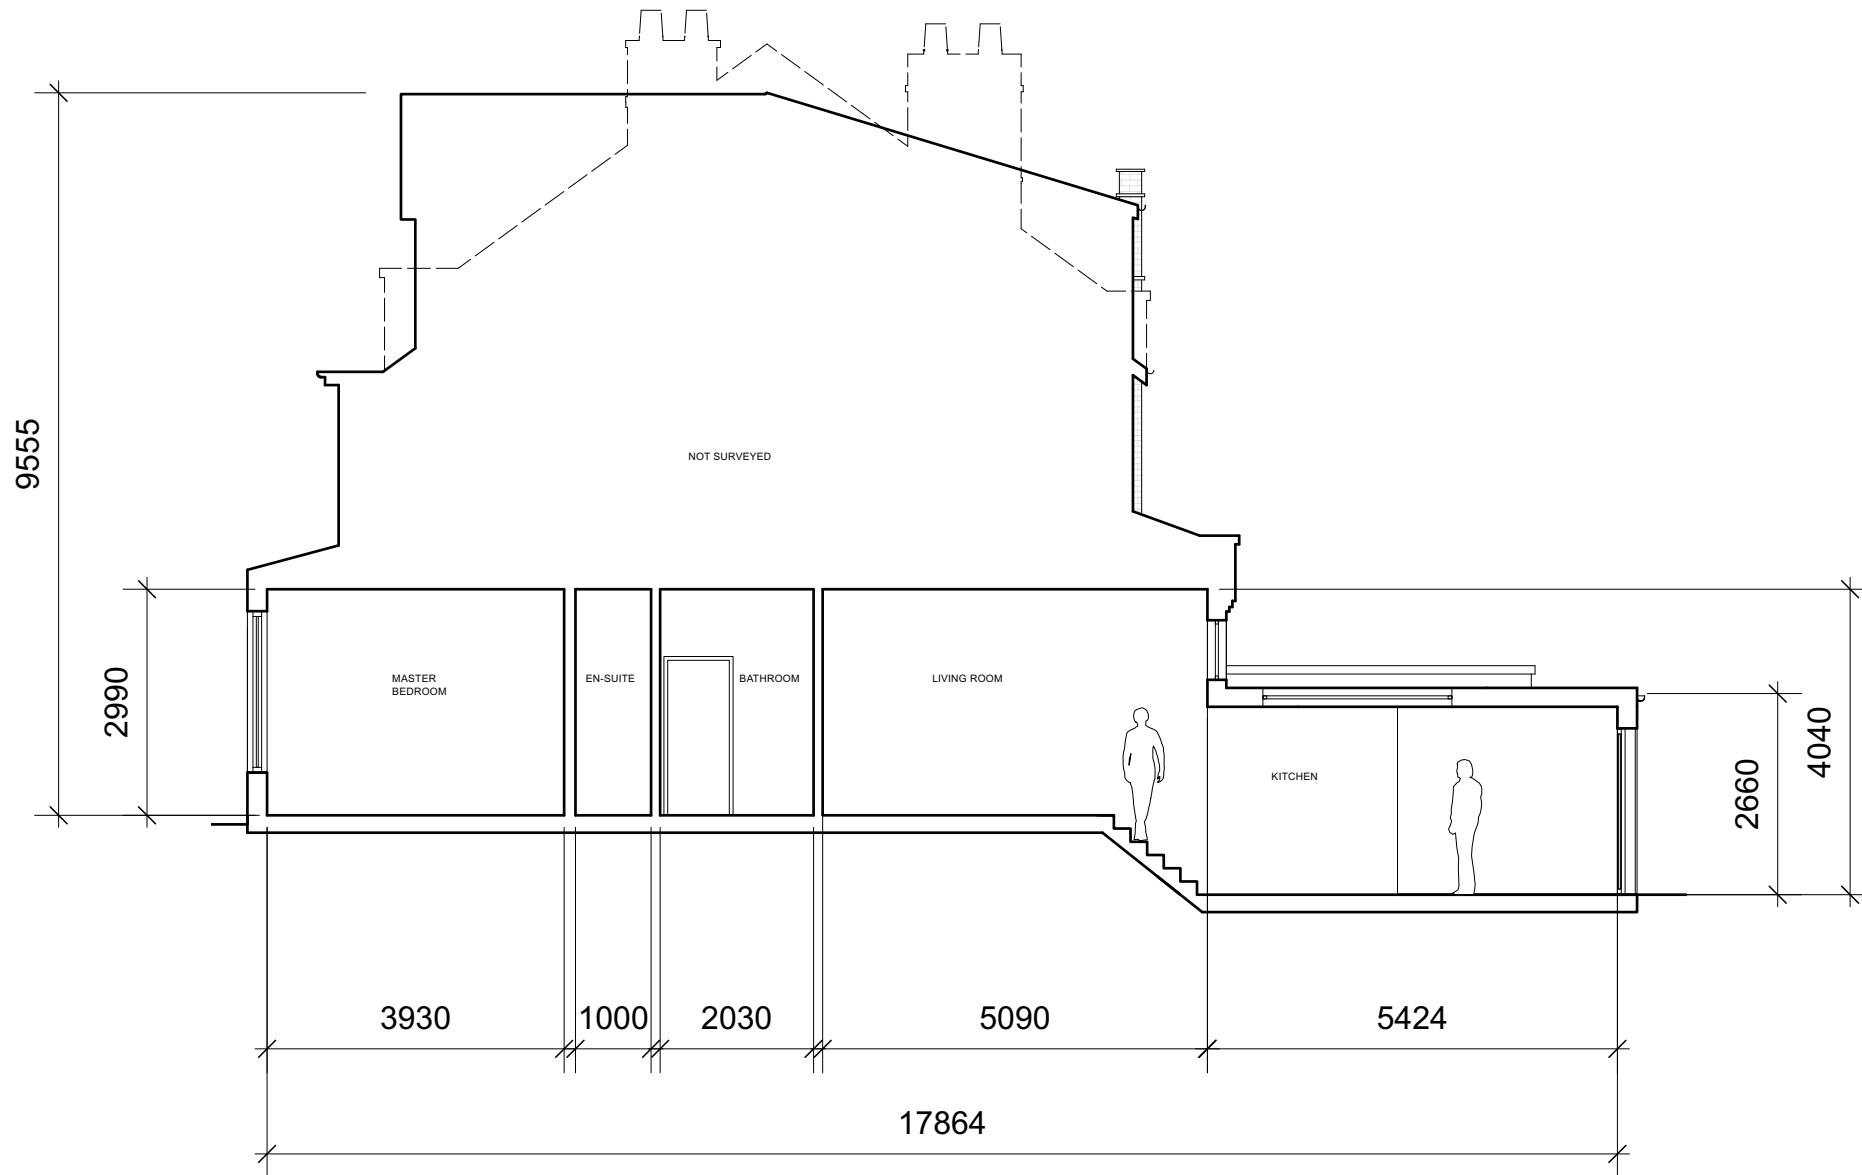

Proposed Section BB

04	07/11/2022	Planning Updt	DS	HM
03	04/11/2022	Planning Updt	DS	HM
02	31/10/2022	Planning	DS	HM
01	28/10/2022	Planning	DS	HM
00	21/10/2022	Initial issue	DS	HM
REV	DATE	COMMENT	DRW	CHK

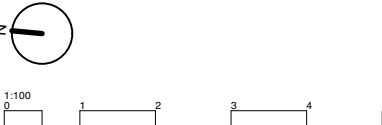


NOTES
These drawings are for planning purposes only. All dimensions indicated are subject to alterations on site. Confirm all dimensions prior to ordering materials and commencing construction.

My-architect

Unit 5e, Canonbury Yard
190 New North Road
London, N1 7BJ
T 07912325101 E harry.molyneux@my-architect.io

PROJECT
Flat 1, 130 Muswell Hill Rd, N10 3JD
DRAWING
Proposed Sections
SCALE
1:100 @ A3
STATUS
Planning

DRAWING No.
364/03/201
REVISION
P04

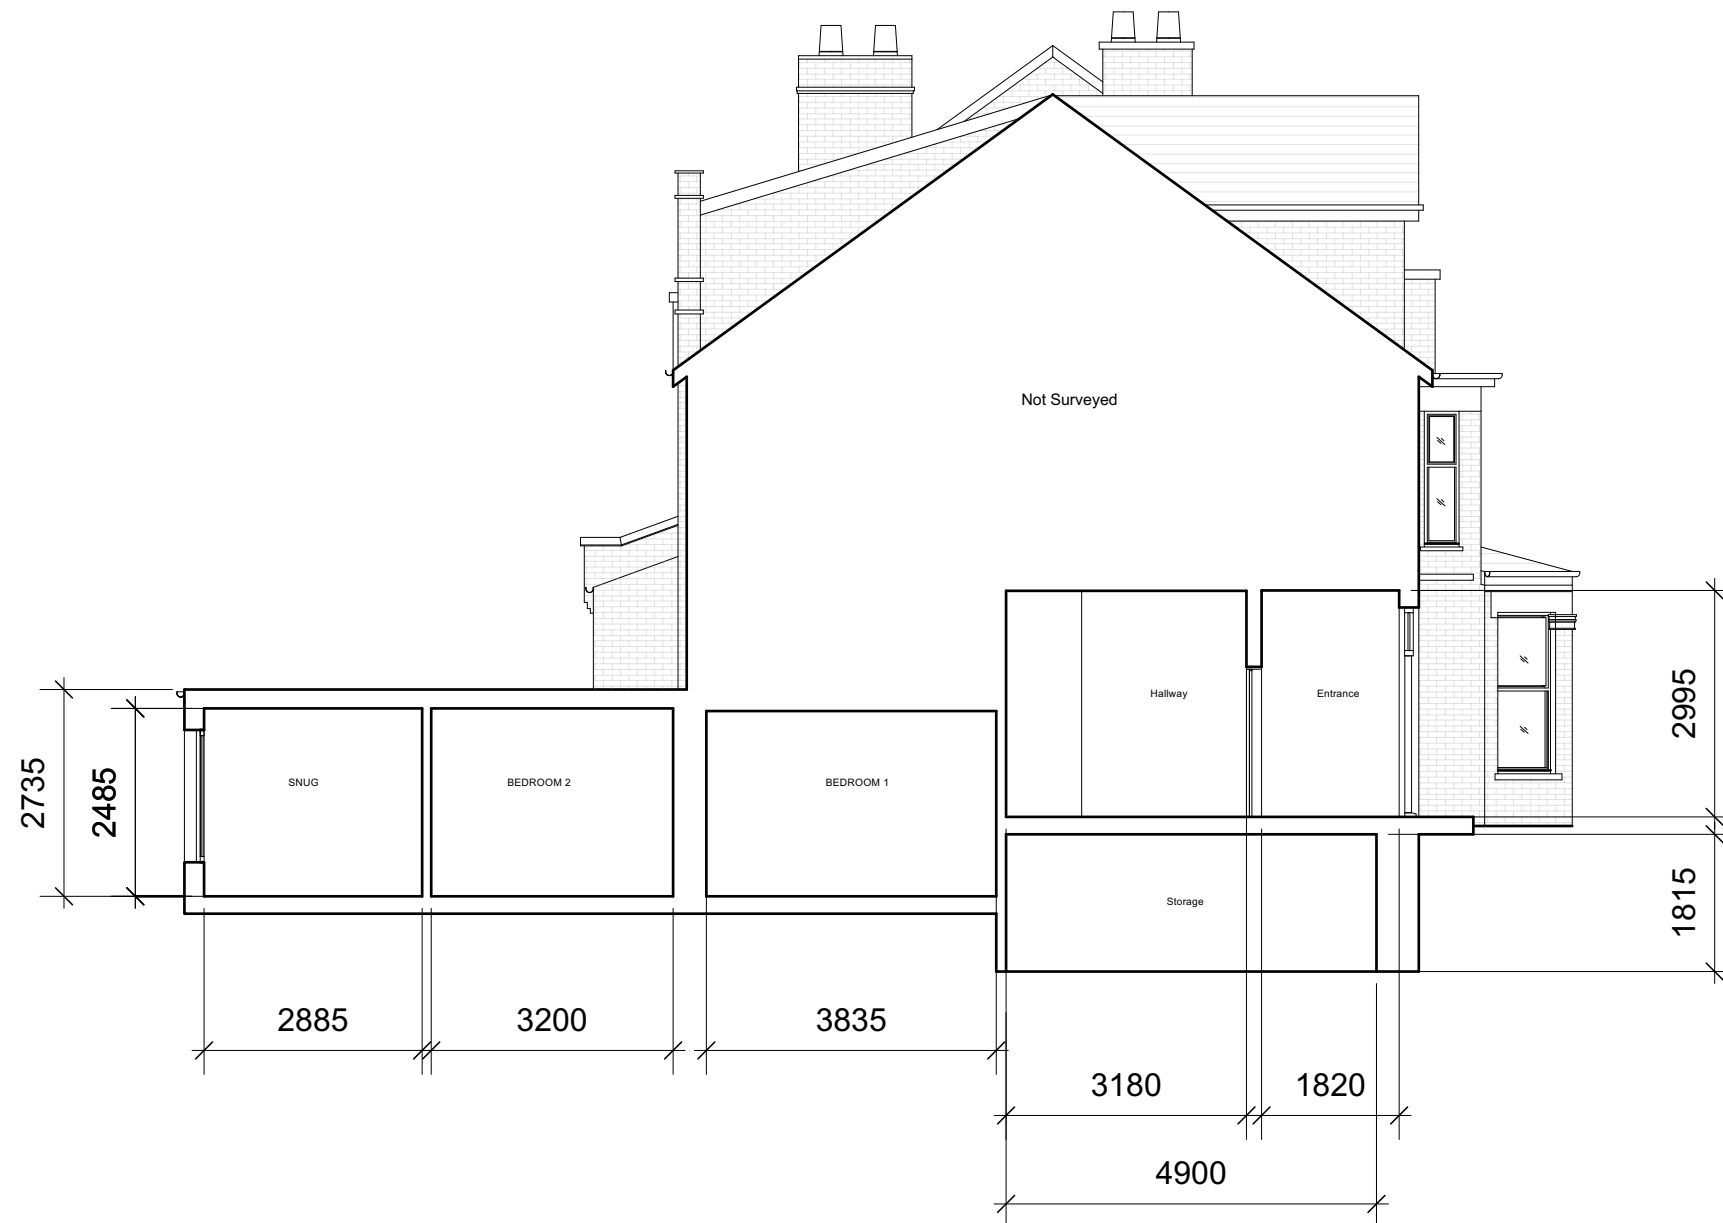

Proposed Section AA

04	07/11/2022	Planning Updt	DS	HM
03	04/11/2022	Planning Updt	DS	HM
02	31/10/2022	Planning	DS	HM
01	28/10/2022	Planning	DS	HM
00	21/10/2022	Initial issue	DS	HM
REV	DATE	COMMENT	DRW	CHK




NOTES
These drawings are for planning purposes only. All dimensions indicated are subject to alterations on site. Confirm all dimensions prior to ordering materials and commencing construction.

My-architect

Unit 5e, Canonbury Yard
190 New North Road
London, N1 7BJ
T 07912325101 E harry.molyneux@my-architect.io


PROJECT
Flat 1, 130 Muswell Hill Rd, N10 3JD
DRAWING
Proposed Sections
SCALE
1:100 @ A3
STATUS
Planning

DRAWING No.	REVISION
364/03/202	P04

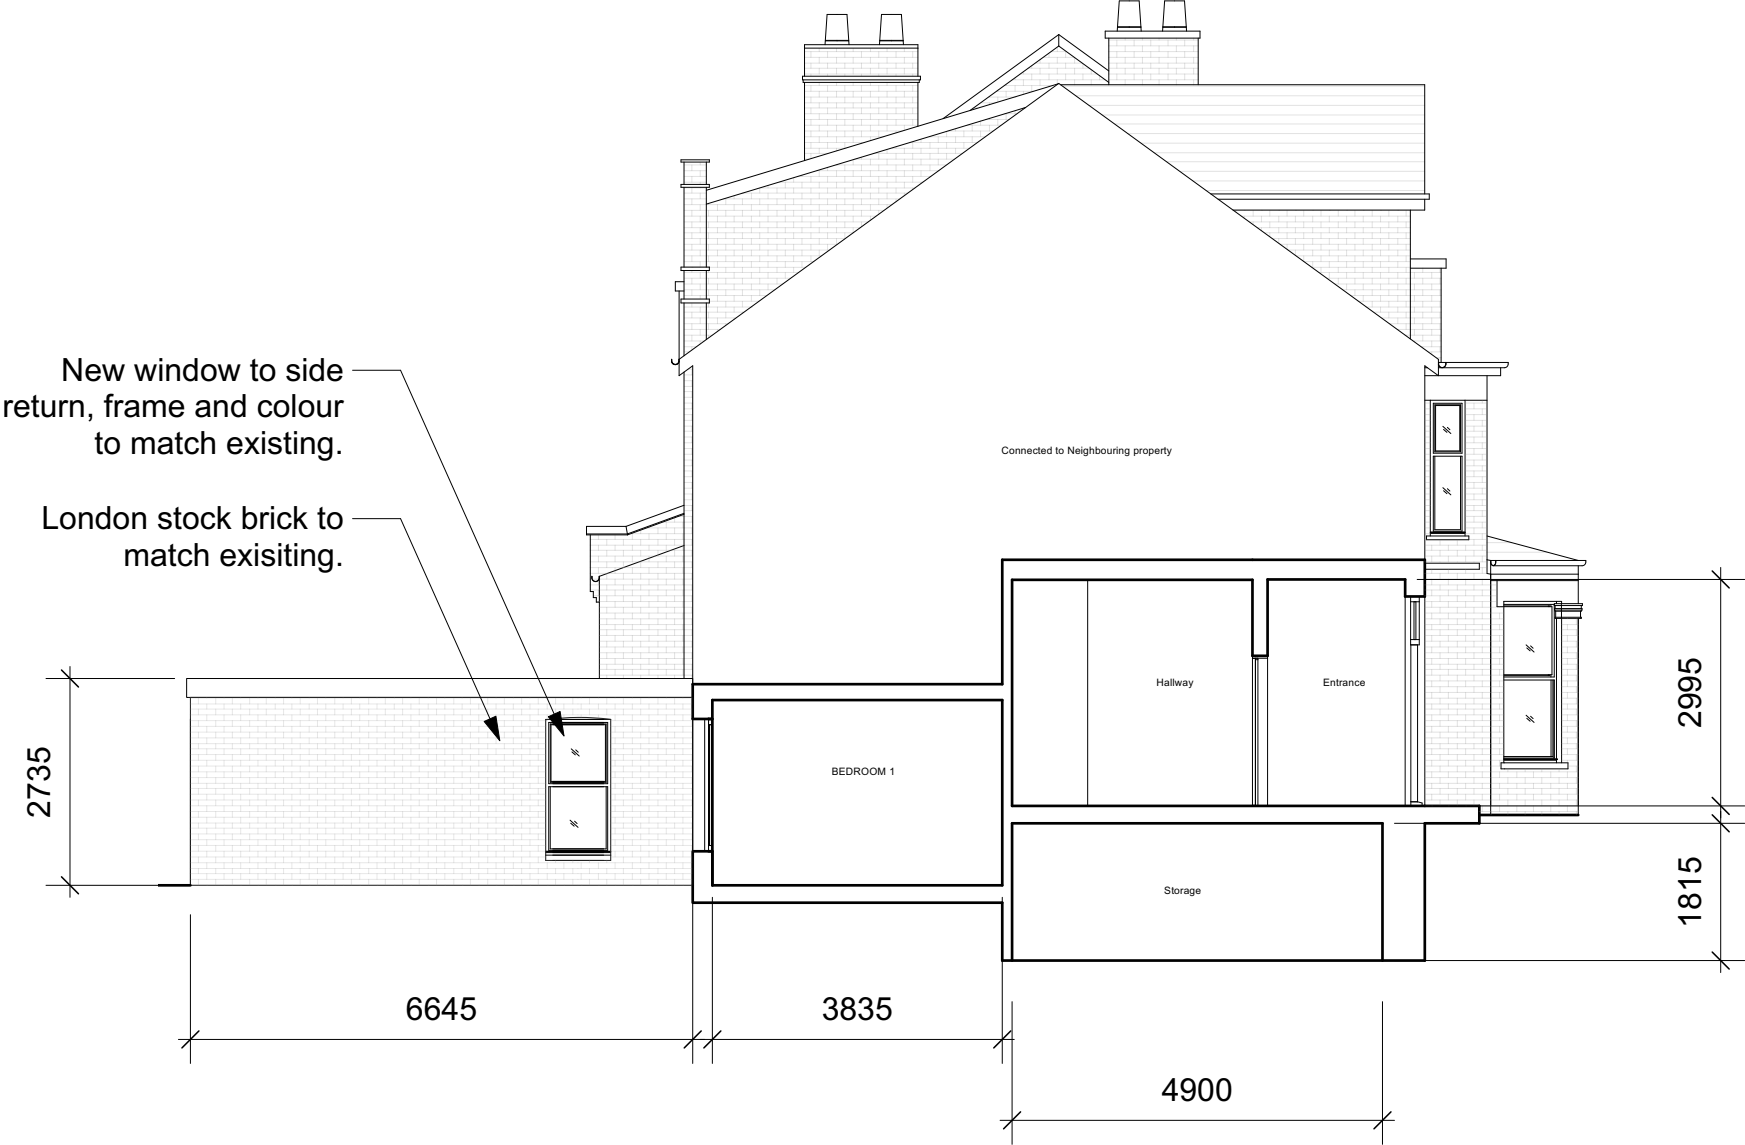

Proposed Side Extension

04	07/11/2022	Planning Updt	DS	HM
03	04/11/2022	Planning Updt	DS	HM
02	31/10/2022	Planning	DS	HM
01	28/10/2022	Planning	DS	HM
00	21/10/2022	Initial issue	DS	HM
REV	DATE	COMMENT	DRW	CHK

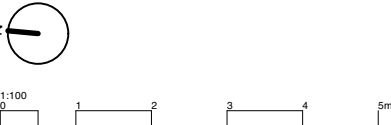


NOTES
These drawings are for planning purposes only. All dimensions indicated are subject to alterations on site. Confirm all dimensions prior to ordering materials and commencing construction.

My-architect


Unit 5e, Canonbury Yard
190 New North Road
London, N1 7BJ
T 07912325101 E harry.molyneux@my-architect.io

PROJECT
Flat 1, 130 Muswell Hill Rd, N10 3JD
DRAWING
Proposed Sections
SCALE
1:100 @ A3
STATUS
Planning

DRAWING No.
364/03/203
REVISION
P04

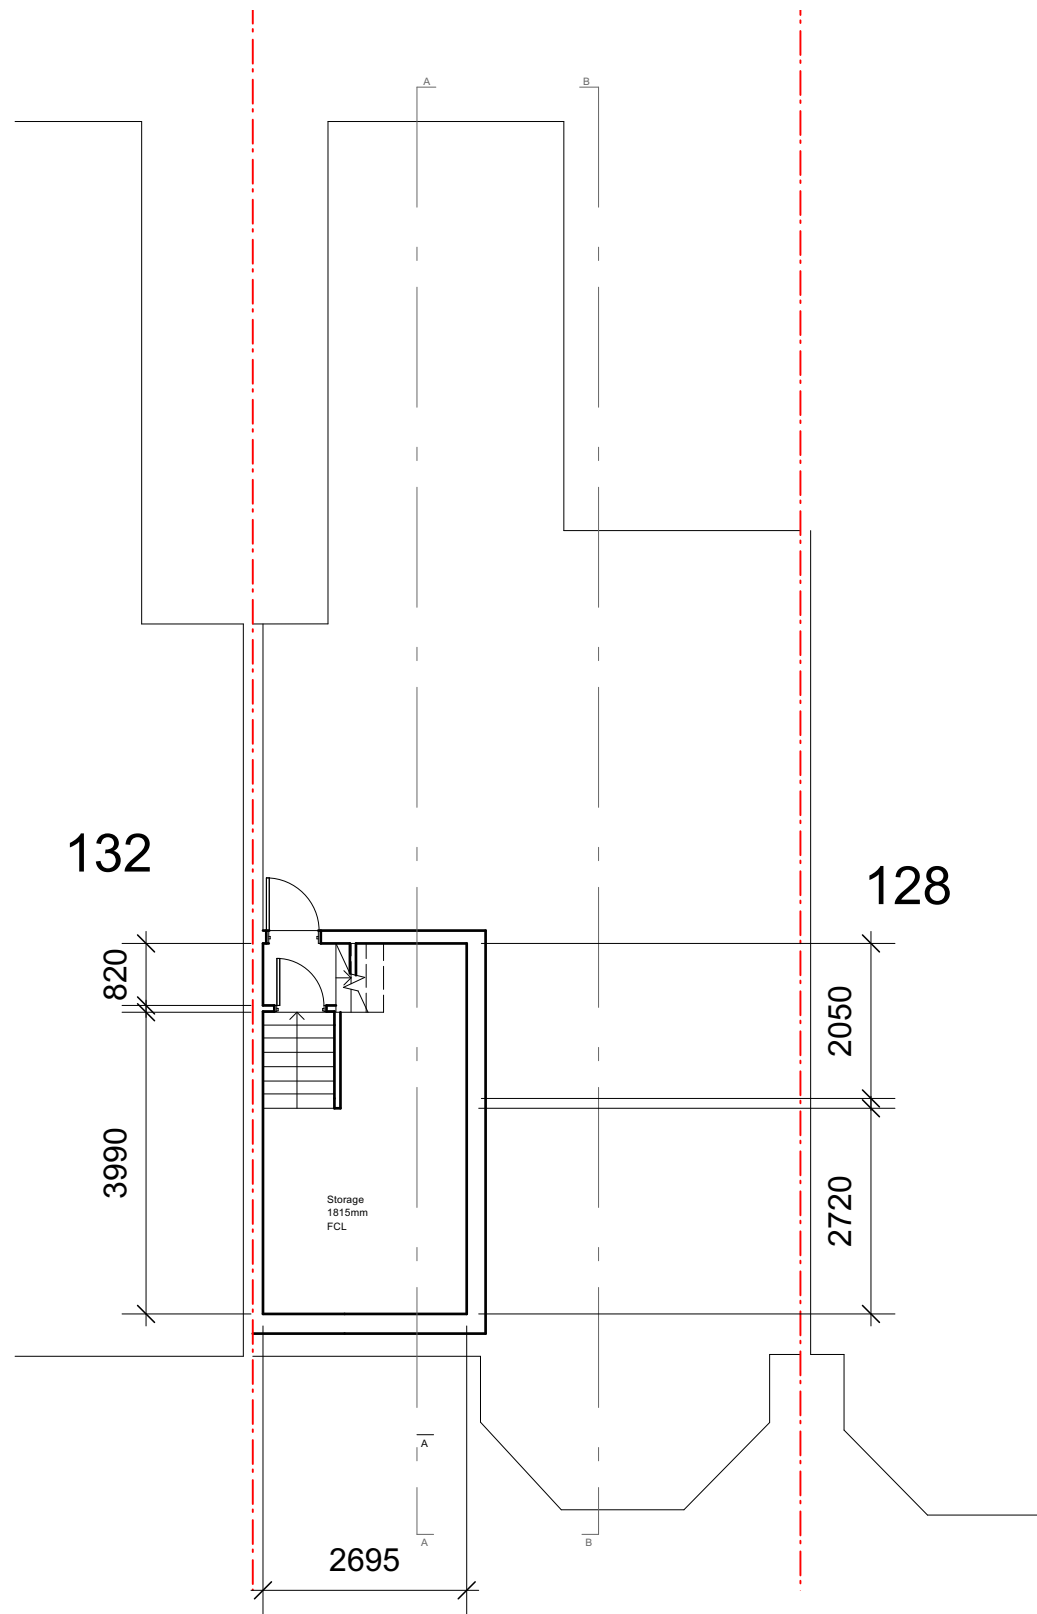

Proposed Lower Ground Floor Plan

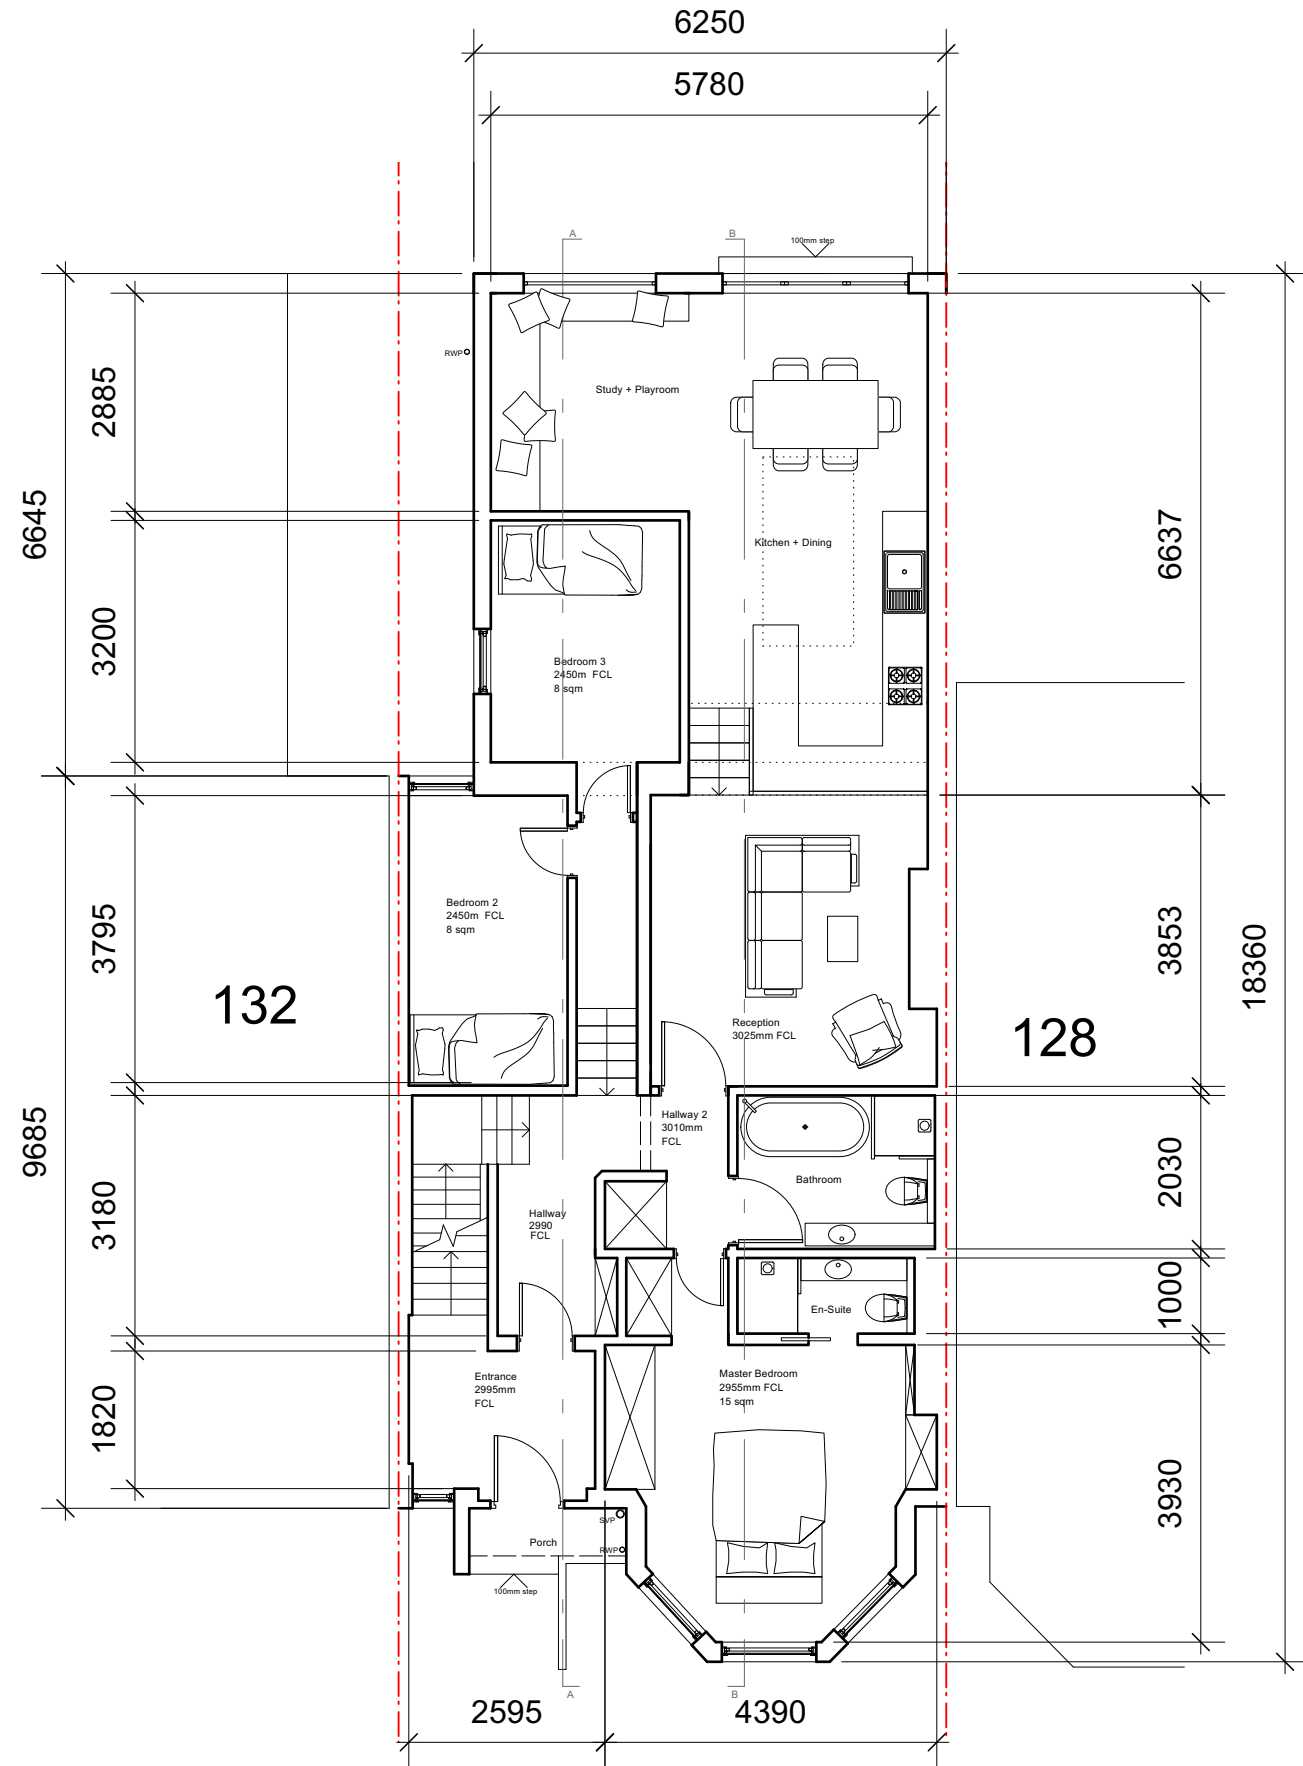

Proposed Ground Floor Plan

04	07/11/2022	Planning Updt	DS	HM
03	04/11/2022	Planning Updt	DS	HM
02	31/10/2022	Planning	DS	HM
01	28/10/2022	Planning	DS	HM
00	21/10/2022	Initial issue	DS	HM
REV	DATE	COMMENT	DRW	CHK




NOTES
These drawings are for planning purposes only. All dimensions indicated are subject to alterations on site. Confirm all dimensions prior to ordering materials and commencing construction.

My-architect

Unit 5e, Canonbury Yard
190 New North Road
London, N1 7BJ
T 07912325101 E harry.molyneux@my-architect.io


PROJECT
Flat 1, 130 Muswell Hill Rd, N10 3JD
DRAWING
Proposed Floor Plans
SCALE
1:100 @ A3
STATUS
Planning

DRAWING No.
364/03/400
REVISION
P04

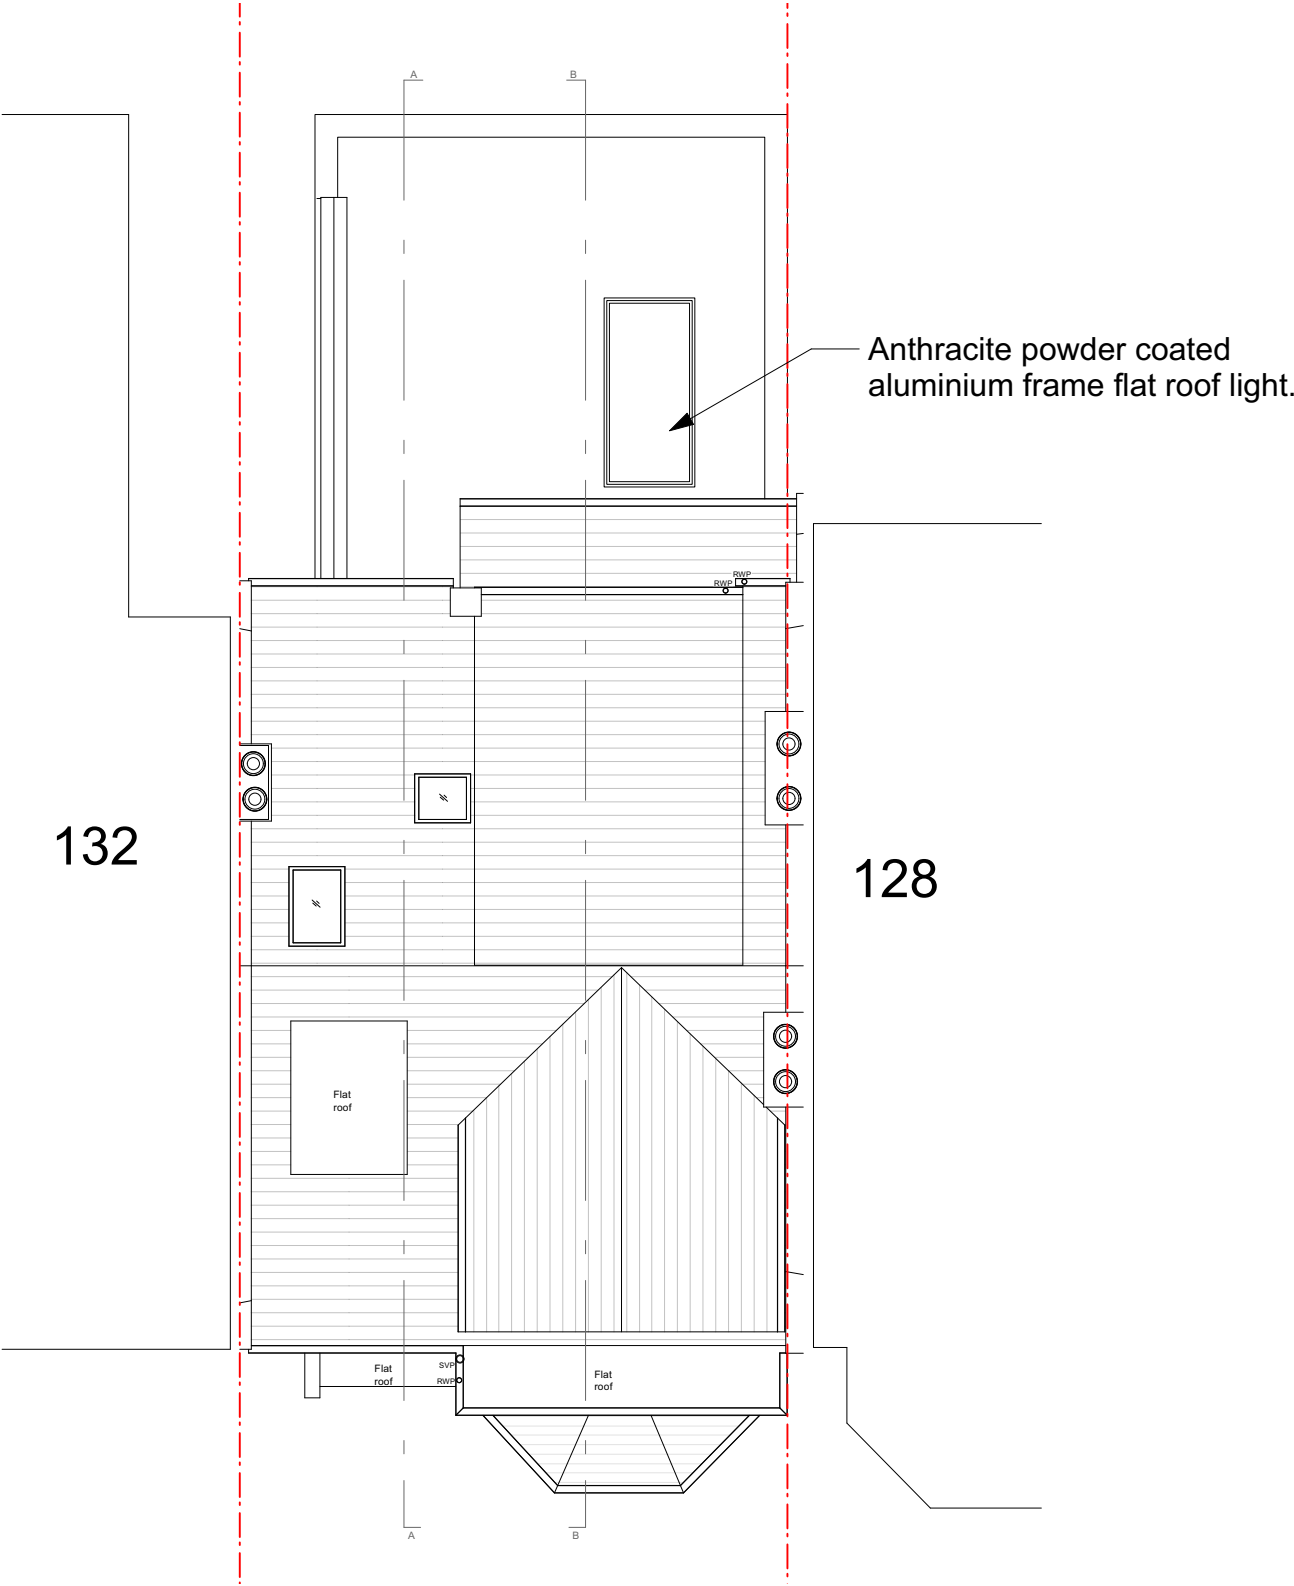

Proposed Roof Plan

04	07/11/2022	Planning Updt	DS	HM
03	04/11/2022	Planning Updt	DS	HM
02	31/10/2022	Planning	DS	HM
01	28/10/2022	Planning	DS	HM
00	21/10/2022	Initial issue	DS	HM
REV	DATE	COMMENT	DRW	CHK

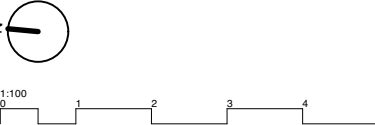


NOTES
These drawings are for planning purposes only. All dimensions indicated are subject to alterations on site. Confirm all dimensions prior to ordering materials and commencing construction.

My-architect


Unit 5e, Canonbury Yard
190 New North Road
London, N1 7BJ
T 07912325101 E harry.molyneux@my-architect.io

PROJECT
Flat 1, 130 Muswell Hill Rd, N10 3JD
DRAWING
Proposed Floor Plans
SCALE
1:100 @ A3
STATUS
Planning

DRAWING No.	REVISION
364/03/401	P04

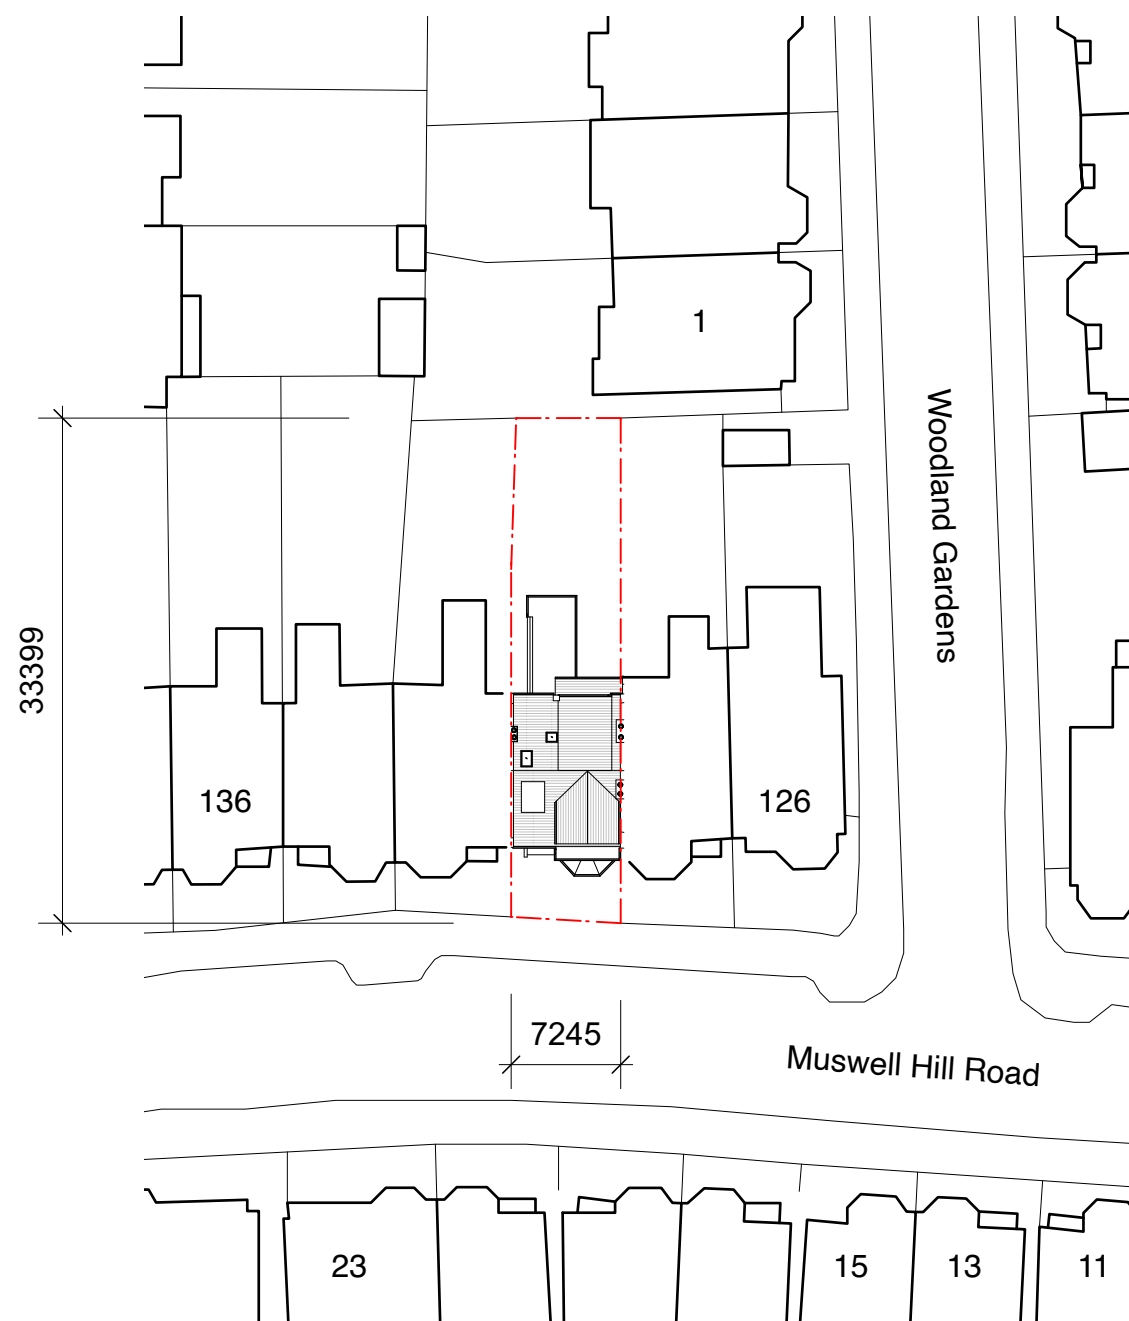


Existing Block Plan

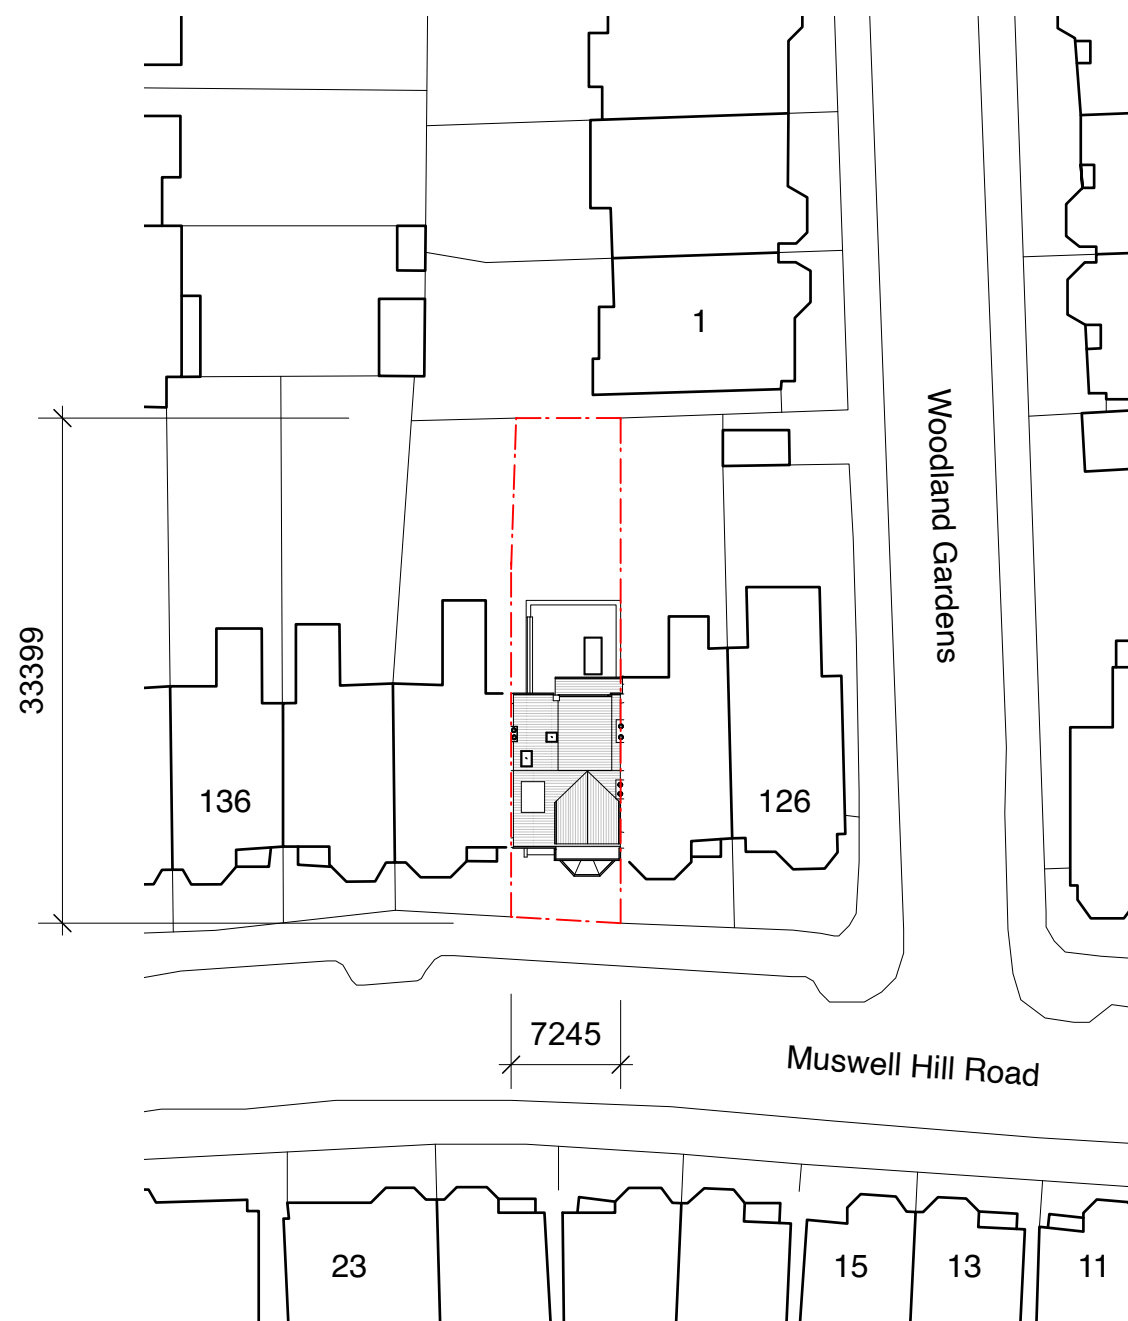

Proposed Block Plan

04	07/11/2022	Planning Updt	DS	HM
03	04/11/2022	Planning Updt	DS	HM
02	31/10/2022	Planning	DS	HM
01	28/10/2022	Planning	DS	HM
00	21/10/2022	Initial issue	DS	HM
REV	DATE	COMMENT	DRW	CHK

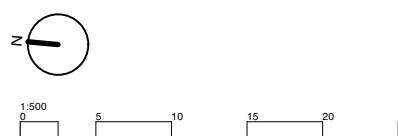

NOTES
These drawings are for planning purposes only. All dimensions indicated are subject to alterations on site. Confirm all dimensions prior to ordering materials and commencing construction.

My-architect

Unit 5e, Canonbury Yard
190 New North Road
London, N1 7BJ
T 07912325101 E harry.molyneux@my-architect.io

PROJECT
Flat 1, 130 Muswell Hill Rd, N10 3JD
DRAWING
Block Plans
SCALE
1:500 @ A3
STATUS
Planning

DRAWING No.
364/01/500
REVISION
P04