



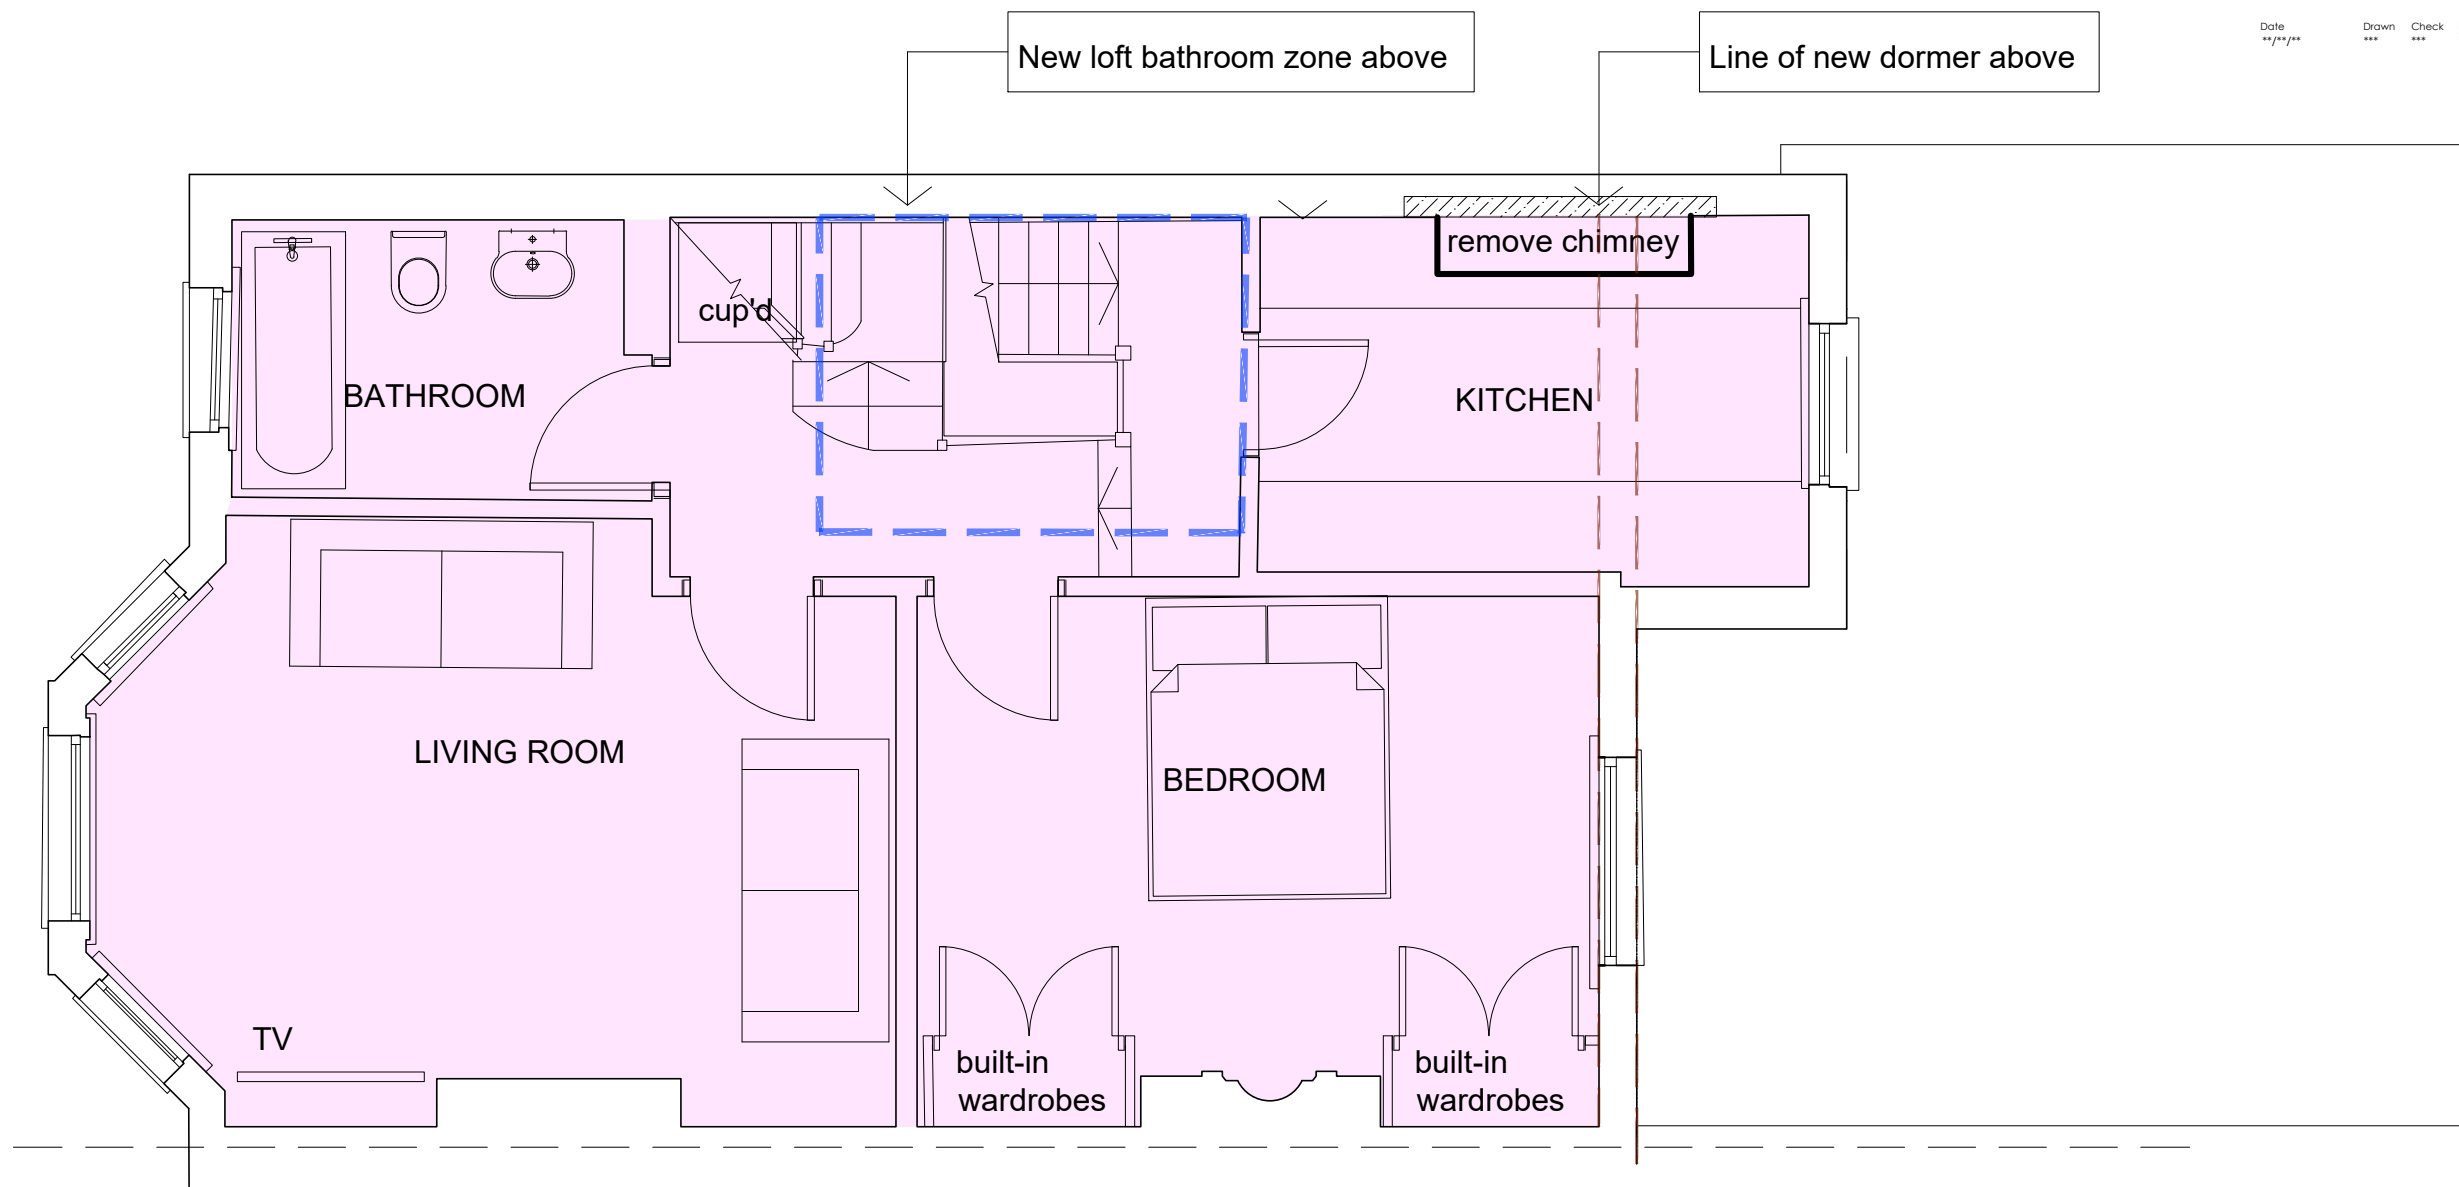

Area belonging to first floor flat
59m² this floor / 96m² total GIA

First Floor Plan

 

85 Wightman Road, London N4 1RJ		Job No. 22_102	Rev. *
Title Proposed First Floor Plan		Dwg No. AL(0)11	
Date 31/10/2022	Drawn	Scale 1:50 @ A3	
 Architects · Town planners Environmental & Urban design		www.cjarchitects.co.uk tel: 029 20452100	
Unit 1A, Compass Business Park, Pacific Road, Cardiff. CF24 5HL			