


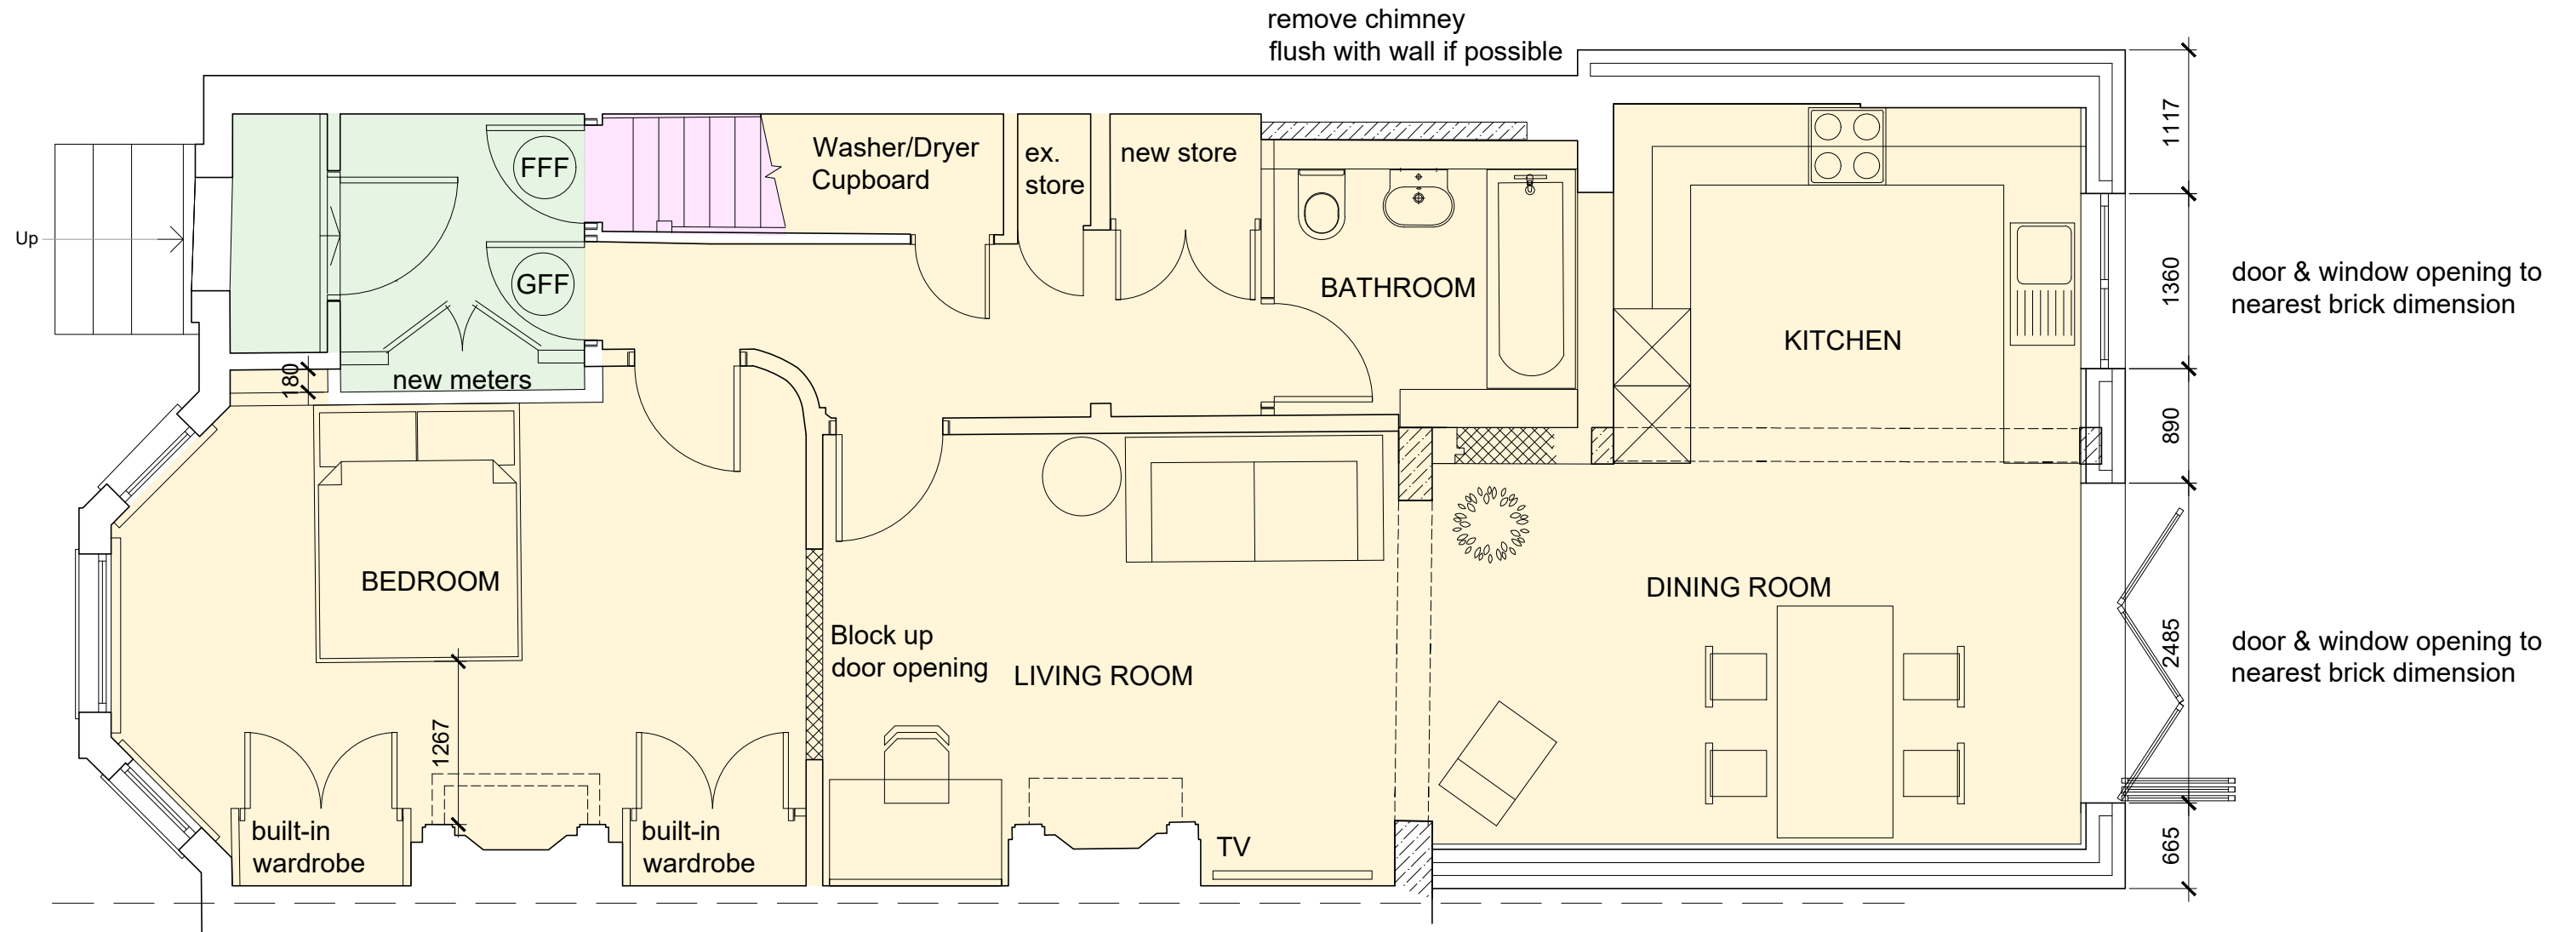


Area belonging to ground floor flat
77m² total GIA

Area belonging to first floor flat
1m² this floor / 96m² total GIA

Communal area
5m² total GIA

Ground Floor Plan

 

85 Wightman Road, London N4 1RJ		Job No. 22_102	Rev.
		Dwg No. AL(0)10	
Title Proposed Ground Floor Plan			
Date 31/10/2022	Drawn	Scale 1:50 @ A3	
		Architects · Town planners Environmental & Urban design	
Unit 1A, Compass Business Park, Pacific Road, Cardiff. CF24 5HL		www.c2architects.co.uk tel: 029 20452100	