



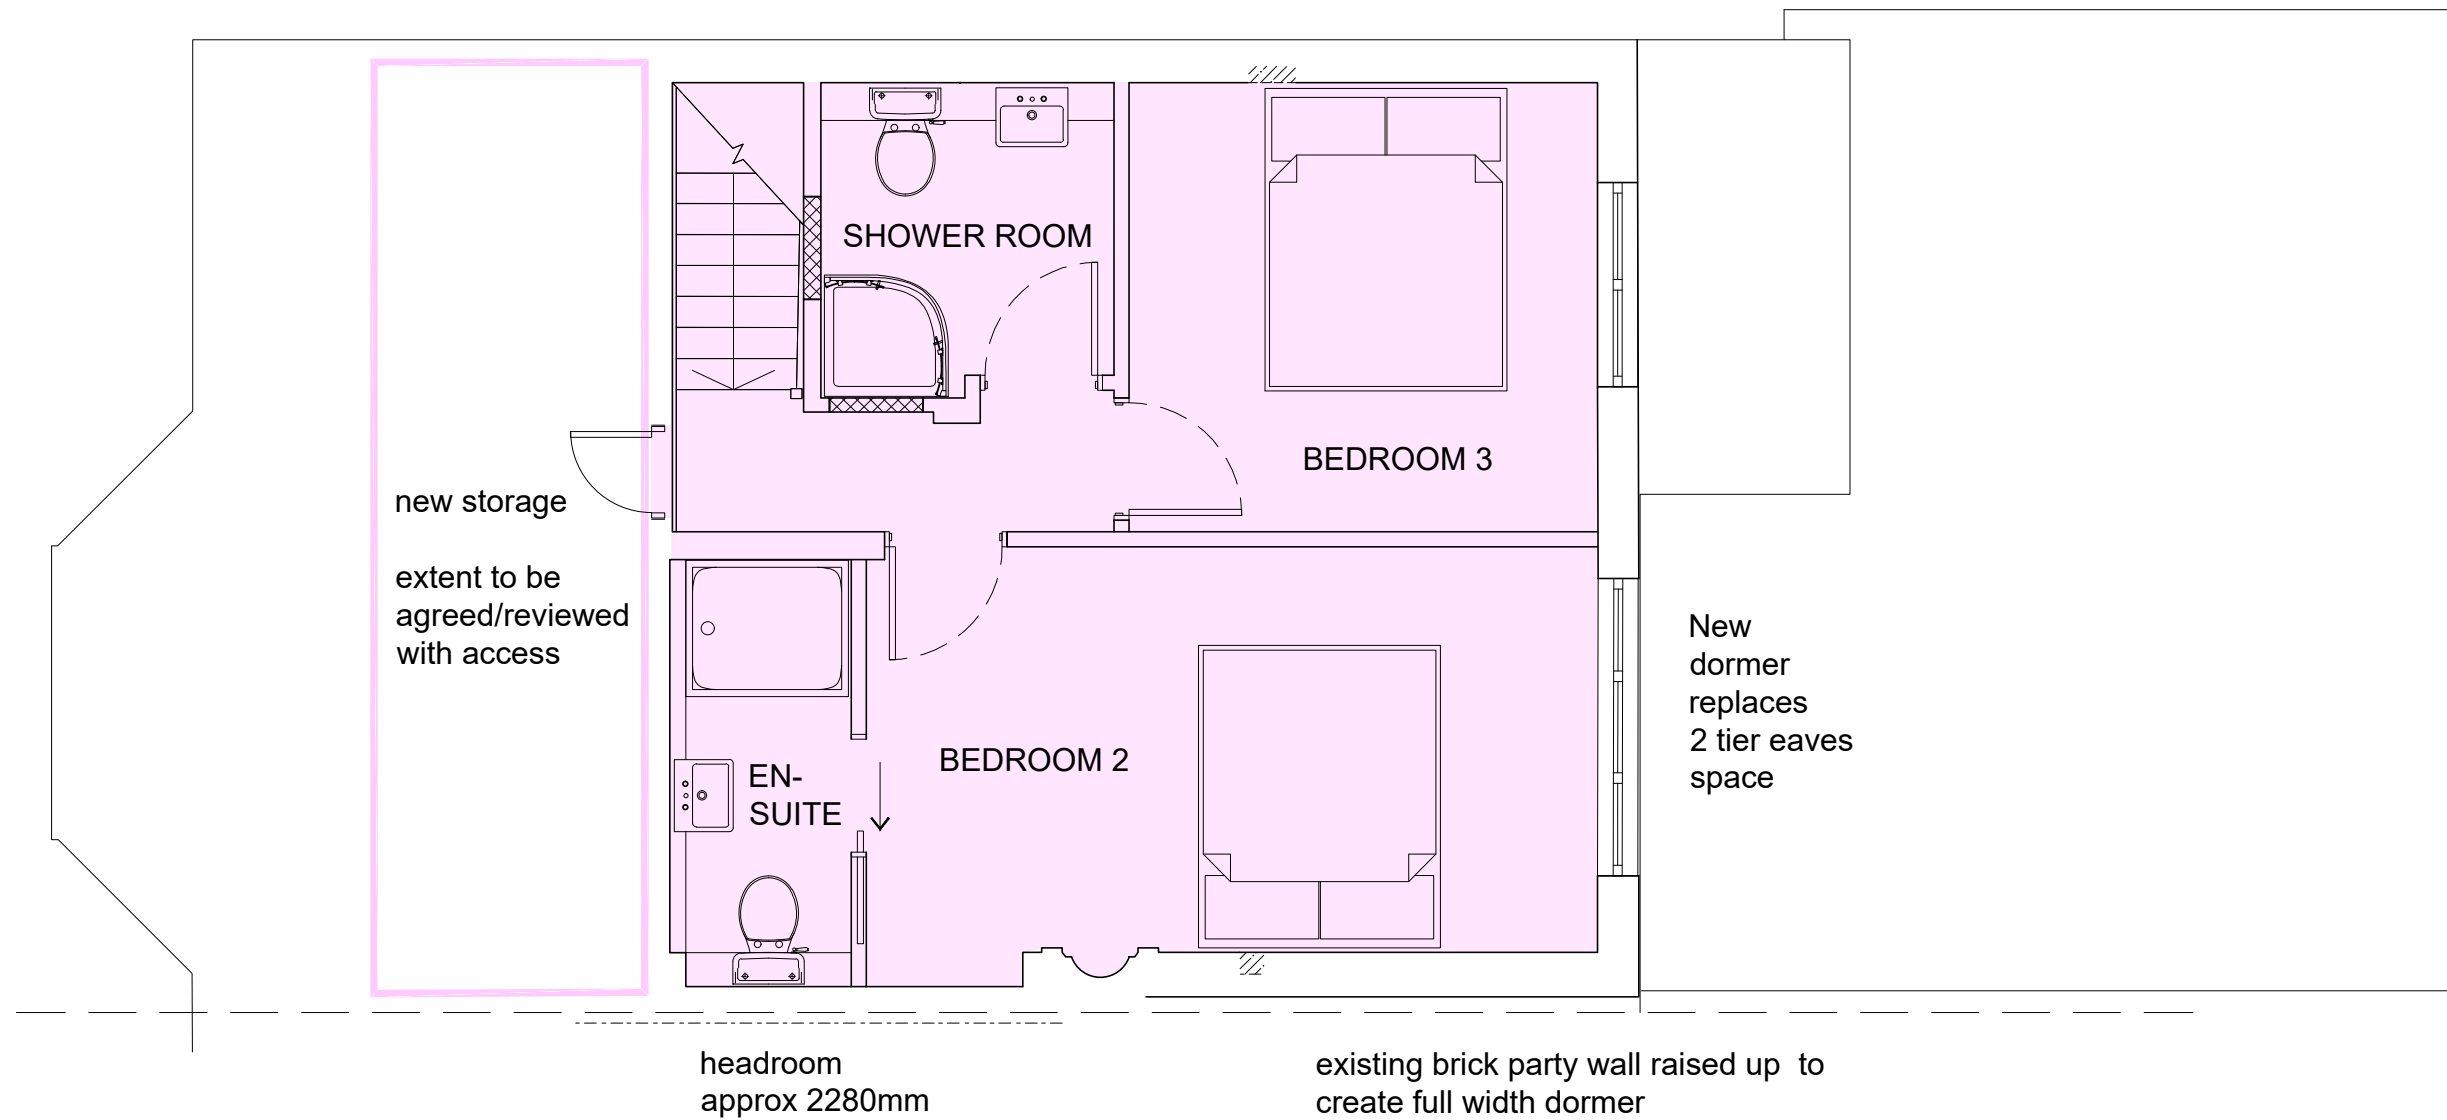

Area belonging to first floor flat
36m² this floor / 96m² total GIA

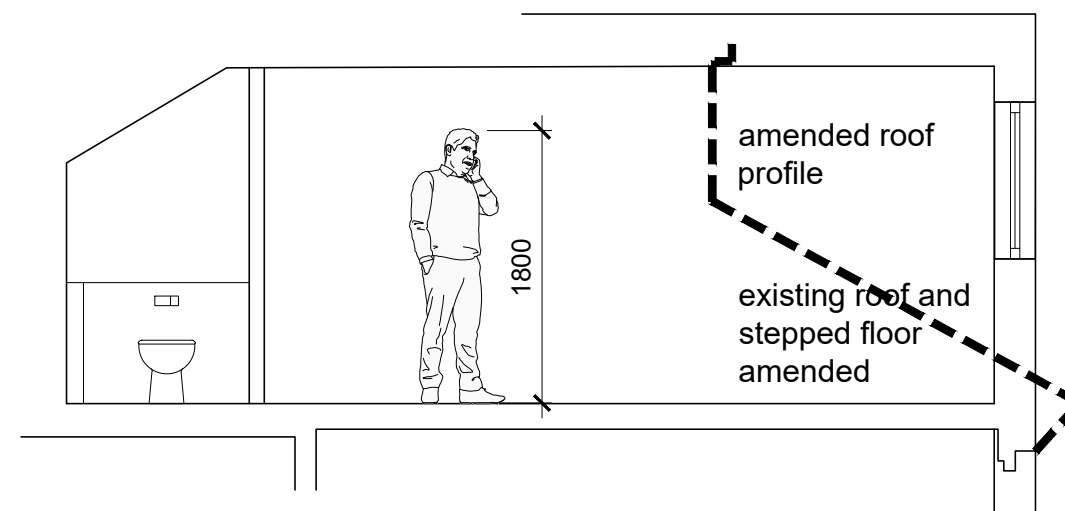

Second Floor Plan and Section



85 Wightman Road, London N4 1RJ		Job No. 22_102	Rev.
		Dwg No. AL(0)12	
Title Proposed Second Floor Plan and Section			
Date 31/10/2022	Drawn	Scale 1:50 @ A3	
		Architects · Town planners Environmental & Urban design	
Unit 1A, Compass Business Park, Pacific Road, Cardiff. CF24 5HL		www.cjarchitects.co.uk tel: 029 20452100	