

BASHKAL OF ASSOCIATES


12, ALBANY ROAD, EDMONTON
LONDON N18 2DX

TELEPHONE: 020 8884 1169
FAX: 020 8807 7223
info@bashkal.com

NOTES

The contractors are to check all dimensions, levels, drain runs and general condition of the site before works commence and inform Bashkal and Associates immediatley upon discovery of any error omissions or discrepancies.

All works are to be carried out in accordance with current Building Regulations, British Standards, Code of Practice and Local Authority Requirements.

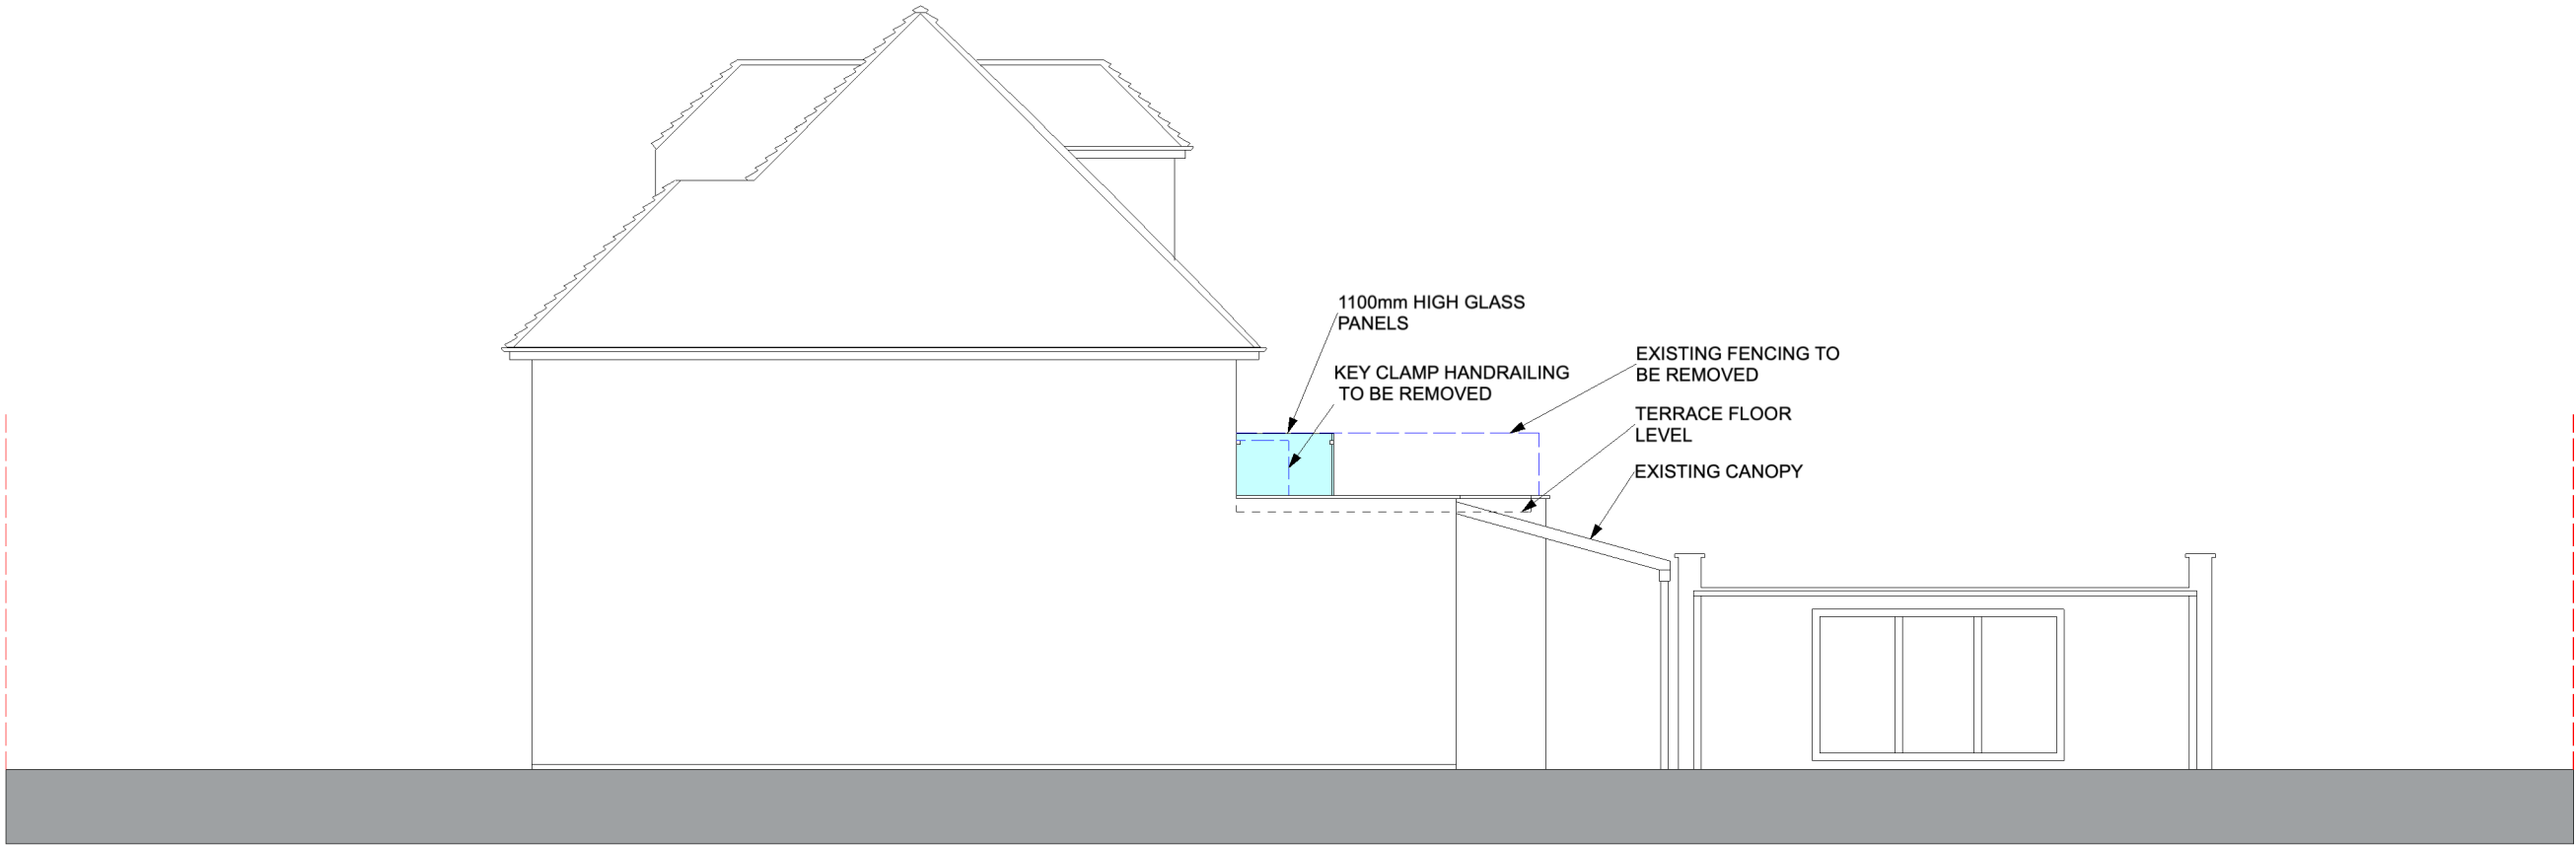

SCALE BAR

PROJECT

23 AYLMER ROAD
HIGHGATE
LONDON N2 0BS

DRAWING TITLE

PROPOSED
FRONT ELEVATION

DRAWN BY: P.B Ref: No 160640-10

DATE: JUNE 16 Scale 1/100 @ A3

PROPOSED RHS ELEVATION

REV.	DATE	DESCRIPTION	REV.	DATE	DESCRIPTION	REV.	DATE	DESCRIPTION
This drawing is based on original drawings by Bashkal of Associates. Simon Miller Architects have used these drawings as reference and adapted them accordingly.								

NOTE:
ALL DIMENSIONS ARE IN MILLIMETERS.
INCONSISTENCIES ARE TO BE REPORTED TO
THE ARCHITECT IMMEDIATELY.

COPYRIGHT IS HELD BY SIMON MILLER
ARCHITECTS LTD.

CLIENT:

SERKAN DAYSAK

SITE:

23 AYLMER ROAD,
LONDON,
N2 0BS

PROJECT:

PLANNING APPLICATION FOR AIR
CONDITIONING ENCLOSURE AND
REMOVAL WORKS TO REAR
BALCONY

DRAWING TITLE:

PROPOSED RHS ELEVATION



SIMON MILLER
ARCHITECTS

T+44 (0)20 8201 9875

info@simonmillerarchitects.com
simonmillerarchitects

11 Portsdown Mews
Temple Fortune
London NW11 7HD

PLANNING APPLICATION

DATE:	OCTOBER 2022
DRAWN BY:	TJ
SCALE:	1:100 @ A3
DRAWING NO.:	553 PL04
REVISION:	-