




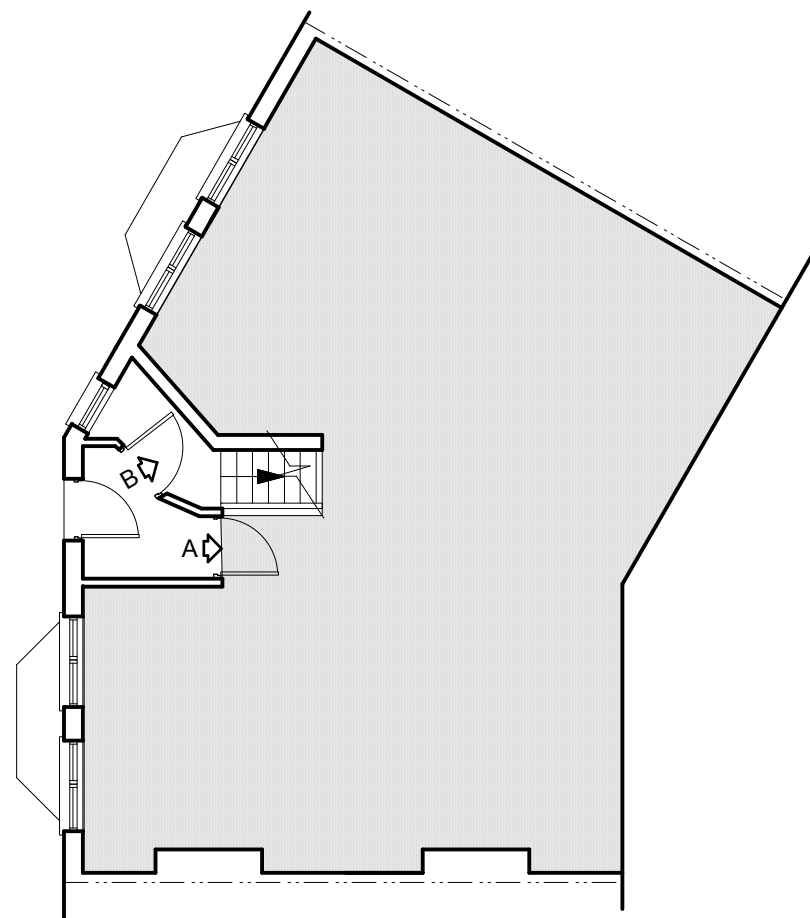

Existing Ground Floor Plan

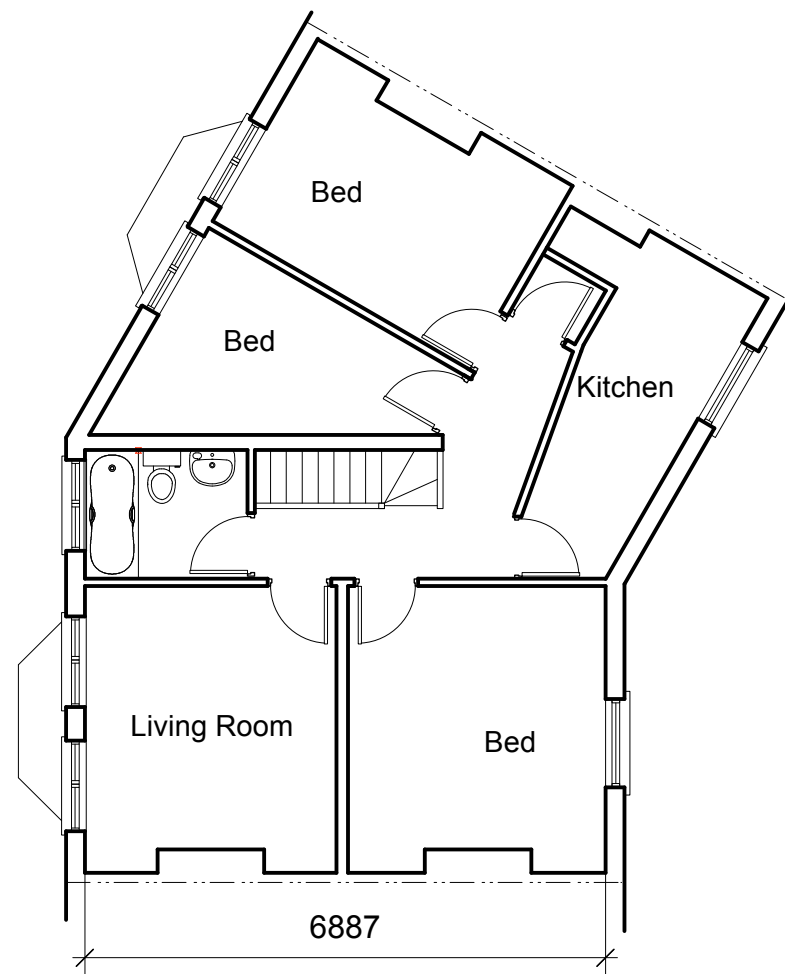

Existing First Floor Plan

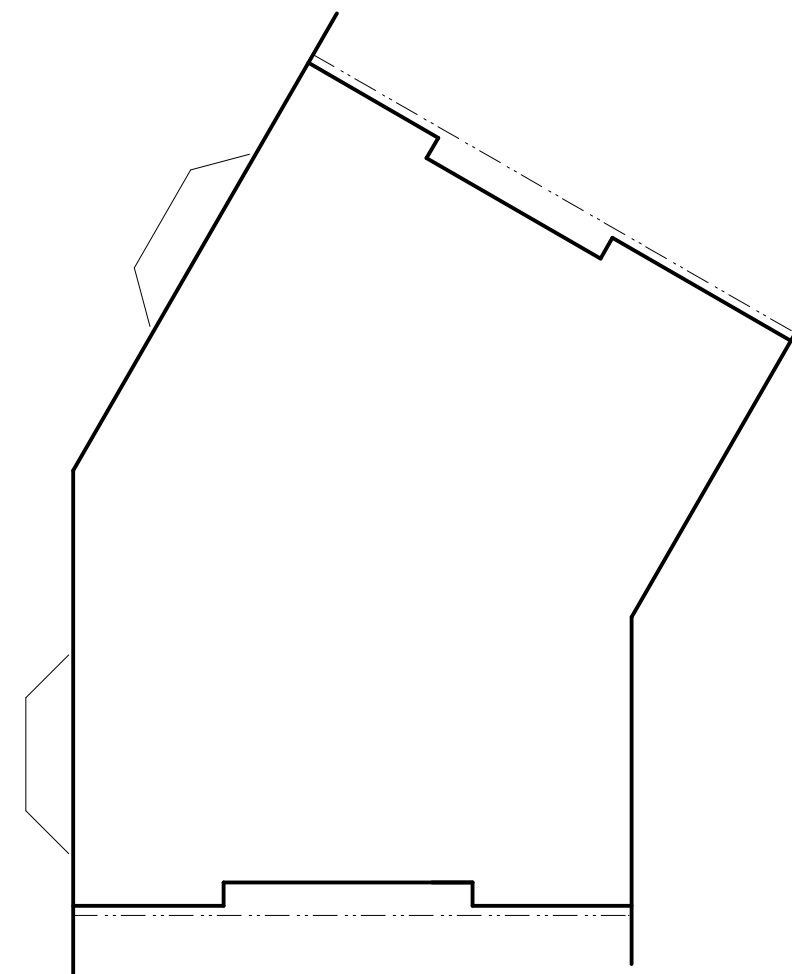

Existing Loft Space Plan

Revisions

No dimensions are to be scaled from this drawing
No deviation may be made from the details shown on this drawing without prior permission of the architect
Any discrepancy found between this drawing and any other document should be referred immediately to the architect


Date Mar. 2015

Scale 1:100

Project Proposed Loft Conversion
25b Forest Gardens,
Tottenham,
London
N17 6XA

Client Messers Hyde & Yates

Drawing No. 899/01/01 **Rev.** A

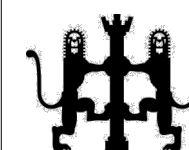

ARDA

Architecture . Design . Project Management . Party Wall Matters

Mob.: 07956 886 334 Fax. :07092 251 967
e-Mail: mail@alrasheeddauda.com